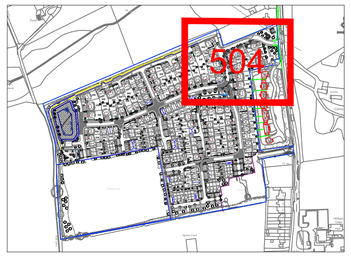

KEY PLAN

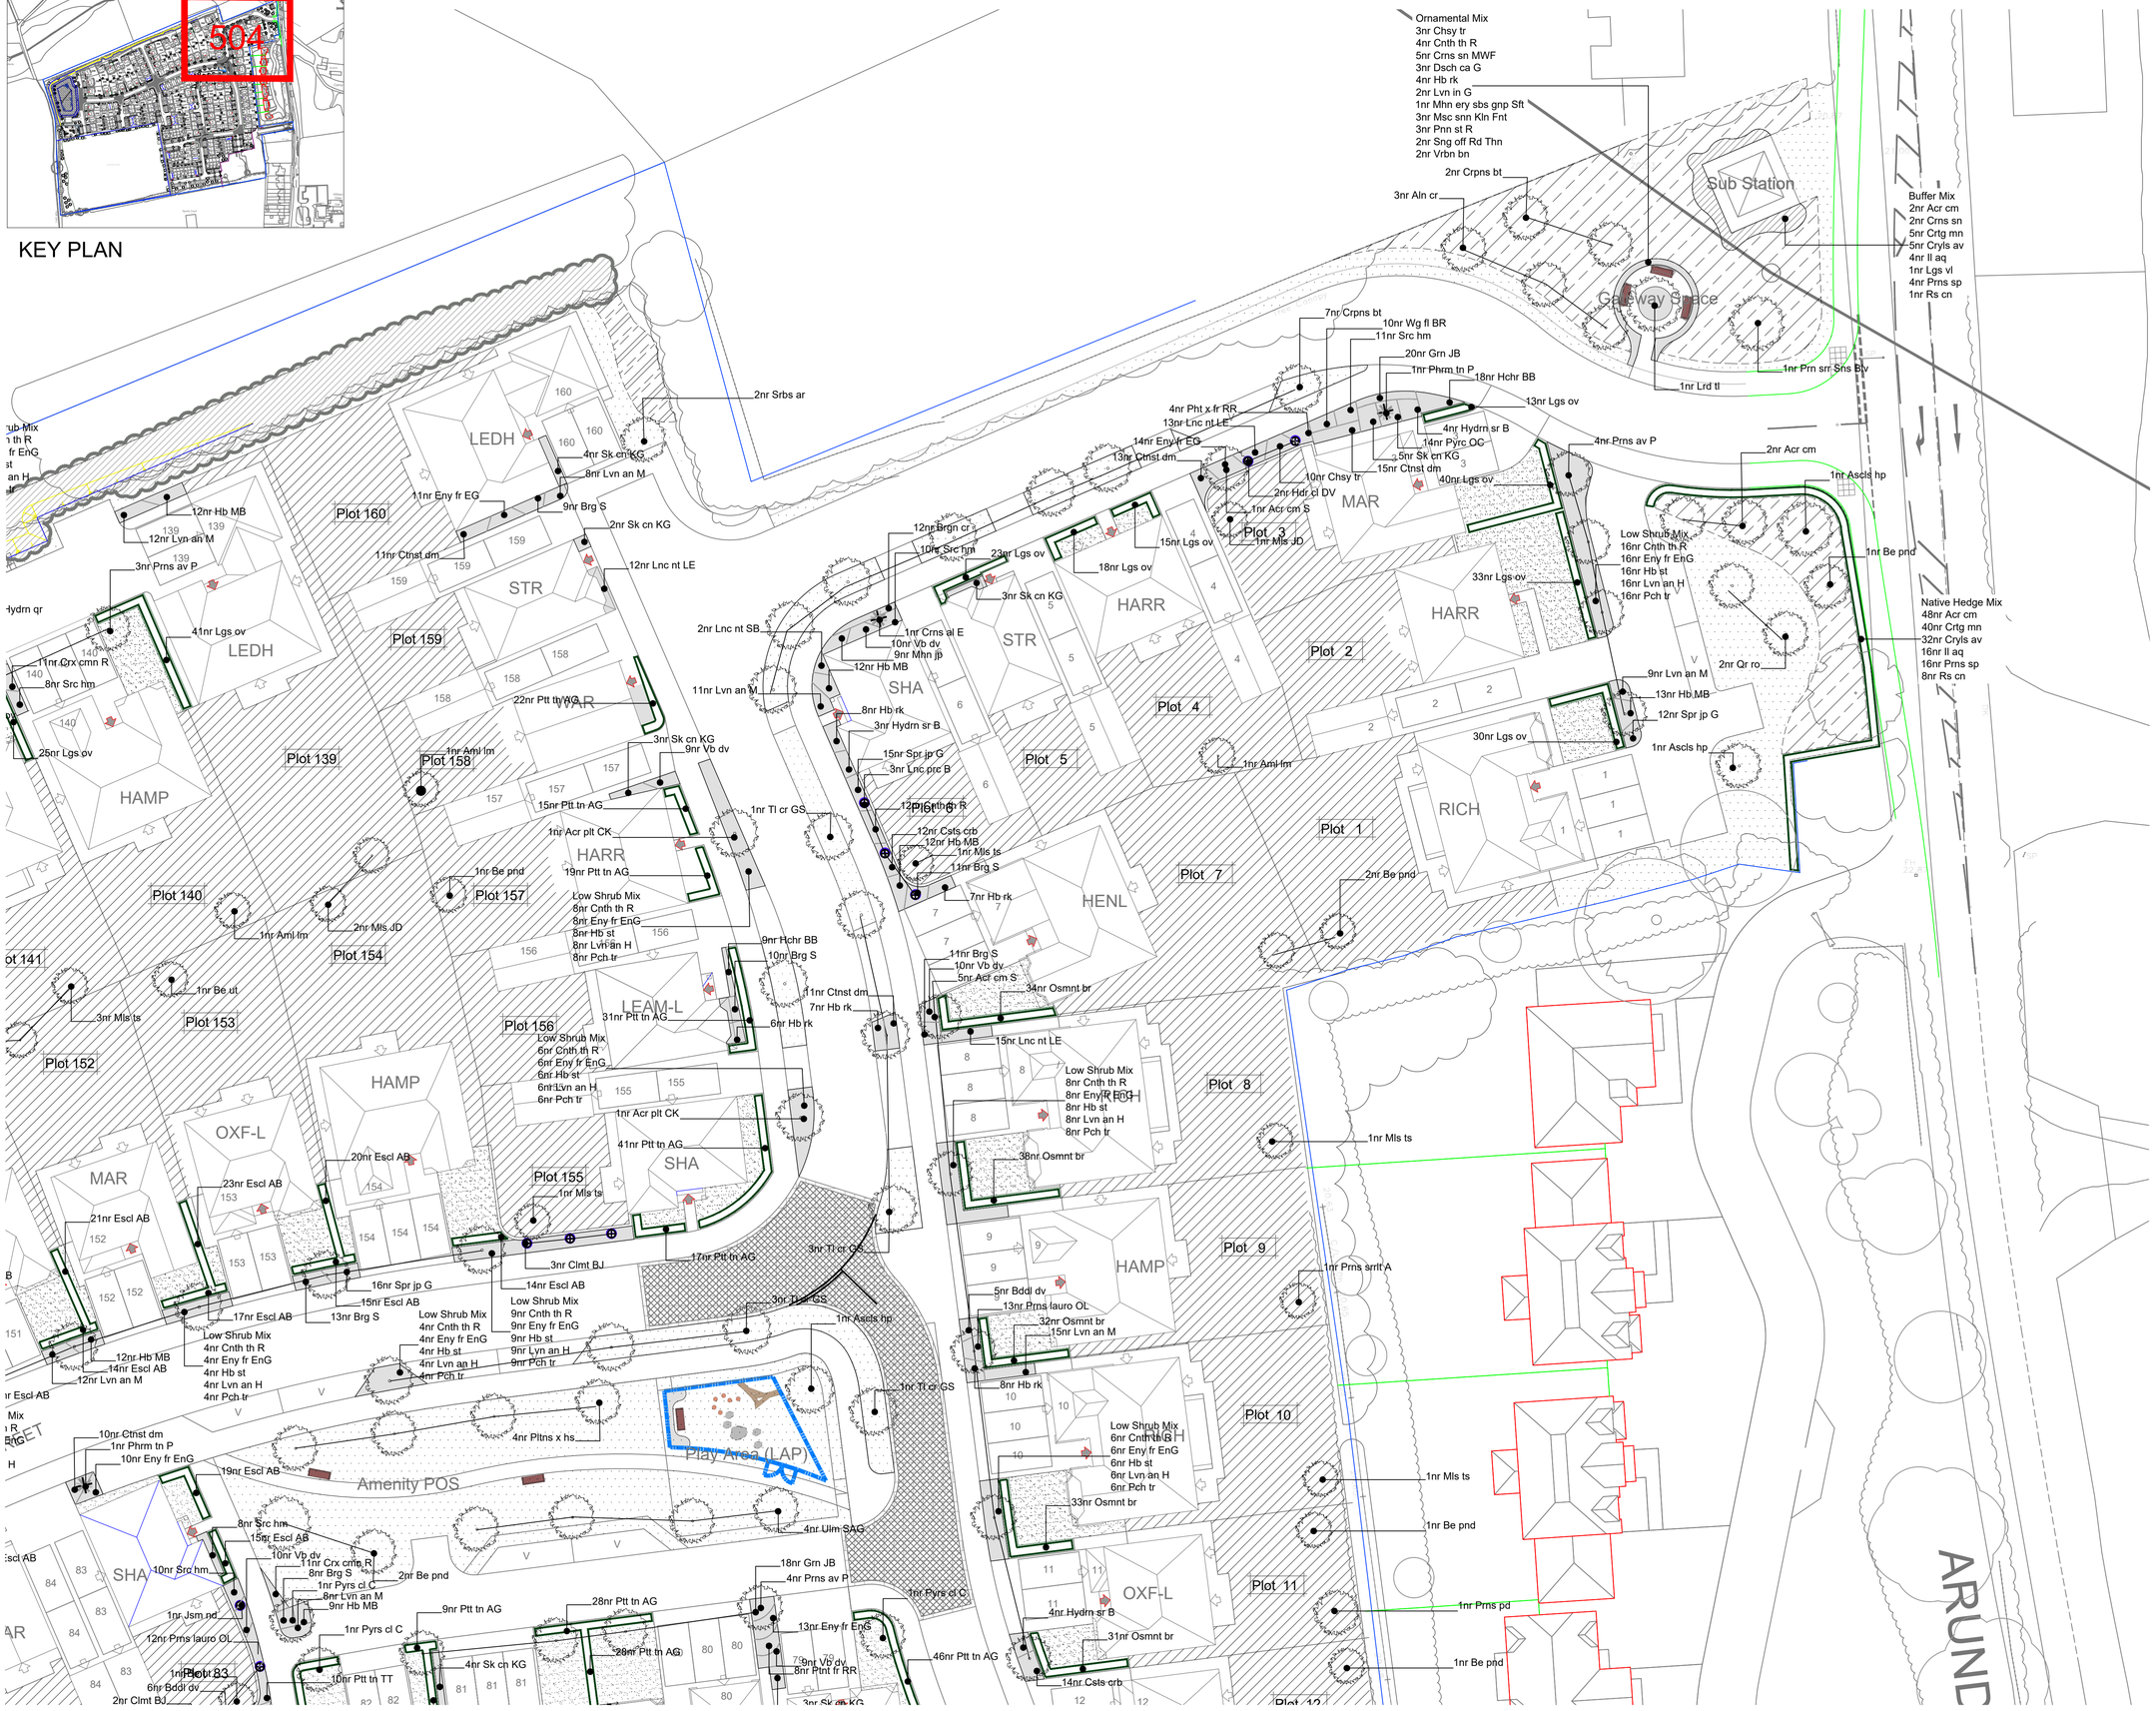

© 2021 RPS Group

Notes

1. This drawing has been prepared in accordance with the scope of RPS's appointment with its client and is subject to the terms and conditions of that appointment. RPS accepts no liability for any use of this document other than by its client and only for the purposes for which it was prepared and provided.
2. If received electronically it is the recipients responsibility to print to correct scale. Only written dimensions should be used.
3. Where applicable Ordnance Survey (c) Crown Copyright 2021
   All rights reserved. Licence number 0100031673

KEY

SOFT LANDSCAPE

Proposed elements

- SEMI-MATURE TREE (20-25 / 25-30cm girth)
- EXTRA HEAVY STANDARD TREE (14-16 / 16-18 / 18-20cm girth)
- HEAVY STANDARD TREE (12-14cm girth)
- CONIFEROUS TREE (3.0 - 3.5m high)
- MULTI-STEMMED TREE (3.0 - 3.5m high)
- ORNAMENTAL AMENITY SHRUB PLANTING
- NATURALISTIC GROUNDCOVER PLANTING
- NATIVE BUFFER MIX PLANTING
- ORNAMENTAL HEDGE
- NATIVE SPECIES HEDGE
- MOWN AMENITY GRASS
- PRIVATE LAWN
- REAR GARDEN AREAS
- GENERAL MEADOW
- WET MEADOW AREA
- CLIMBING SHRUB
- SPECIMEN SHRUB In shrub border or gravel area
- MARGINAL PLANTING

N

0m 5 10 15 20 25m

SCALE 1:250

Rev	Description	By	CB	Date
A	Updated to latest layout	NG	DC	11.02.22

MAKING COMPLEX EASY

Lakesbury House, Hiltingbury Road, Chandlers Ford, Hampshire SO53 5SS

T: 02380 810 440 E: rpsso@rpsgroup.com

Client: Redrow Homes

Project: Land at Arundel Road Angmering

Title: Planting Plans 4 of 6

Status	Drawn By	PM/Checked by
Planning	NG	DC

Job Ref	Scale @ A1	Date Created
JSL3924	1:250	Feb 2022

RPS Drawing / Figure Number	Rev
504	A

rpsgroup.com