Plots
As: 142-146
Handed:

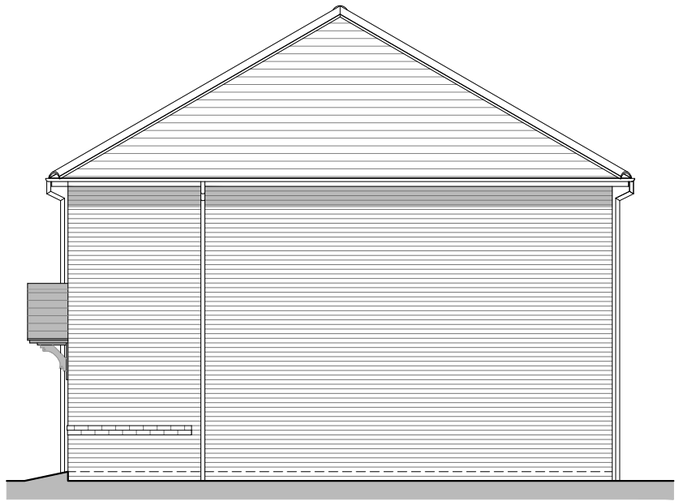

Side Elevation

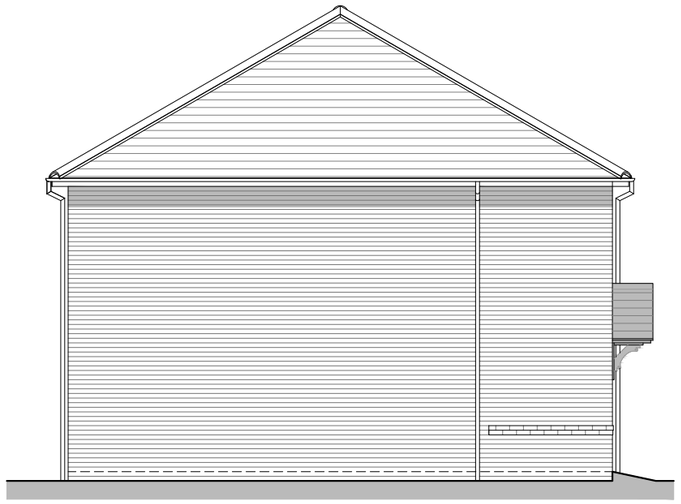

Side Elevation

Tavy

Heritage Collection
F Series
Tavy - 852ft² 79.2m²

0 1 2 3 4
Scale: 1:100 at A3

REDROW

REV.	DATE	REVISIONS:	BY	STATUS:
				Planning

© COPYRIGHT EXISTS ON THE DESIGNS AND INFORMATION SHOWN ON THIS DRAWING

This drawing may be scaled or cross referenced to the scale bar for planning application purposes only. Do not scale for any other purpose, use figured dimensions only. Subject to site survey and all necessary consents. All dimensions to be checked by user and any discrepancies, errors or omissions to be reported to the Architect before work commences. This drawing is to be read in conjunction with all other relevant materials. OS Licence No. 100007327

CLIENT:	Redrow Homes	PROJECT:	Arundel Road, Angmering
SCALE:	1:100 (A3 ORIGINAL)	DRAWING:	Tavy Five Block - Side Elevations Plots 142-146
DRAWN: RDP DATE: Aug 2022	20232	P282	–

architecture planning masterplanning
Broadmede House, Farnham Business Park,
Weydon Lane, Farnham, Surrey GU9 8QT.
info@osparchitecture.com www.osparchitecture.com
Tel: 01252 267878
O'Keefe Scanlon Limited Company Registration No. 2878091

ARUN DISTRICT COUNCIL A/48/22/RES