


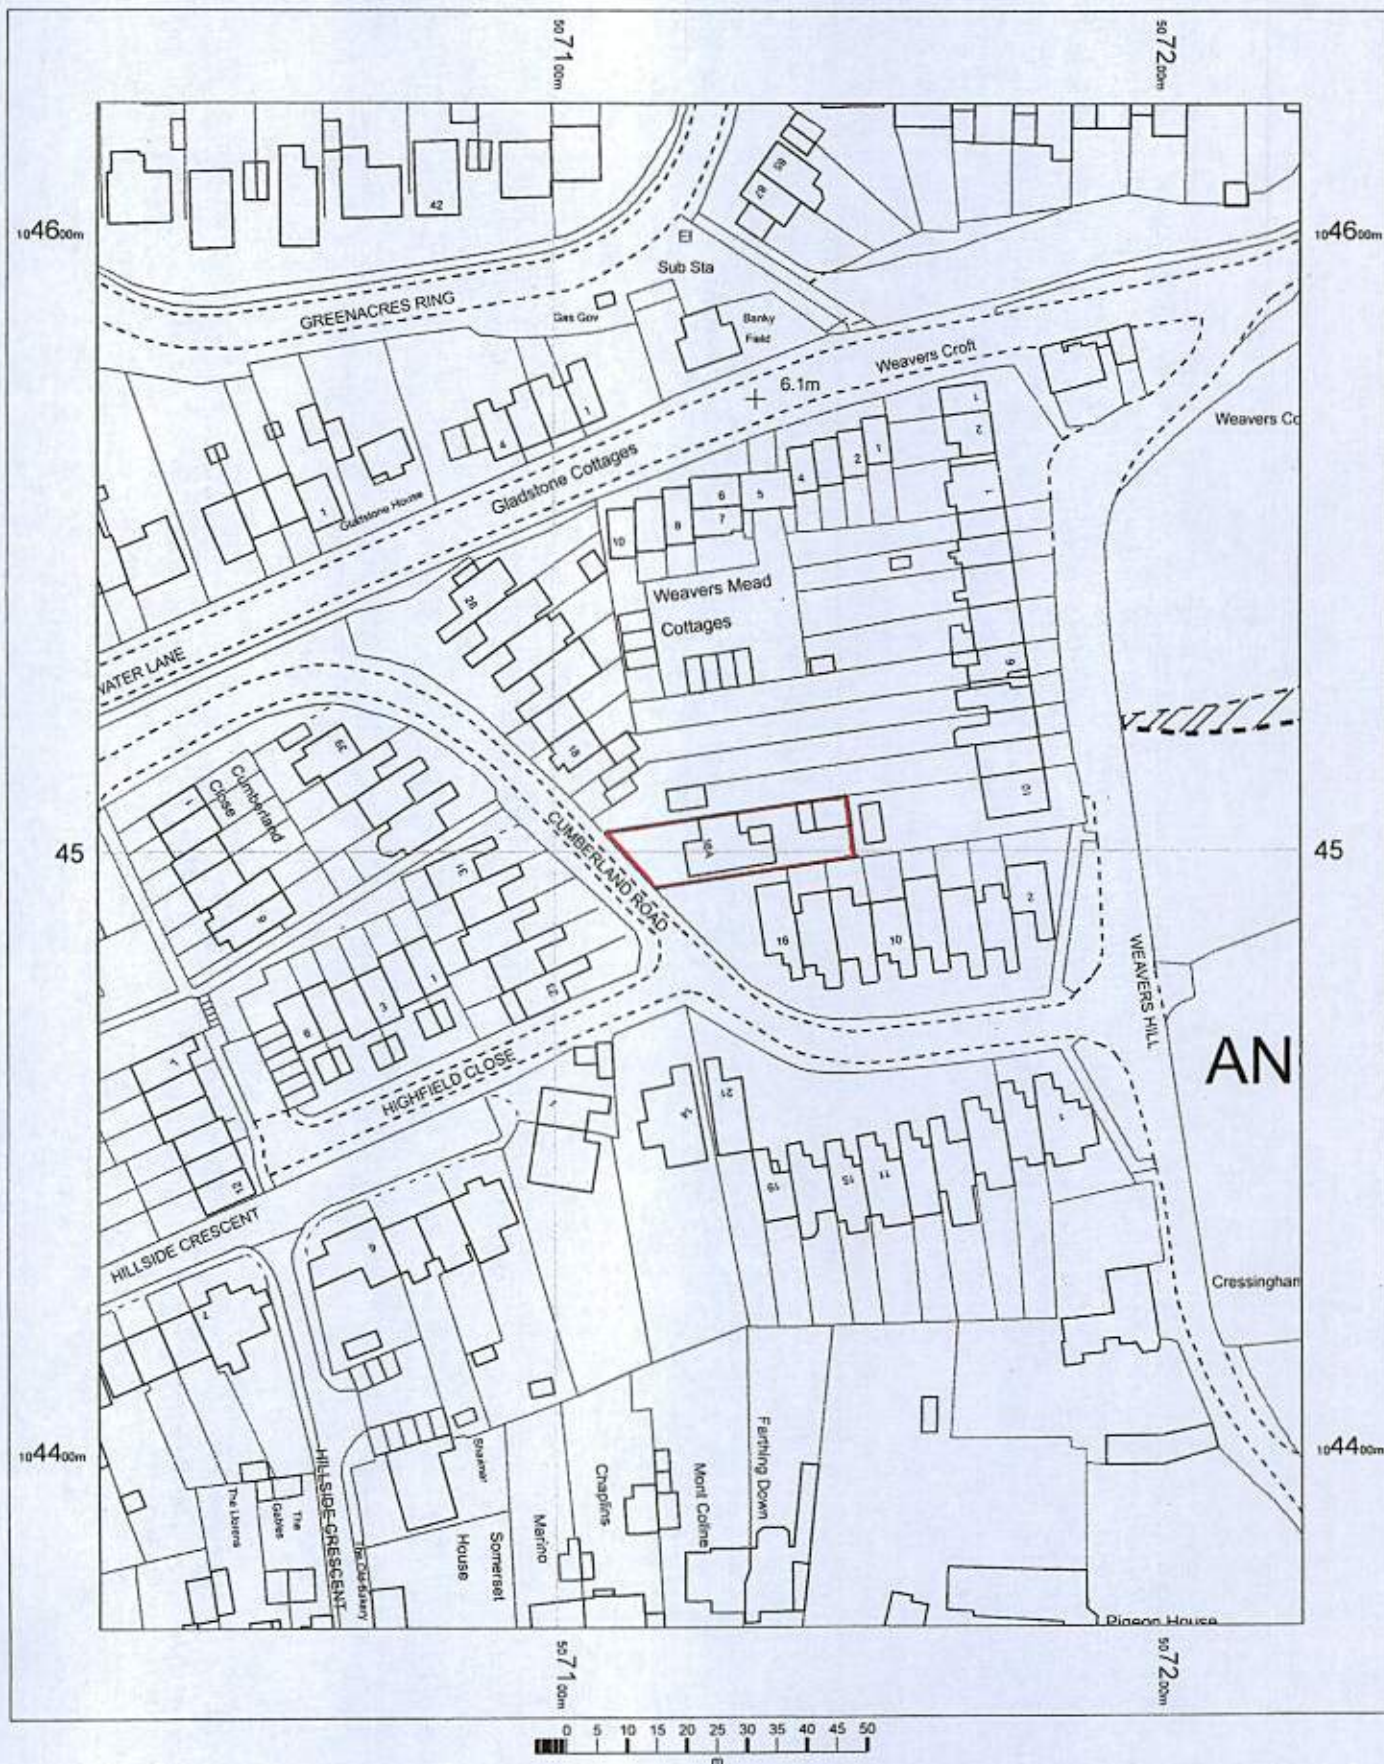

16a Cumberland Road
Angmering
Littlehampton
BN16 4BG

OS MasterMap 1250/2500/10000 scale
24 February 2017, ID: MDP-00602611
www.mapdataportal.co.uk

1:1250 scale print at A4, Centre: 507124 E, 104497 N

©Crown Copyright and database rights 2016 OS
100019980



MAPS@
Aworth
SURVEY CONSULTANTS