

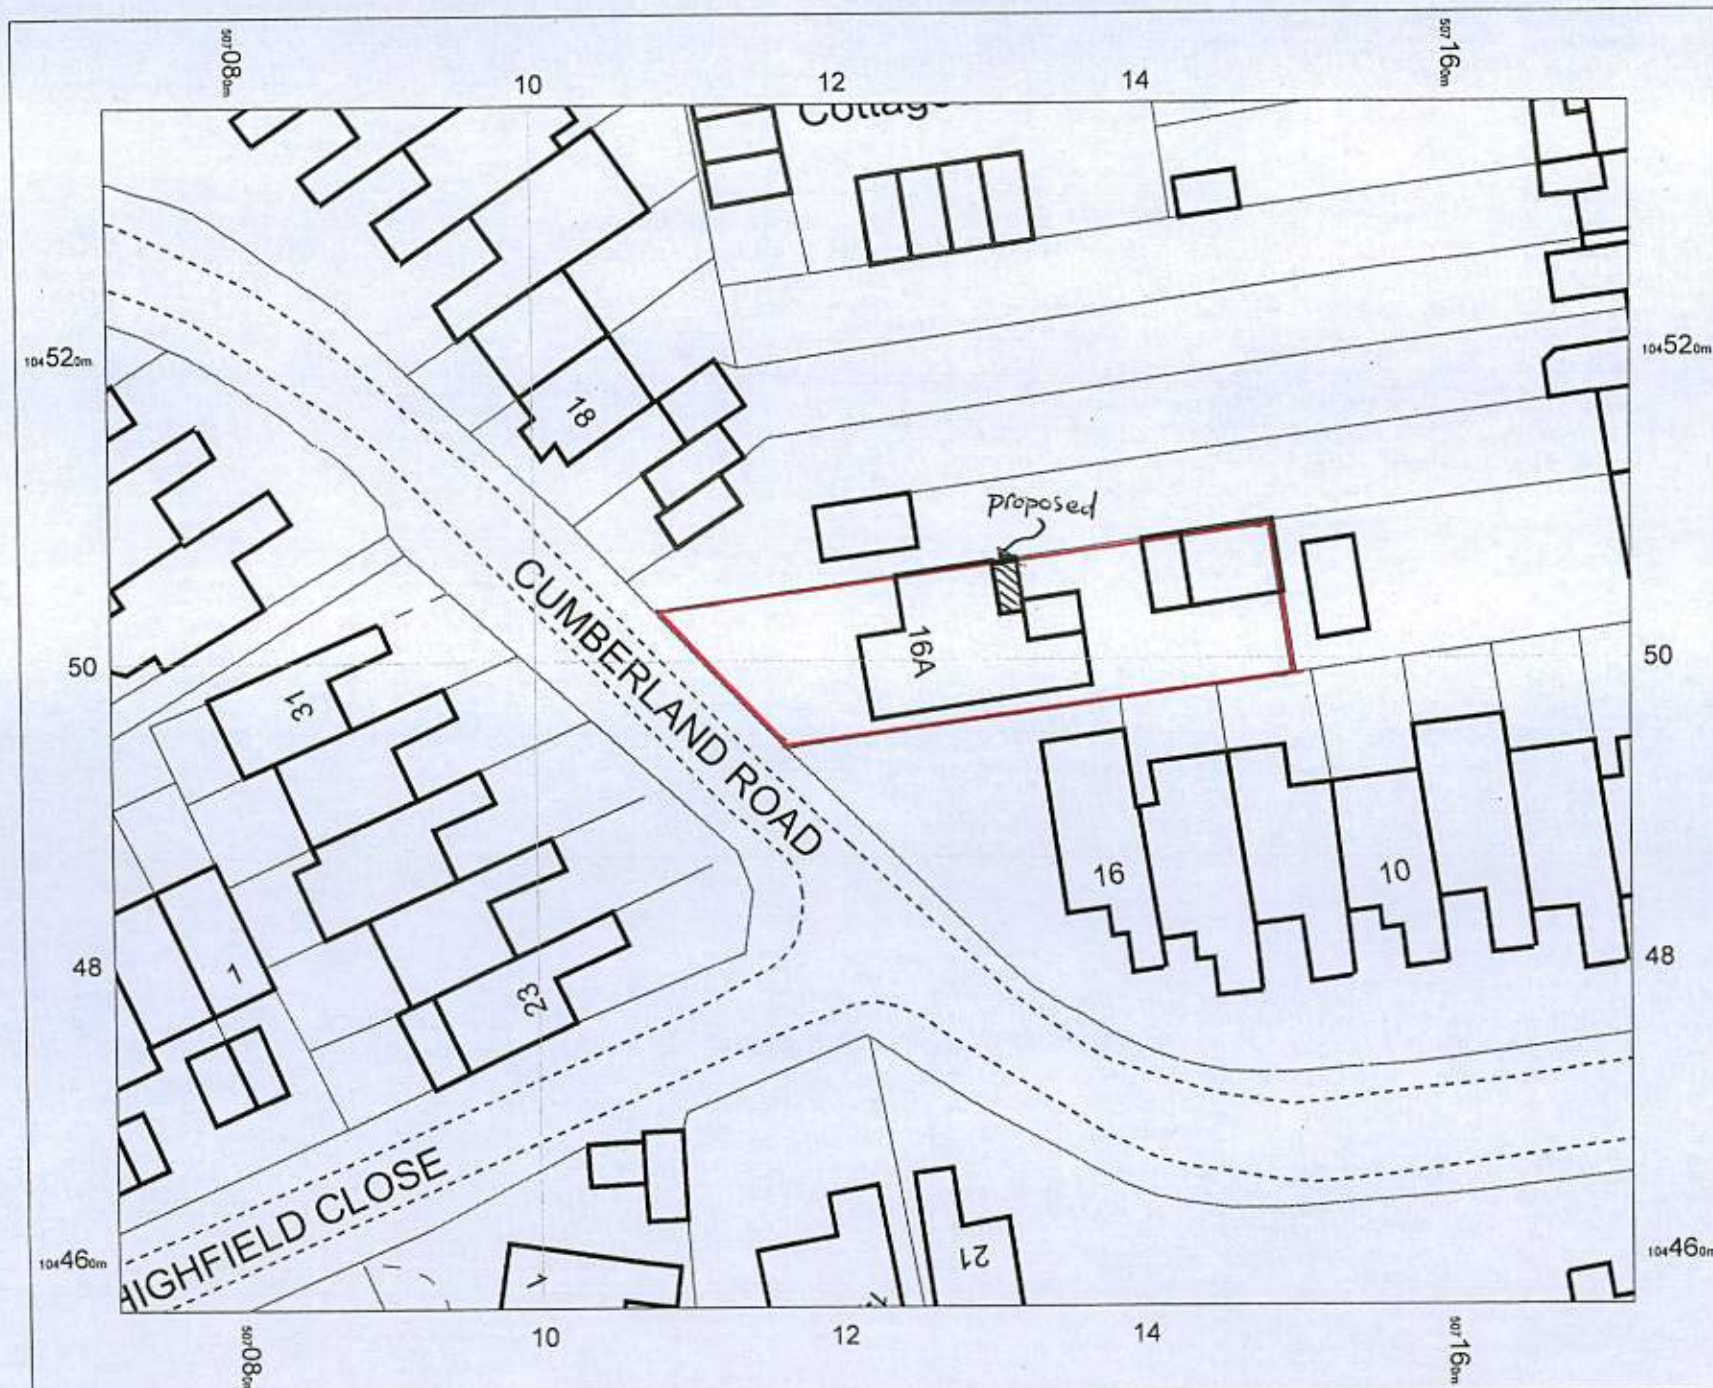


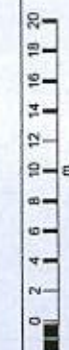

16a Cumberland Road
Angmering
Littlehampton
BN16 4BG

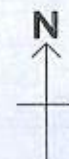

OS MasterMap 1250/2500/10000
scale
24 February 2017, ID:
MDP-00602613
www.mapdataportal.co.uk

1:500 scale print at A4, Centre:
507122 E, 104497 N

©Crown Copyright and database
rights 2016 OS 100019980



MAPS@
Aworth
SURVEY CONSULTANTS