


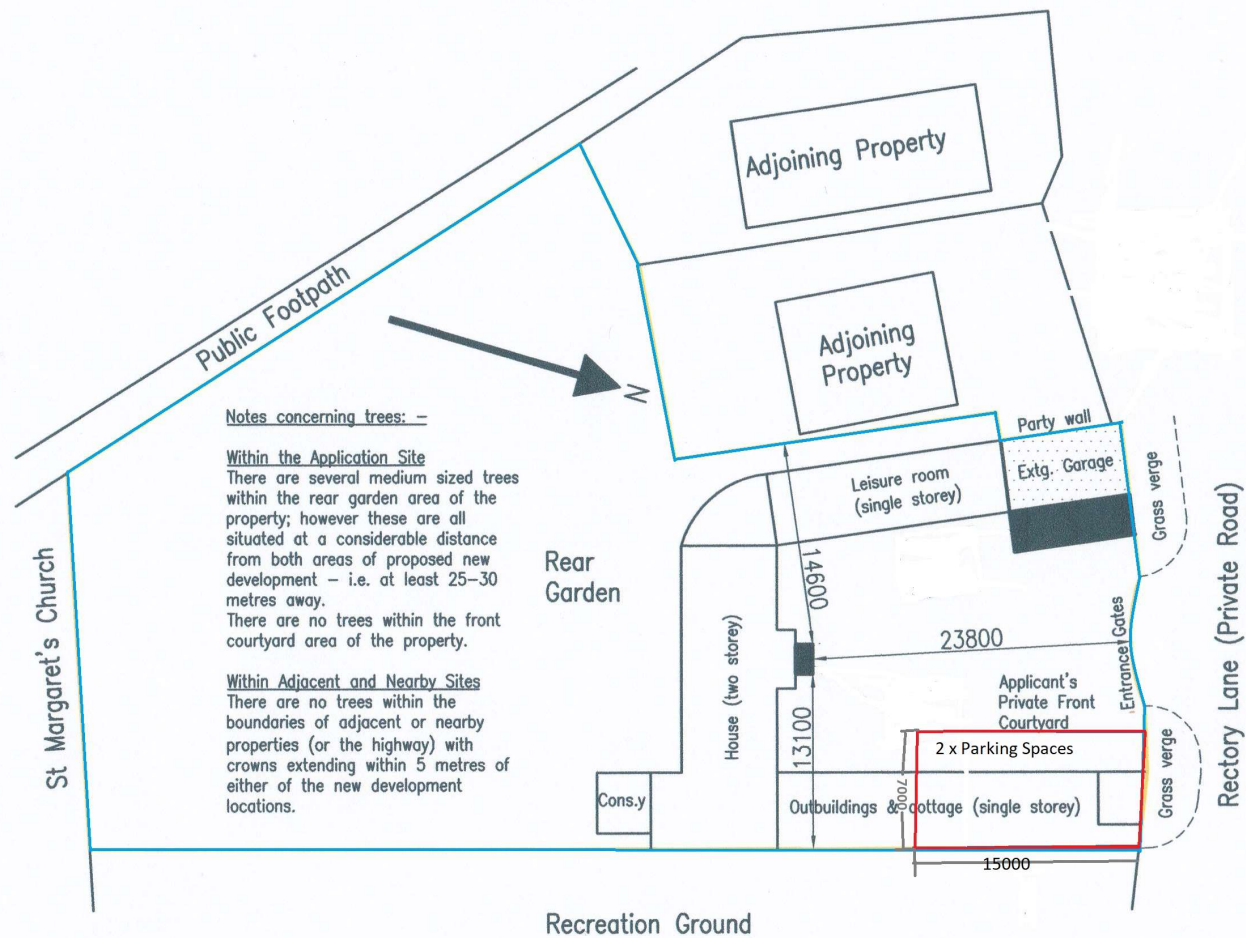

BLOCK PLAN / SITE LAYOUT (1:500)

NOTES

REV	DATE	DESCRIPTION
SHEET SIZE A4		
CLIENT		
Mr & Mrs Fraser		
PROJECT		
Grey Barn, Rectory Lane, Angm		
DRAWING TITLE		
Block Plan		
Contact: - Mr M R Fraser, Grey Barn, Rectory Lane, Angmering Near Littlehampton, West Sussex BN16 4JU Tel. No. 07813 085331		
EMAIL mfraser@enlightenedhr.co.uk		
DRAWN BY	KW	DATE MARCH-20
CHECKED BY	MF	SCALE 1:500(0A)
PROJECT No	DRAWING No	REVISION
GBG-P	B1	B