

ARUN DISTRICT COUNCIL:A/4/07/ 19/01/2007

ANGMERING.

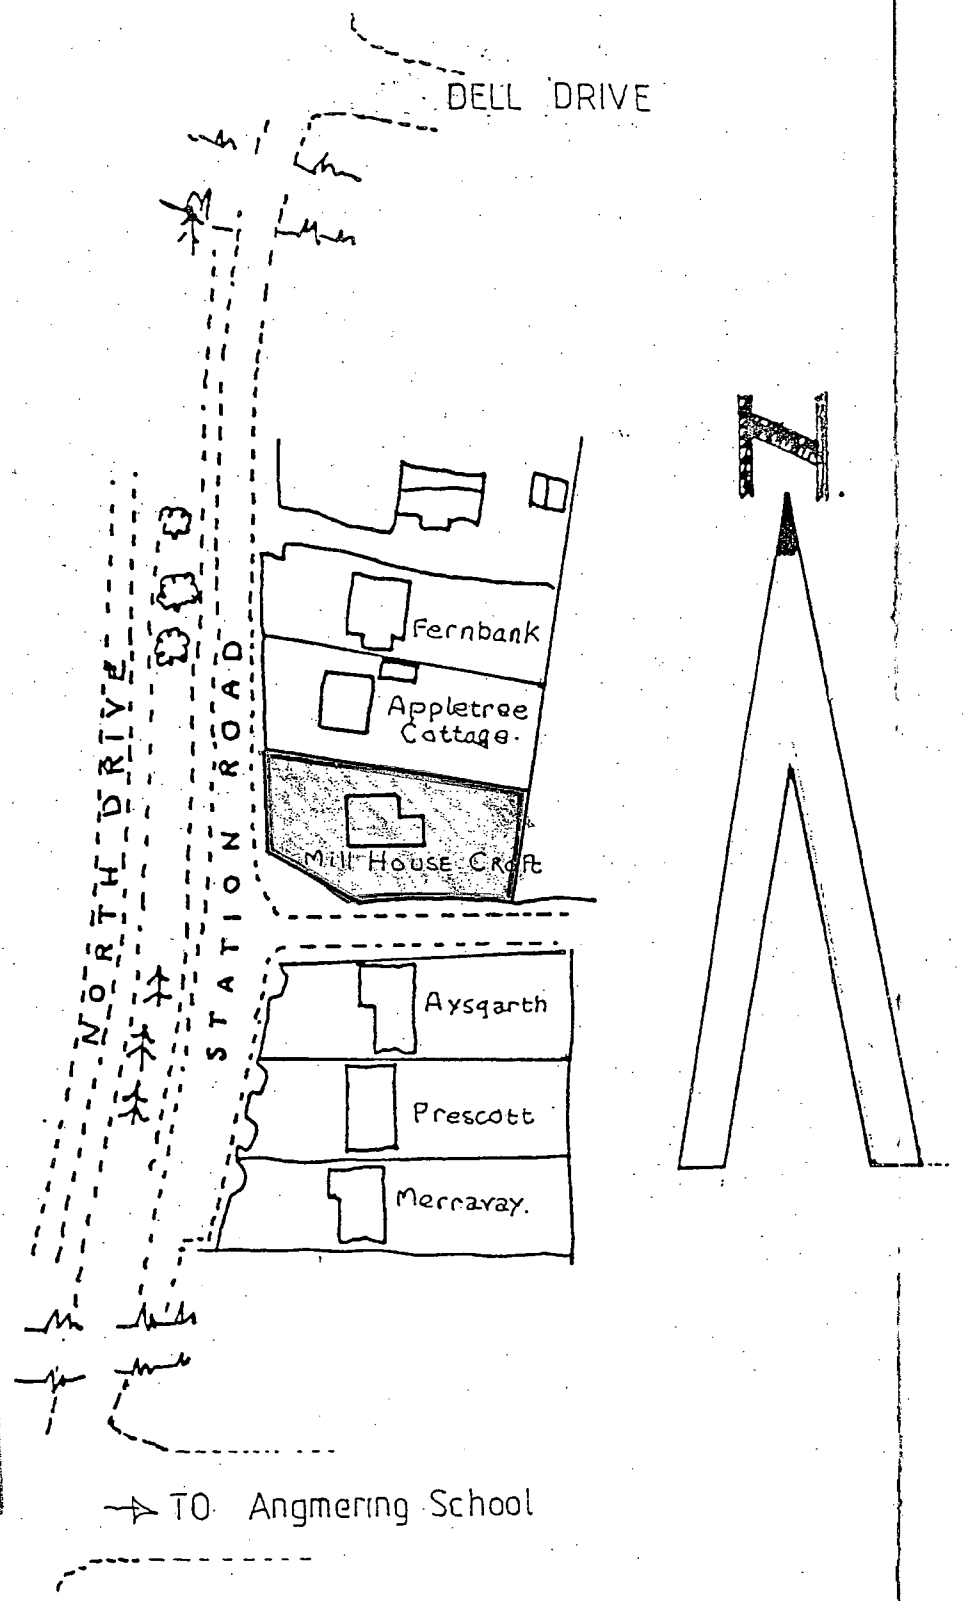

ARUN DISTRICT COUNCIL
No. A 4 07
RECEIVED 19.1.07

Site plan 1/1250

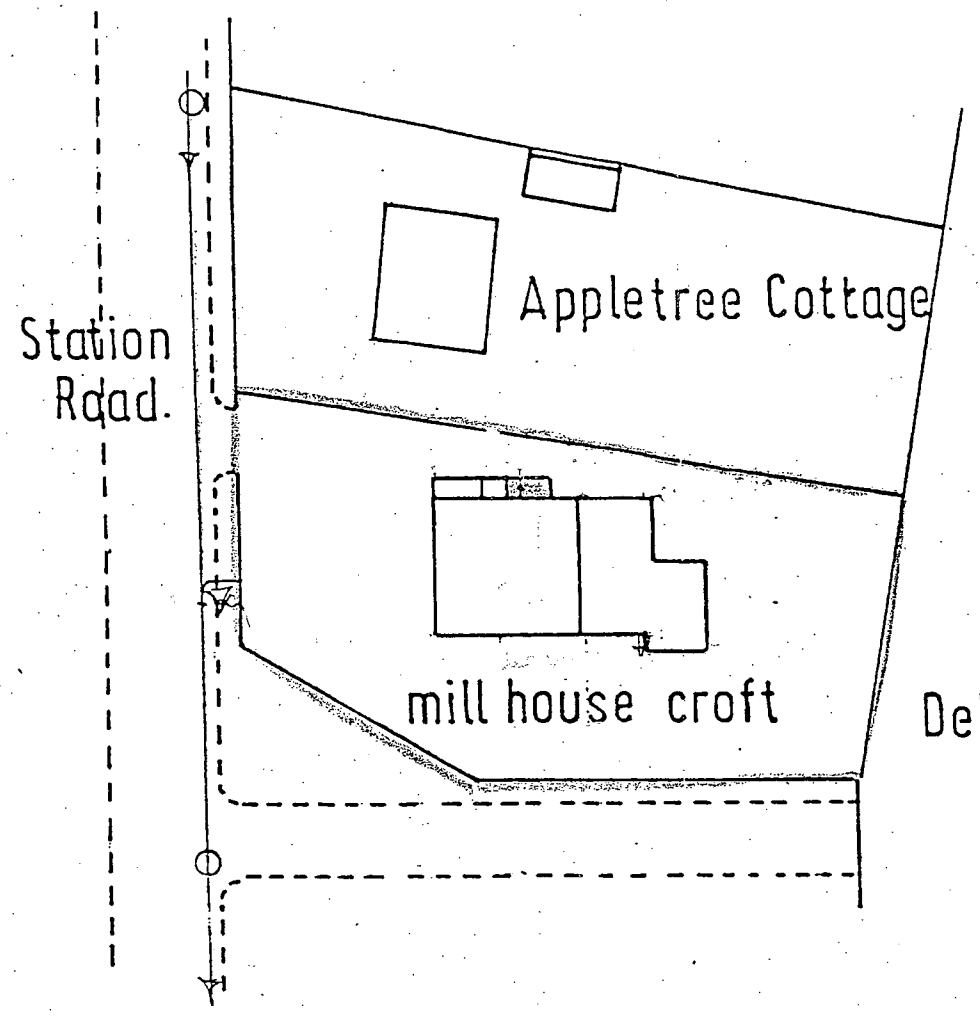

Block plan 1/500

Dell Estate

Amended drawing showing extension to pitch over.

Two storey extension,
Additional toilet facilities
At, "Mill House Croft."
ANGMERING, SUSSEX.
d.n. 77A