




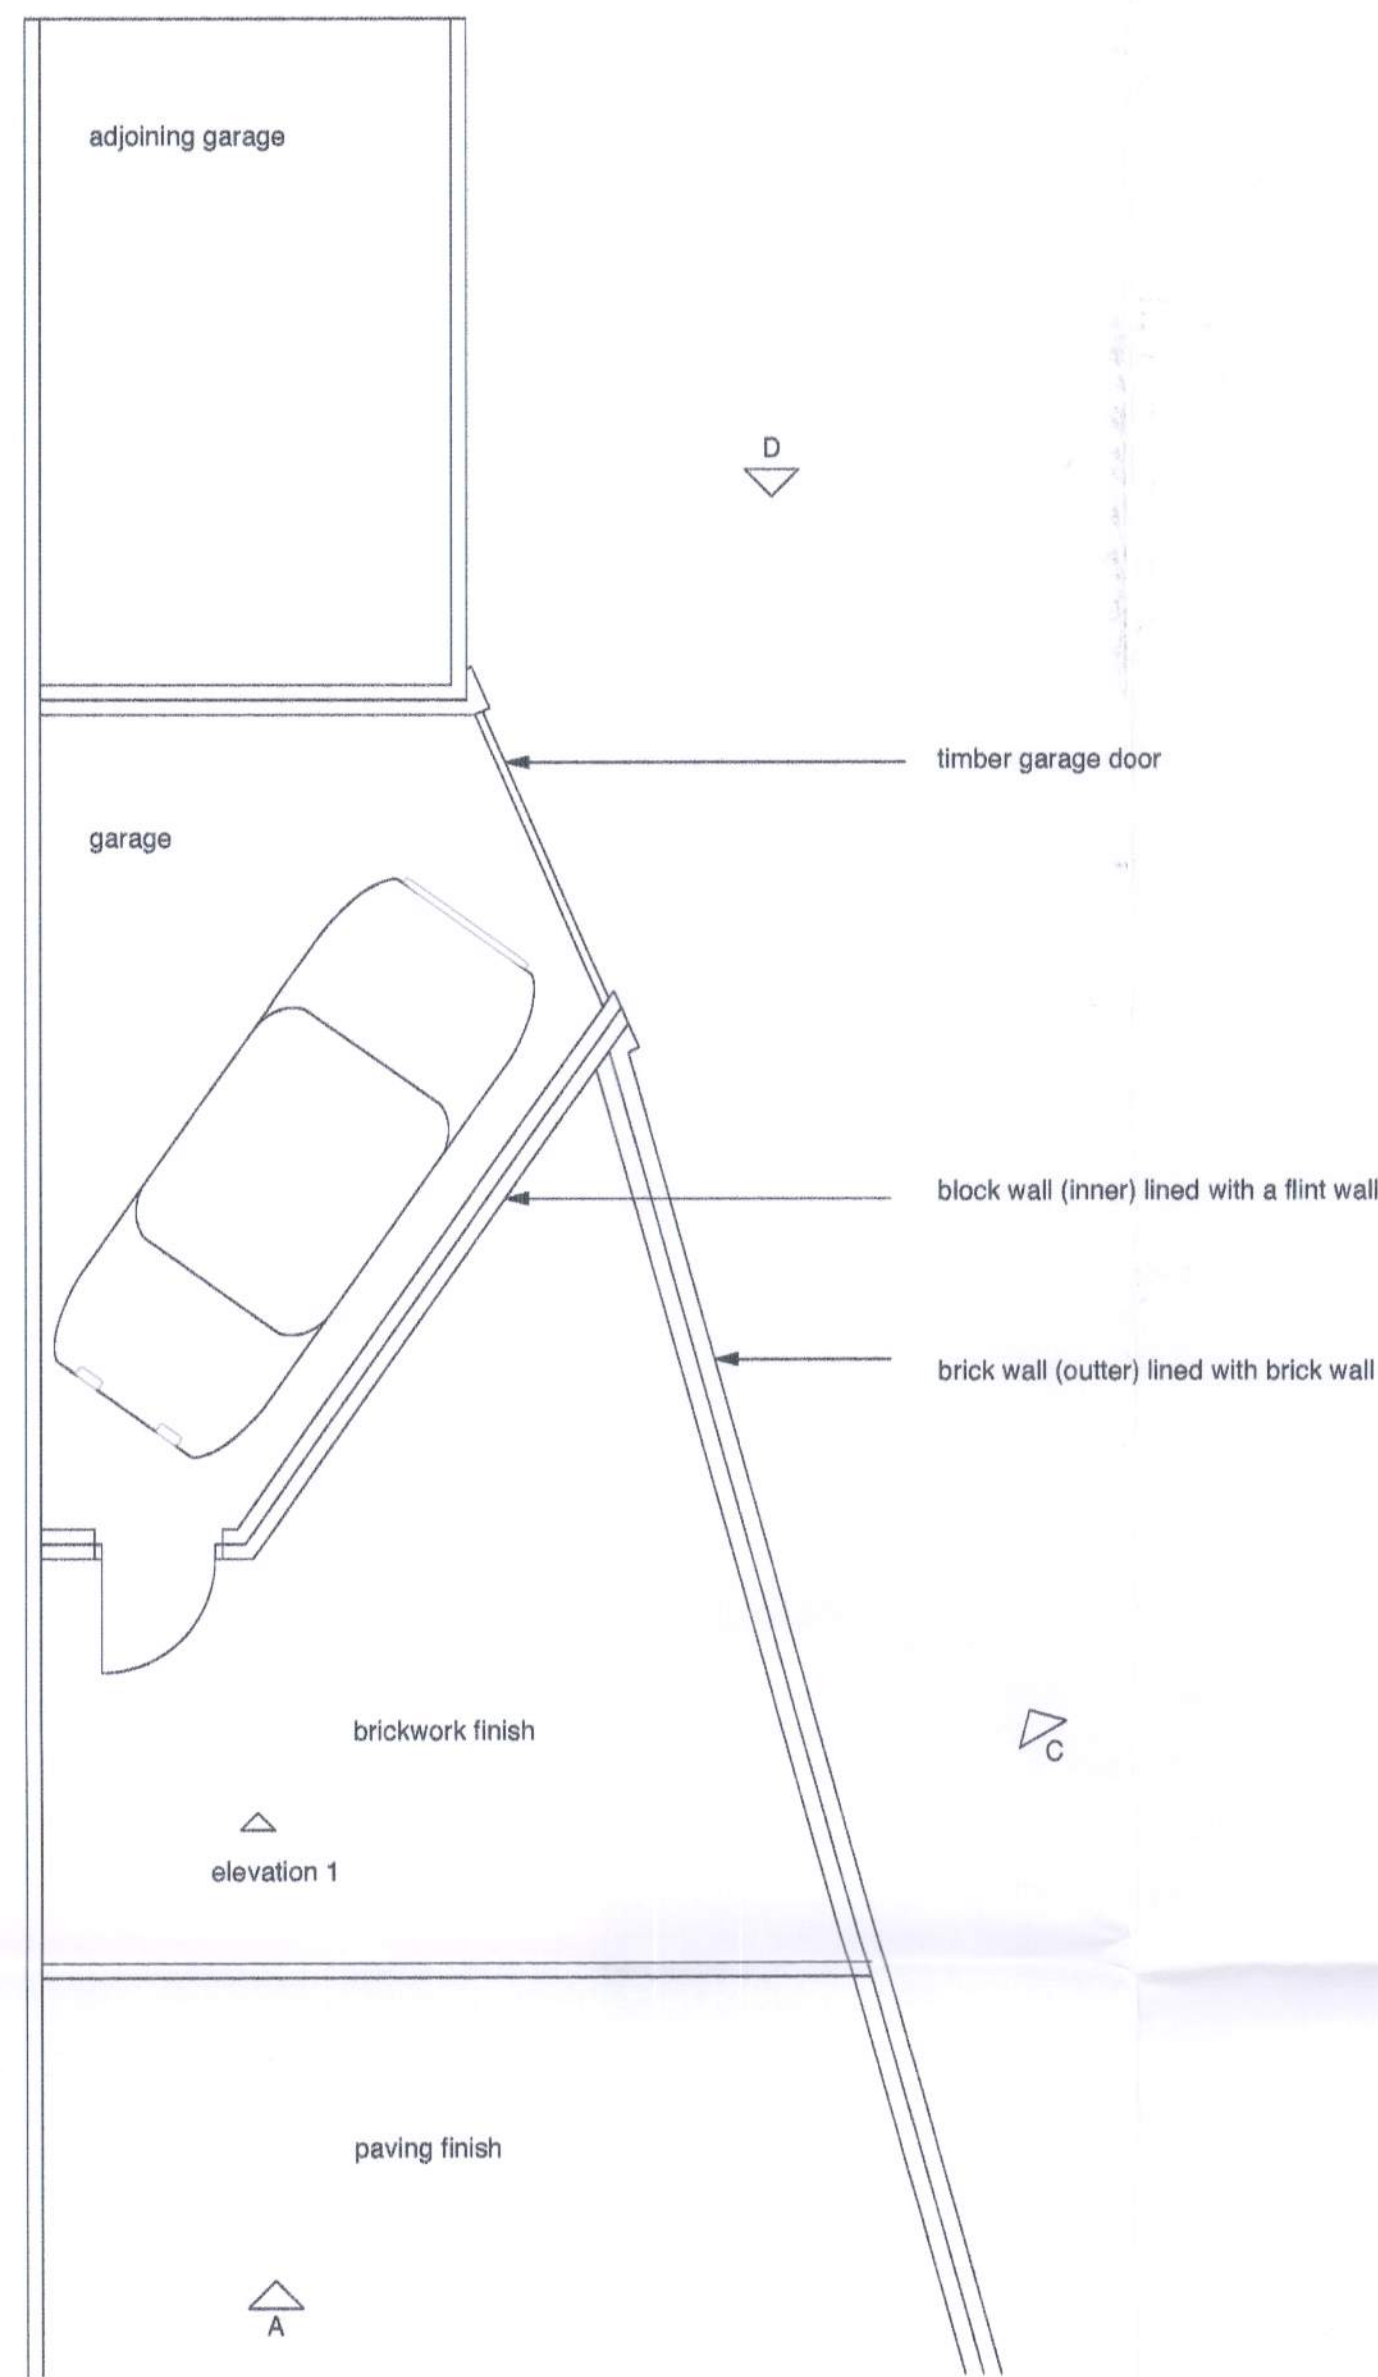


EXISTING PLAN OF GARAGE

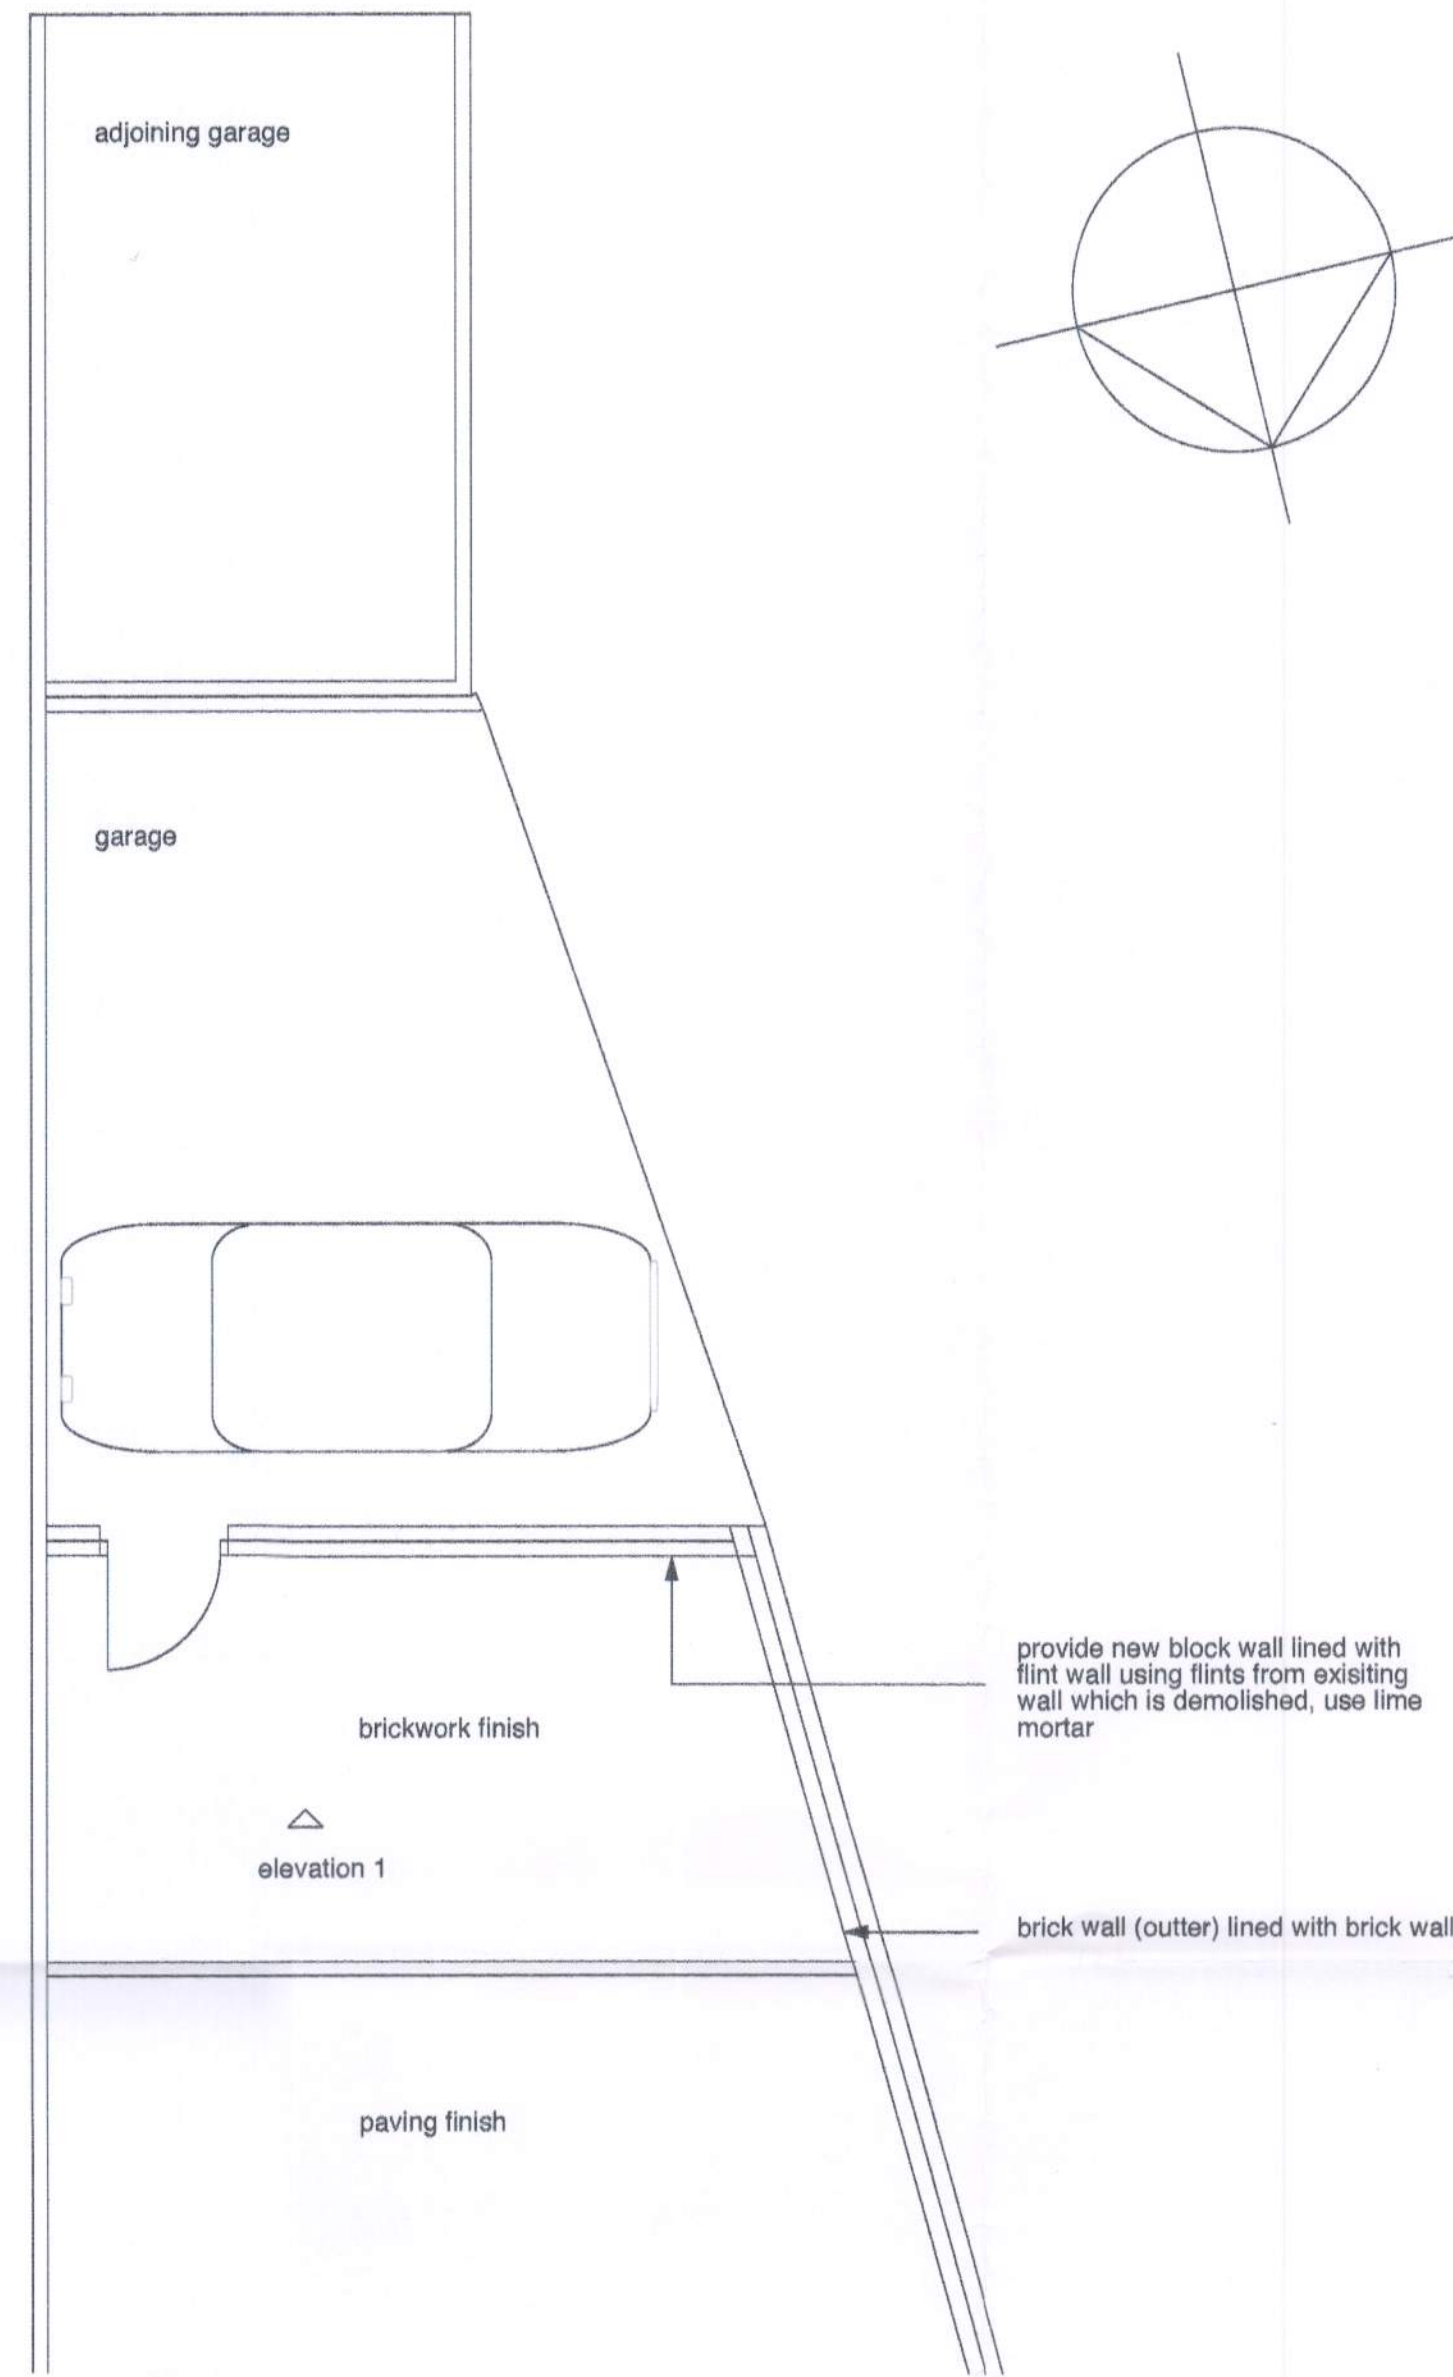


PROPOSED PLAN OF GARAGE

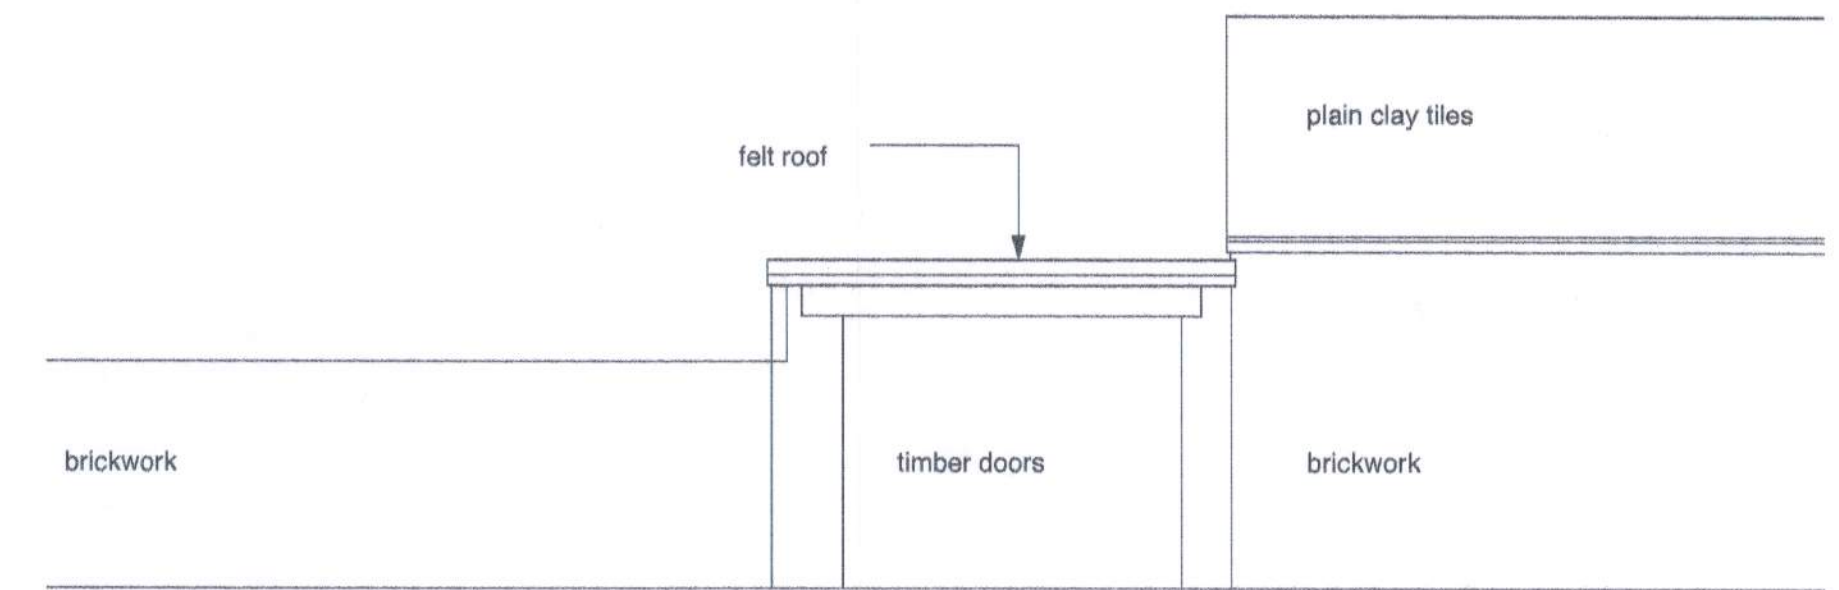


EXISTING ELEVATION

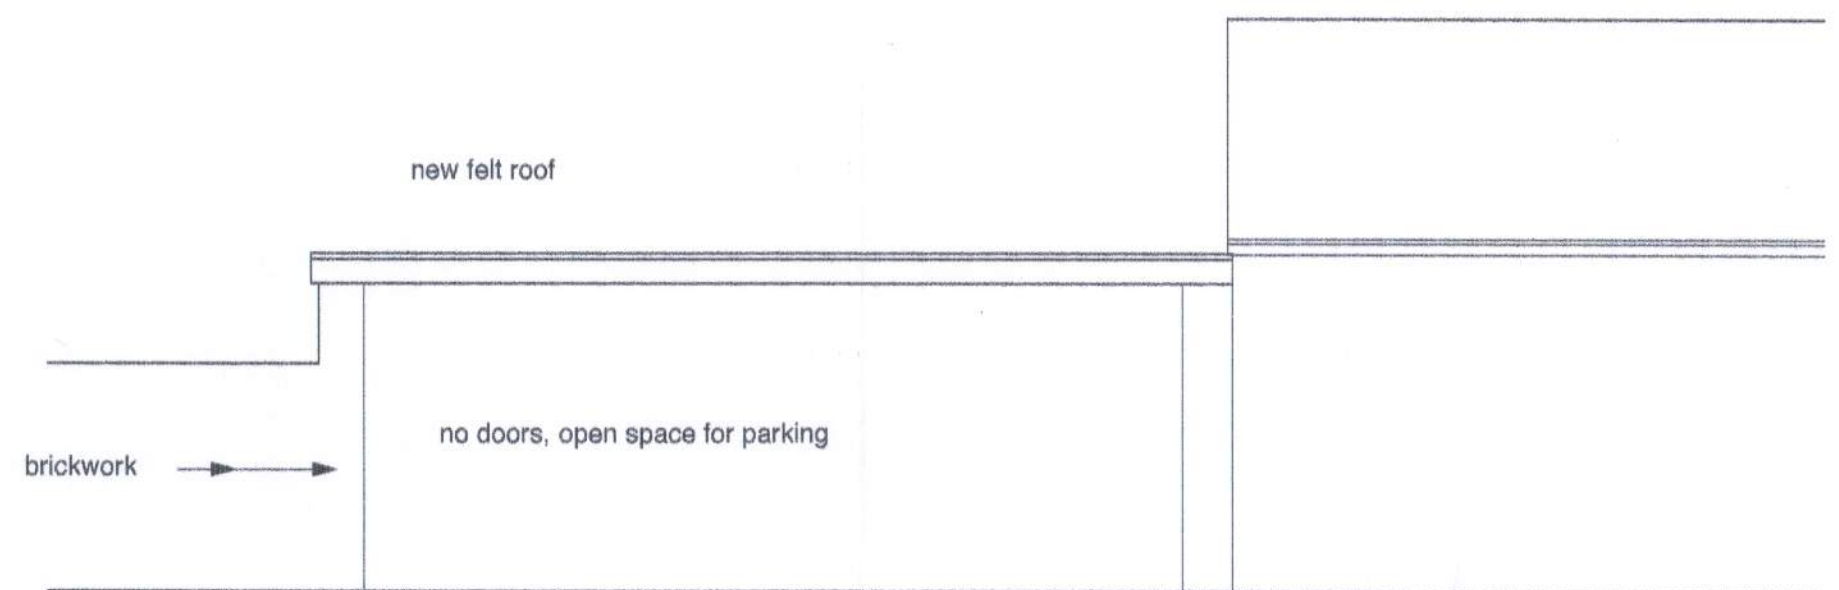

PROPOSED ELEVATION

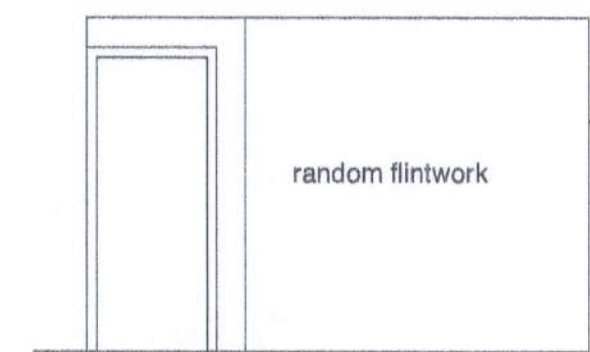

EXISTING ELEVATION 1

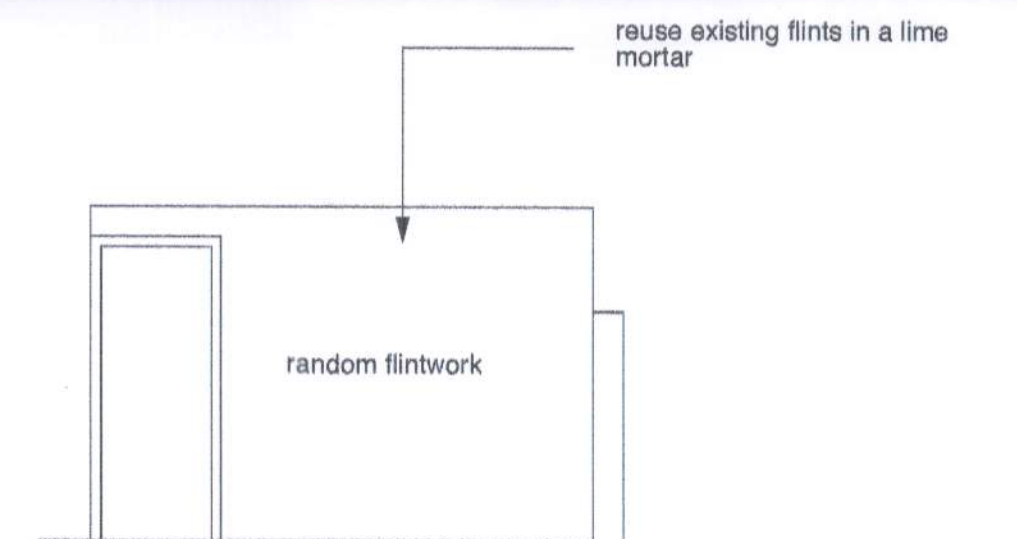

PROPOSED ELEVATION 1

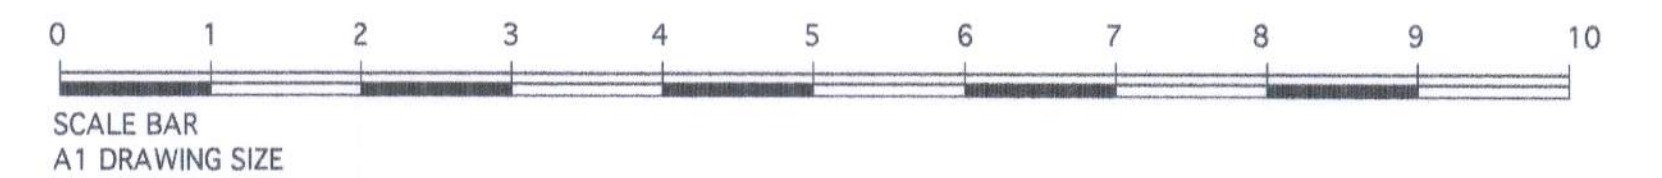


PHOTO A



PHOTO B



PHOTO C



PHOTO D

Do not scale from these drawings. The contractor is to check all dimensions, levels and conditions on site and advise of any discrepancies prior to the commencement of any work on site. All work is to be carried out in strict accordance with the relevant, current British Standards and codes of practice. Materials and components are to be fixed in strict accordance with the manufacturers instructions and recommendations and relevant body. This drawing is for planning/building control purposes only.
Data Protection Act - no project drawings or client details will be issued by us to anyone other than the client, unless given written instruction by the client for distribution.
Party Wall Details - to be dealt with by a Party Wall Surveyor to be appointed by Client.

AMENDMENTS

WEAVERS ANGMERING WEST SUSSEX - GARAGE

Client	Description
J ANGE ANGE	EXISTING AND PROPOSED



Date	Scale	Job No.	Drawing No.	Revision
NOV 2018	1: 50	1859	02	

1 Westbourne Grove, Westbourne Gardens, Hove, East Sussex.T: (01273) 727366 E:rob@reparchitects.co.uk

Do not scale from drawing

This drawing is copyright