
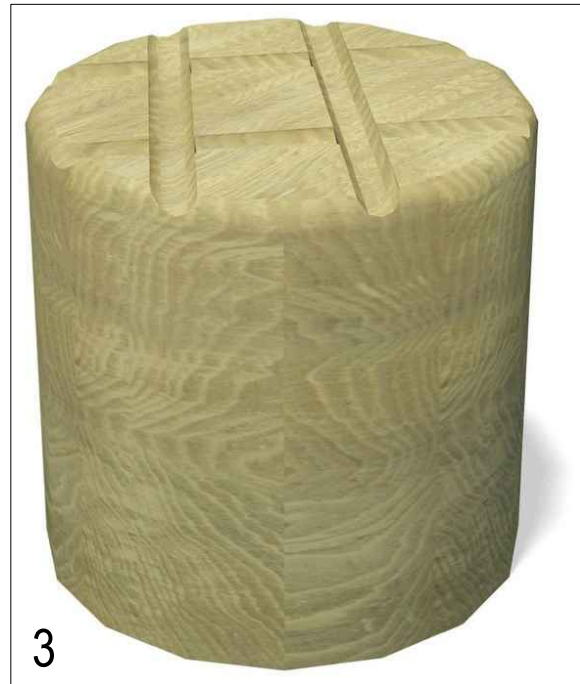


LAP Play Equipment

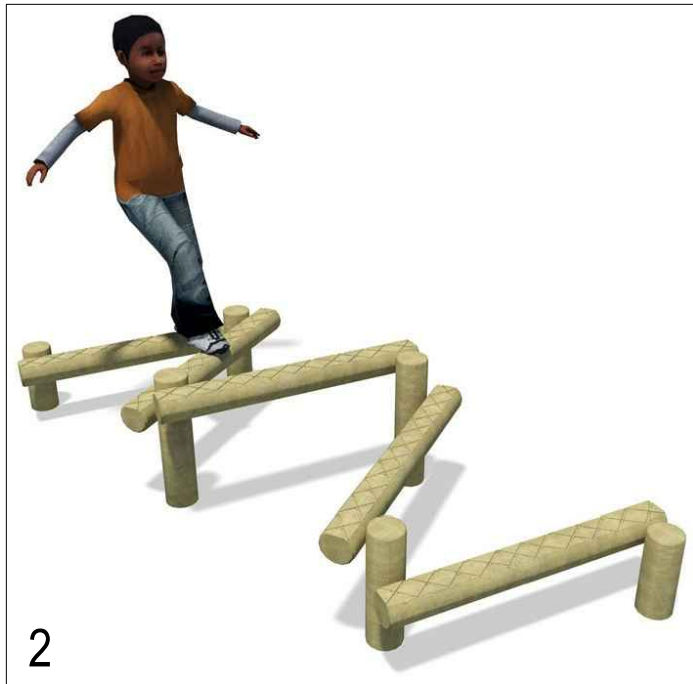

This drawing is the copyright of Rosetta Landscape Design and cannot be reproduced in any form without the express consent of the company. Written and scaled dimensions to be checked on site, any discrepancies reported prior to work commencing. **If in doubt please ask.**

This drawing has been prepared for the purpose of planning approval.

#### Planting Notes

**Topsoil** shall be a minimum of 400mm depth over planting beds and graded to fall. Imported topsoil must be BS3882:2007 compliant and existing topsoil must be cultivated in accordance with BS3882:2007. No cultivation should take place in wet/ waterlogged conditions.

**Herbicide and cultivation:** Topsoil to be treated with two applications of herbicide prior to planting, where necessary, strictly in accordance with the Control of Pesticides Regulations 1986 (as amended 1997 or, otherwise, updated/superseded legislation) and following manufacturer's instructions by qualified staff. The topsoil shall than be cultivated to 150mm depth.

**Planting:** All planting and turfing shall conform to BS: 3936: 1992 and BS:4428:1989.

**Trees:** Standard trees to be planted in pits 800x800x450mm or dimensions of rootball, whichever is greater. Tree to be supported by 1Nr stake (1500mm long, per tree, 600mm above ground, 75mm diameter) and 1Nr bio-degradeable tie. Heavy and Extra Heavy Standard trees to be planted in pits 1000x1000x600mm or dimensions of rootball, whichever is greater. Tree to be supported by 2Nr stakes (1500mm long, 600mm above ground, 75mm diameter), cross bar (400x100x15mm) and 1Nr bio-degradeable ties. Alginure soil improver and 150g Enmag (or, equivalent) to be incorporated into the soil of all new tree pits. Trees to be planted centrally within a tree pit.

**Container grown shrubs, transplants and whips:** Shrubs and transplants shall be planted in pits 300x300x400mm depth), and the backfill shall include 3 litres of peat-free tree and shrub compost. Where two or more shrub species are indicated within a single bed each species shall be randomly mixed throughout the bed in groups of 3/5.

**Herbicide:** Spot treat with herbicide throughout the maintenance period in accordance with the manufacturer's instructions.

**Mulch:** Planting beds to receive 75mm depth pulverized ornamental bark mulch. Native woodland/edge plants to be planted with 800g flax fibre mulch mat pinned to soil. Native hedgerow to be planted through 600g flax fibre mulch roll, edges tucked. Ensure the top of the mulch layer is a minimum of 15mm below adjacent pavements and other surfaces, to prevent spillage.

**Plant position:** Final position of trees and shrubs subject to confirmation of service location and approval of statutory undertakers.


**Protection to planting:** Native hedgerow plants to be protected by spiral shelters. Native trees and shrubs within mixes to be protected by shelter guards as supplied by Acorn Planting Products Ltd (01508 528763), or equivalent.

**Ornamental hedging:** Hedges to comprise a single row of plants. 400mm wide trench excavated to take plants and topsoil cultivated to 400mm depth prior to application of fertiliser.


**Grass:** All turfseeded areas to be cultivated and levelled as required removing any stones, rubble, subsoil, general construction waste.

**Planting Season:** Bare-root shrubs to be planted between mid-November and mid-March dependant upon the planting season.


#### LEGEND

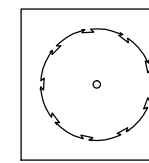


Existing tree to be retained

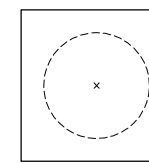


Existing tree to be removed

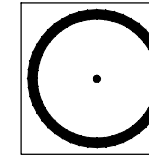


Proposed tree Semi Mature

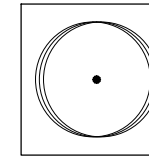


Proposed tree Standard (Selected)

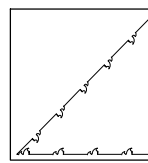

Proposed shrub bed

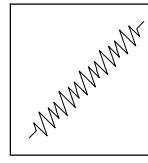

Proposed hedge

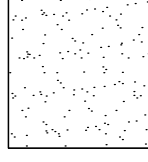

Proposed grass

#### Proposed LAP Play Equipment

- 1 - Bandrake Seat - (BS)
- 2 - Zig Zag Stepper (SPZ/S)
- 3 - 8 no. Log Walks (AT (D8))

Playdale Playgrounds Ltd.  
Haverthwaite,  
Ulverston,  
Cumbria,  
LA12 8AE  
Tel: 015395 31561

Rev J : Revised to Southmill 'Proposed Materials Layout' Ang102-U - 03Feb21 (BP)

Rev I: Not used

Rev H: Revised to show tree removal - 14Dec20 (BP)

Rev G: Revised to Southmill 'Proposed Materials Layout' Ang102-S - 15May20 (BP)

Rev F: Revised to Southmill 'Proposed Materials Layout' Ang102-M - 23Sep19 (BP)

Rev E: Revised to Southmill 'Proposed Site Layout' Ang101-O - 08Oct18 (BP)

Rev D: Revised to Southmill 'Proposed Site Layout' Ang101-N - 25Sep18 (BP)

Rev C: Revised to Bedaro 'Proposed Site Layout' Ang101-J - 10Jul18 (BP)

Rev B: Revised to show additional trees - 15May18 (BP)

Rev A: Revised to Bedaro 'Proposed Site Layout' Ang101-E - 14May18 (BP)

Base: Bedaro 'Proposed Site Layout' Ang101-B received 24Apr18

PROJECT Quiet Waters, Roundstone Lane, Angmering

TITLE Detailed Landscape Proposals

CLIENT Gold (Angmering) Ltd

DATE 25 Apr 18 SCALE 1 : 250 SHEET A1

DRAWN BP DRAWING NO 2903/1

CHECKED MP REVISION J



Chartered Landscape Architects

Swallow's Nest, Main Street  
Askham Richard, York, YO26 5NA

Telephone +44 (0)1904 500410

Email design@rosettalandscape.co.uk  
Web www.rosettalandscape.co.uk

| Proposed Shrubs |                                      |               |      |      |     |
|-----------------|--------------------------------------|---------------|------|------|-----|
| Abb             | Name                                 | Height/Spread | Root | Cntr | Qty |
| Bt              | Berberis thunbergii                  | 20-30cm       | C    | 2L   | 28  |
| CBM             | Ceanothus 'Blue Mound'               | 20-30cm (D)   | C    | 2L   | 32  |
| CIR             | Ceanothus thyrsiflorus 'Repens'      | 20-30cm       | C    | 2L   | 34  |
| EIEG            | Euonymus fortunei 'Emerald 'Y' Gold' | 20-30cm (D)   | C    | 3L   | 44  |
| ESQ             | Euonymus fortunei 'Silver Queen'     | 20-30cm       | C    | 2L   | 20  |
| HRE             | Hebe albertiana 'Red Edge'           | 20-30cm       | C    | 2L   | 54  |
| LaM             | Lavandula angustifolia 'Munstead'    | 30-40cm       | C    | 5L   | 41  |
| PIOL            | Prunus laurocerasus 'Otto Luyken'    | 40-60cm       | C    | 5L   | 38  |
| PSR             | Pyracantha 'Saphyr Red'              | 60-80cm       | C    | 5L   | 3   |
| PSY             | Pyracantha 'Saphyr Yellow'           | 60-80cm       | C    | 5L   | 9   |
| PxRRR           | Photinia x fraseri 'Red Robin'       | 60-80cm       | C    | 5L   | 51  |
| SJRu            | Skimmia japonica 'Rubella'           | 30-40cm       | C    | 3L   | 56  |
| Vd              | Viburnum davidii                     | 30-40cm       | C    | 5L   | 26  |
|                 |                                      |               |      |      | 436 |

| Proposed Trees |                             |                     |         |           |           |      |     |
|----------------|-----------------------------|---------------------|---------|-----------|-----------|------|-----|
| Abb            | Name                        | Form                | Girth   | Height    | ChrStem   | Root | Qty |
| AcS            | Acer campestre 'Streetwise' | Heavy Standard      | 12-14cm | 350-425cm | min 200cm | C    | 1   |
| Ag             | Alnus glutinosa             | Standard (Heavy)    | 12-14cm | 350-425cm | min 200cm | RB   | 3   |
| Ag             | Alnus glutinosa             | Standard (Selected) | 10-12cm | 300-350cm | Min 200cm | RB   | 1   |
| Ap             | Acer platanoides            | Heavy Standard      | 12-14cm | 350-425cm | min 200cm | B    | 1   |
| Bp             | Betula pendula              | Selected Standard   | 10-12cm | 300-350cm | 175-200cm | RB   | 8   |
| Cb             | Carpinus betulus            | Heavy Standard      | 12-14cm | 350-425cm | min 200cm | C    | 2   |
| Cb             | Carpinus betulus            | Standard (Selected) | 10-12cm | 300-350cm | 175-200cm | RB   | 1   |
| PaP            | Prunus avium 'Plena'        | Standard (Heavy)    | 12-14cm | 350-425cm | 175-200cm | RB   | 2   |
| PcRS           | Pyrus calleryana 'Redspire' | Standard (Selected) | 10-12cm | 250-300cm | 150-175cm | WB   | 1   |
| Pp             | Prunus padus                | Standard (Selected) | 10-12cm | 300-350cm | 175-200cm | RB   | 3   |
| Sau            | Sorbus aucuparia            | Standard (Selected) | 10-12cm | 300-350cm | 175-200cm | C    | 3   |
| Si             | Sorbus intermedia           | Standard (Heavy)    | 12-14cm | 350-425cm | 175-200cm | C    | 4   |
| Tc             | Tilia cordata               | Standard (Heavy)    | 12-14cm | 350-425cm | 175-200cm | C    | 1   |
|                |                             |                     |         |           |           |      | 31  |

| Proposed Hedges (4/m) |                     |               |      |     |
|-----------------------|---------------------|---------------|------|-----|
| Abb                   | Name                | Height/Spread | Root | Qty |
| Fs                    | Fagus sylvatica     | 60-80cm       | B    | 523 |
| PI                    | Prunus laurocerasus | 60-80cm       | B    | 285 |
|                       |                     |               |      | 808 |