



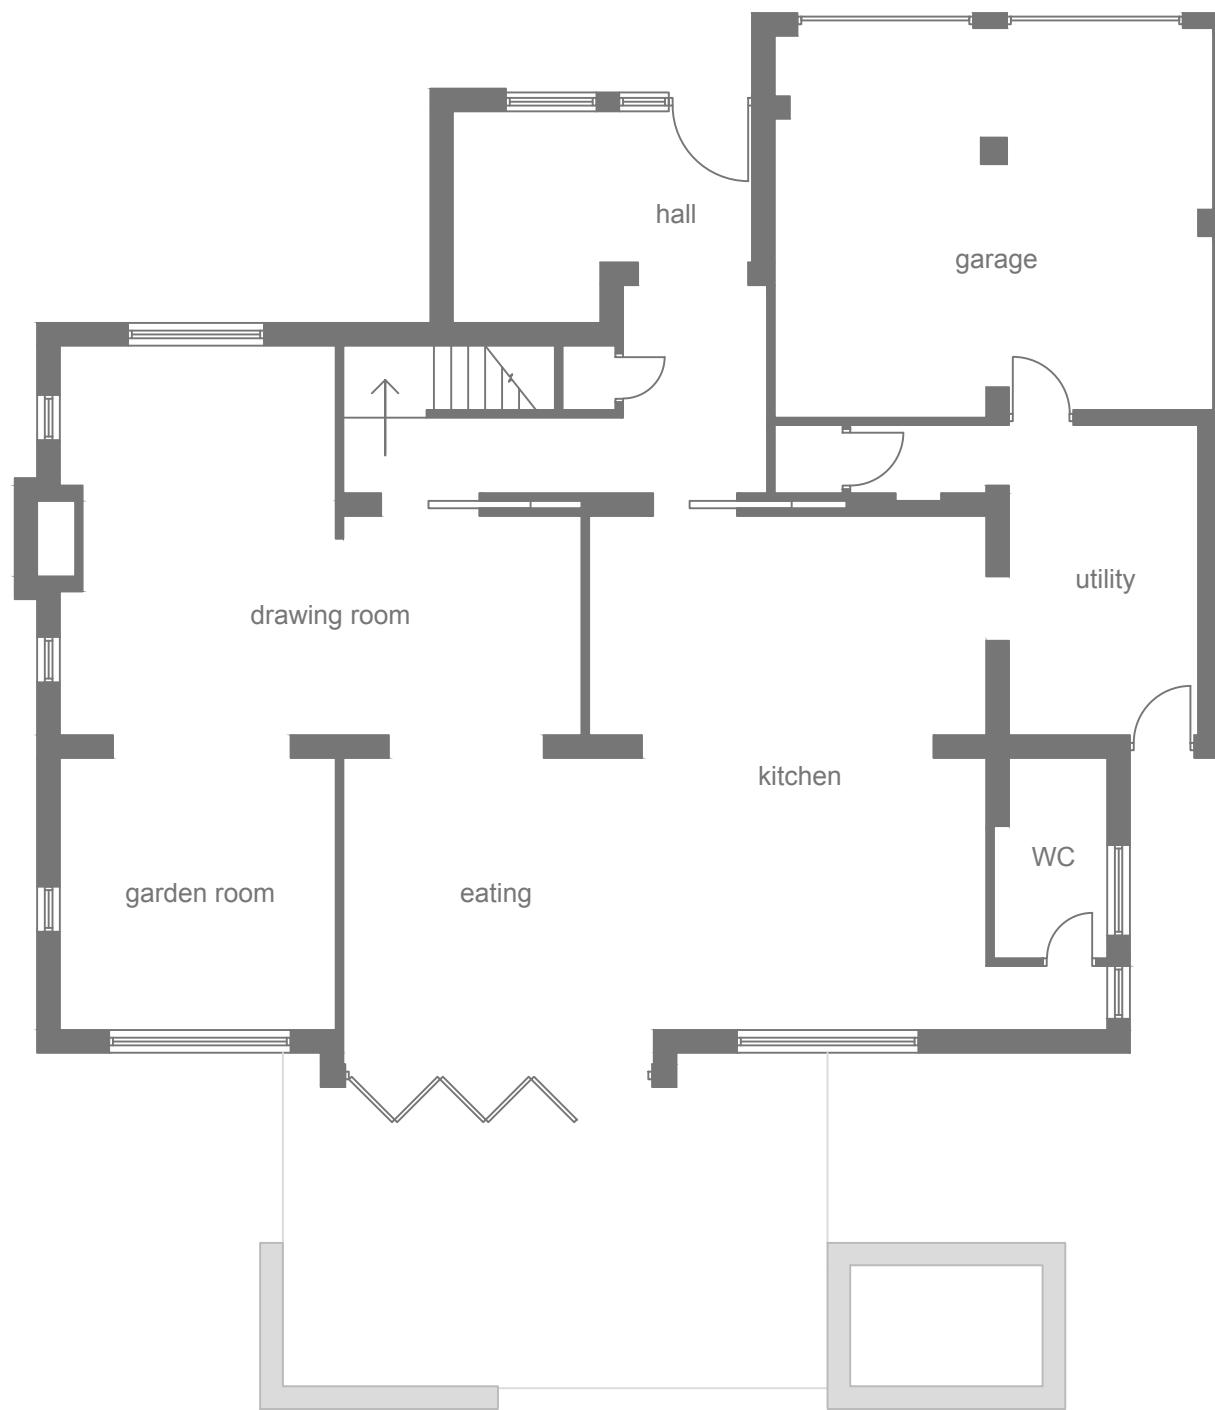

Dotted line indicates roof above

Two support posts; one at each end

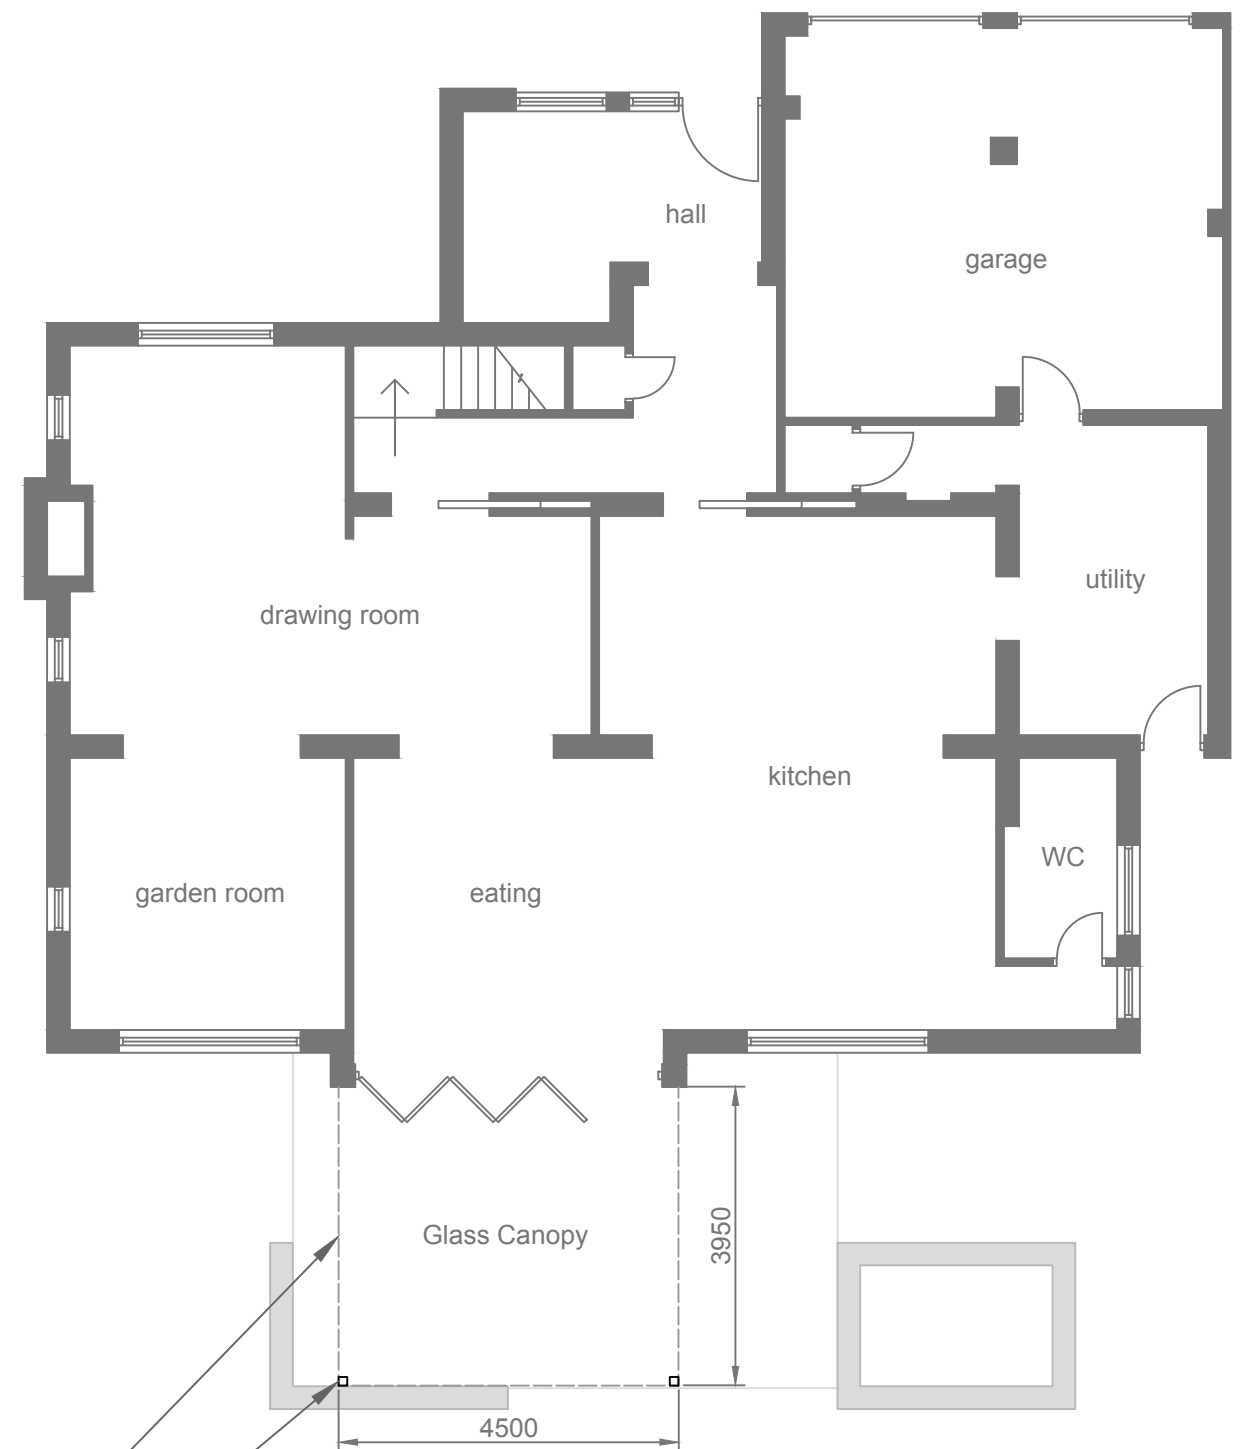

Glass Canopy with clear laminated glass and aluminium powder coated posts and profiles in RAL 7021 'Black Grey'

PL03 Existing and Proposed Floor Plans
1:100 @ A3

Mr & Mrs Price
28 East Drive
Angmering
Littlehampton
BN16 4JH



33287