

Material Legend

Facing Materials:

- Isalock Thakeham Red or similar
- Isalock Petworth Multi Stock or similar
- Isalock Sevenoaks Yellow Stock or similar
- Isalock Leicester Red - Detail Brick or similar
- Render Weber Monocouche Chalk White - Rough Cast Finish or similar
- Folcrete Vertical Tile Hanging Concrete Plain Tile (Contrasting Roof)
- Waney Edge Timber Boarding

Roof Tiles:

- Russell Lothian Burnt Orange or similar
- Russell Lothian Slate Grey or similar
- Russell Lothian Terracotta or similar

Door Colours:

- Stone Quarry (B4380Q) or similar
- Tideway Blue (K7320H) or similar
- Horizon Blue (D4380Q) or similar
- Sand Dune (A9450H) or similar
- White or similar

Walling Boundary Treatment:

- Brick Wall - Isalock Thakeham Red Stock or similar
- Brick Wall - Isalock Petworth Multi Stock or similar

Plot Handings:


- Indicates opposite handed plot

The Contractor is to check and verify all building and site dimensions, levels and sewer invert levels at connection points before work starts. The Contractor is to comply in all respects with current Building Legislation, British Standard Specifications, Building Regulations, Construction (Design & Management) Regulations, Party Wall Act, etc. whether or not specifically stated on this drawing. This drawing must be read with and checked against any structural, geotechnical or other specialist documentation provided. This drawing is not intended to show details of foundations, ground conditions or ground contaminants. Each area of ground relied upon to support any structure depicted (including drainage) must be investigated by the Contractor. A suitable method of foundation should be provided allowing for existing ground conditions. Any suspect or fluid ground, contaminates on or within the ground, should be further investigated by a suitable expert. Any earthwork constructions shown indicate typical slopes for guidance only & should be further investigated by a suitable expert. Where existing trees are to be retained they should be subject to a full Arboricultural inspection for safety. All trees are to be planted so as to ensure they are a minimum of 5 metres from buildings and 3 metres from drainage and services. A suitable method of foundation is to be provided to accommodate the proposed tree planting. Geoff Perry Associates Limited do not accept any responsibility for any losses (financial or otherwise) to any Client or third party arising out of the Clients (be it Developer or Contractor but not limited thereto) non-compliance with afore mentioned provisos.

Revisions:

- A - Updated in accordance with A1004_01_Rev A_Planning Layout NGS 23.02.22
- B - Updated in accordance with A1004_01_Rev C_Planning Layout NGS 10.03.22

Scale Check:

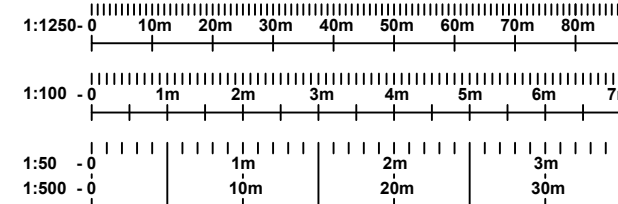

© This drawing is the property of Geoff Perry Associates Limited and may not be copied or used for any purpose other than that for which it is supplied without the express written authority of Geoff Perry Associates Limited.

Client: REDROW HOMES SOUTHERN CONTIES

Project: LAND SOUTH OF THE A259 ANGMERING
Revised Application

Title: MATERIALS PLAN

Date: 02 / 02 / 2022 Scale: 1:500 @ A1

Drawn by: EH / NGS Checked by: ~

Job No. Drg No. Rev.
A 1004 007 B



Geoff Perry Associates Limited

The Shrubbery, 28 Erdington Road,
Aldridge, Walsall, WS9 8UH

e: enquiries@geoffperryassoc.co.uk

t: 01922 744 900