




Street Scene A-A



Street Scene B-B

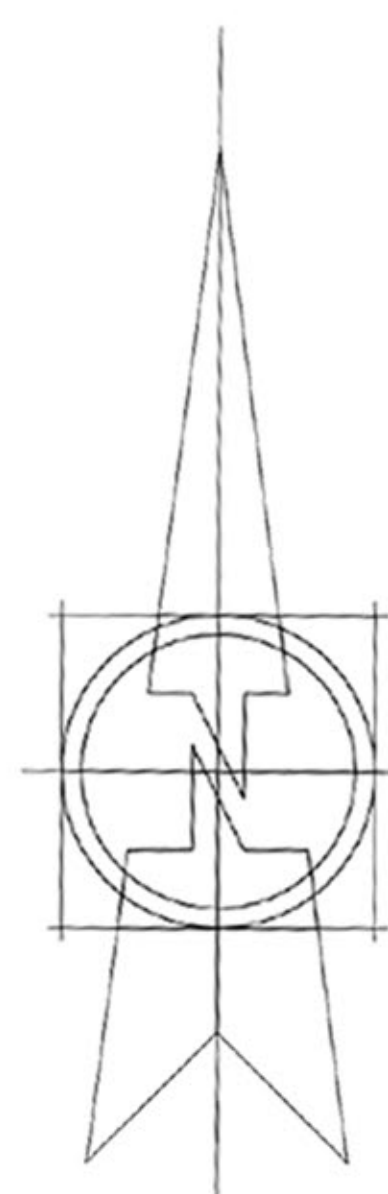


Street Scenes

Land South of the A259 Angmering

[illegible]

Revisions:

A - Key Updated	24.04.22
B - Street Scene AA Updated.	10.03.22

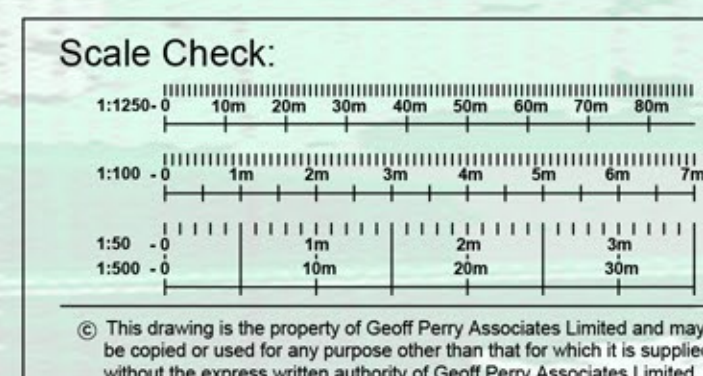

Client: REDROW HOMES SOUTHERN COUNTIES

Project: LAND SOUTH OF THE A259 ANGMERING
APPEAL SCHEME

Title: STREET SCENES

Date: 18 / 02 / 2022	Scale: 1:200 @ A0
Drawn by: NGS	Checked by: ~
Job No. A 1004	Drg No. 11
	Rev. B

