

Planting Schedule

Shrubs


Species Name	Height	Pot Size	Specification	Density	No.
Cornus alba 'Sibirica'	40-60cm	10L	Bushy :C	4/m ²	9 -
Cornus sanguinea	40-60cm	10L	Bushy :C	4/m ²	9 -
Lavandula intermedia 'Grosso'	40-60cm	10L	Bushy :C	4/m ²	9 -
Vinca minor	40-60cm	10L	Bushy :C	4/m ²	9 -

Grasses

Species Name	Height	Pot Size	Specification	Density	No.
Deschampsia cespitosa 'Goldtau'		10L	Full Pot	4/m ²	9 -
Stipa gigantea		10L	Full Pot	Counted	3 -



1.Play Boulders

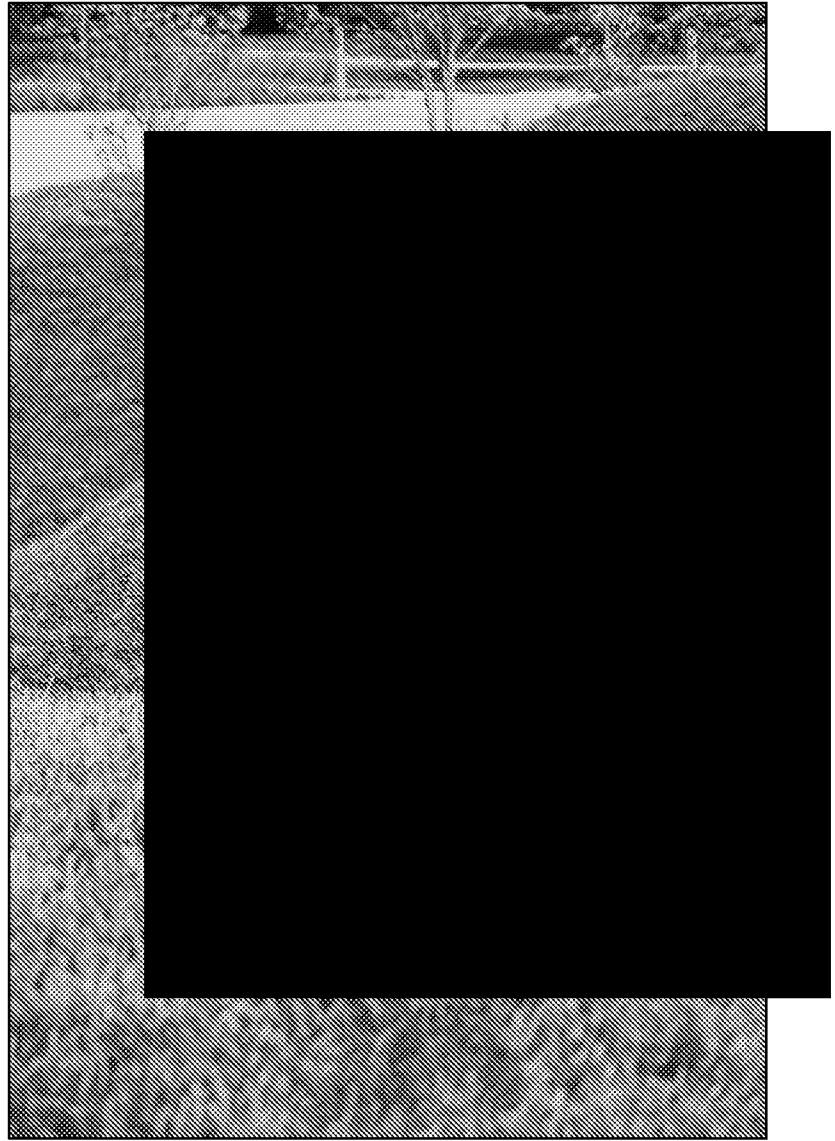

2. Play mounds



3. Play Logs



4. Sensory planting



Mixes to be planted in groups of 5 plants
9No Cornus sanguinea 20%
9No Deschampsia cespitosa 'Goldtau' 20%
9No Cornus alba 'Sibirica' 20%
9No Vinca minor 20%
9No Lavandula intermedia 'Grosso' 20%

3No Stipa gigantea

SPECIFICATION
All works generally, to comply with the written Soft
Landscape Specification.

NOTES:
DO NOT SCALE FROM DRAWING
NOT FOR CONSTRUCTION, FOR PLANNING
PURPOSES ONLY

Legend

- Proposed fencing to be Timber Bow Top Fence
Panels ref: BX/HMP600001 with matching self
closing gates from Home Made Places or
similar and approved
- Forest bench with backrest and matching bin
from Jupiter Play or similar and approved
- Low level sensory planting to be kept at 1m
height
- Proposed grass area, to be seeded with EG22
Wear and Tear grass seed mix as supplied by
Emorsgate and sown at
25 grams per msq, or similar and approved
- Proposed specimen shrub planting

SPECIFICATION
All works generally, to comply with the written Soft
Landscape Specification.

NOTES:
May be scaled for planning purposes only.

All equipment, surfacing and structures
to be installed in line with BS EN1176
and BS EN1177 and to receive a post
installation RoSPA inspection prior to
opening of facility.
Entrance to have signage outlining no
dogs allowed, the use of the facility,
management responsibility and
emergency contact details.
Play equipment to be installed in line
with suppliers recommendations.



Rev Date Details Drawn



HEAD OFFICE
Rodbourns Rail Business Centre, Grange Lane,
Maidenbury, SNT6 0ES
Tel: 01696 825646

Courtyard House, Mill Lane, Godalming, GU7 1EY
Tel: 01483 425714

Suite 6, Crescent House, Yonge Close, Eastleigh, SO50 9SX
Tel: 02382 026300

email: mail@acdenv.co.uk
www.acdenvironmental.co.uk



scheme: Land South of A259,
Angmering
client: Redrow Homes Ltd.
drawing: LAP Proposals
date: June 2021
scale: 1:100@A1
dwg no: RED23031-21 DR
drawn: JH checked: DKM

Copyright of ACD Environmental Ltd. All rights described in
Chapter IV of the Copyright, Designs and Patents Act 1988
have been generally asserted. 2011. Copyright of this plan
remains with ACD until all fees have been paid in full.