


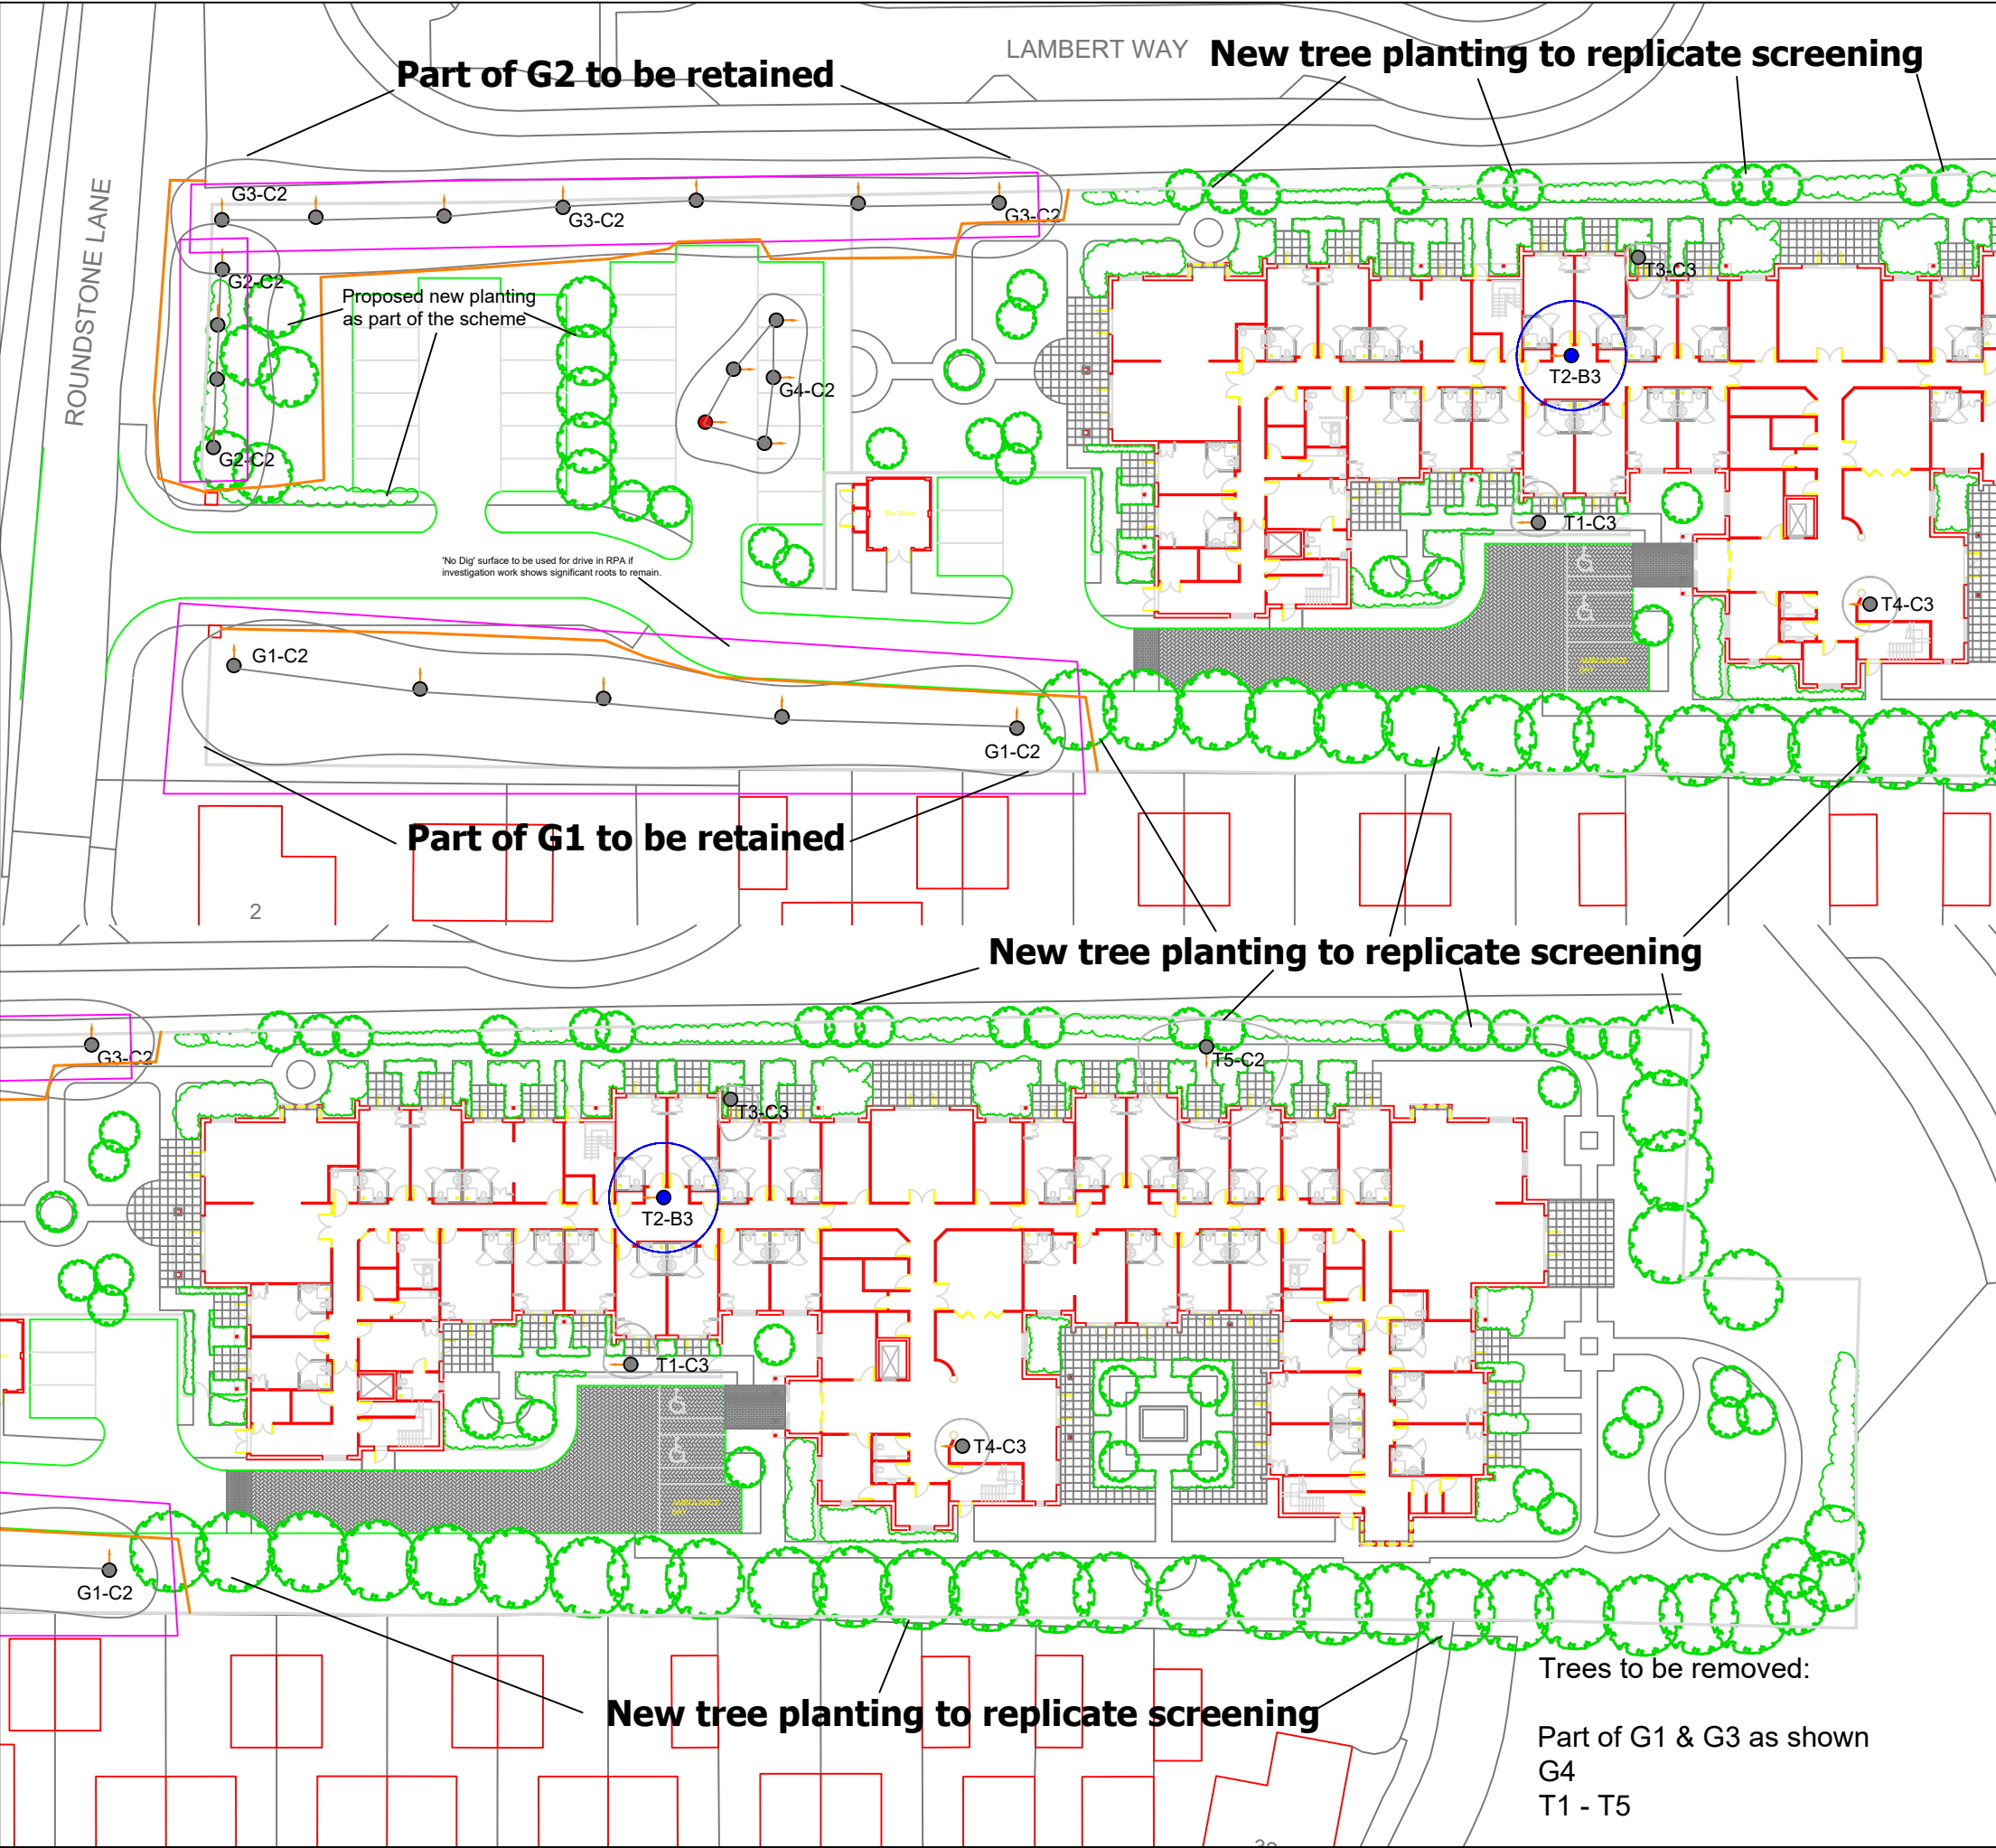

**KEY**

- Tree Position with Canopy Spread plus BS5837 Category A1, A2 or A3
- Tree Position with Canopy Spread plus BS5837 Category B1, B2 or B3
- Tree Position with Canopy Spread plus BS5837 Category C1, C2 or C3
- Tree Position with Canopy Spread plus BS5837 Category U
- Root Protection Area (RPA) - Based on Simple Radius from Tree
- First significant Branch direction (FSB)
- Protective Fence Line

**TREE PROTECTION PLAN**

CLIENT: Hallmark Healthcare

PROJECT: Pound Place, Roundstone Lane, Angmering, Worthing

DATE: 5th April 2018

SCALE: 1:500 A3

**ANDREW DAY**  
ARBORICULTURALCONSULTANCY LTD

CREG NA BAA  
BROOK ROAD  
TILLINGHAM  
ESSEX  
CM0 7SG

TEL: 01621 779811    MOB: 0777 231 7770

EMAIL: andy@andrewdayconsultancy.com

Trees to be removed:  
Part of G1 & G3 as shown  
G4  
T1 - T5