


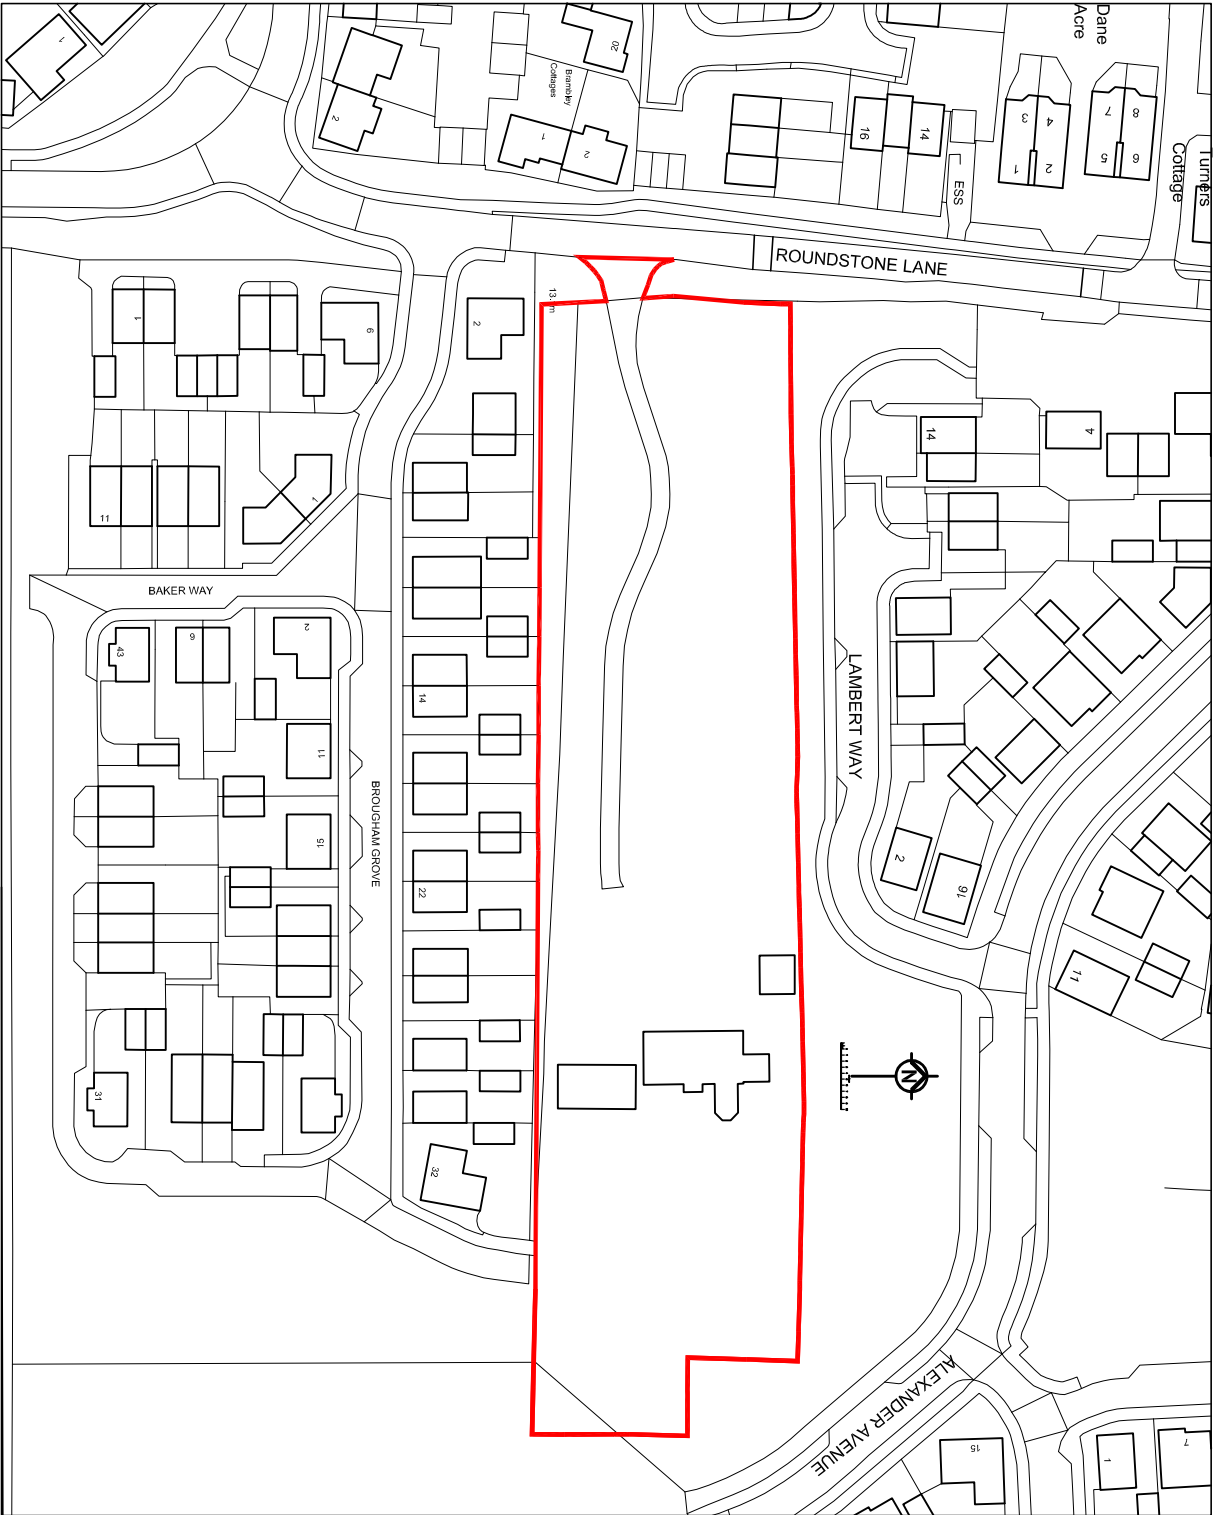

©Crown Copyright and database rights 2017 OS 100019980

Rev: Desc:	By:	Date:	Chkd:
· ·	·	·	·

Buckle Chamberlain Partnership Ltd.
Architects & Architectural Technologists.

Mill House, Llancayo Court,
Llancayo, Usk,
Monmouthshire
NP15 1HY
Tel: 01291 672264
01291 673424
Fax: 01291 671050
Email: enquiries@bucklechamberlain.co.uk

Client	Hallmark Care Homes		
Project	Proposed Care Home Pound Place Roundstone Lane Angmering		
Drawing	Site Location Plan		
Date	March 2018	Scale	1:1250 @ A3
Drawn by	RAC	Drawing No	1388/000
Checked by	·		·
Status	Planning		