

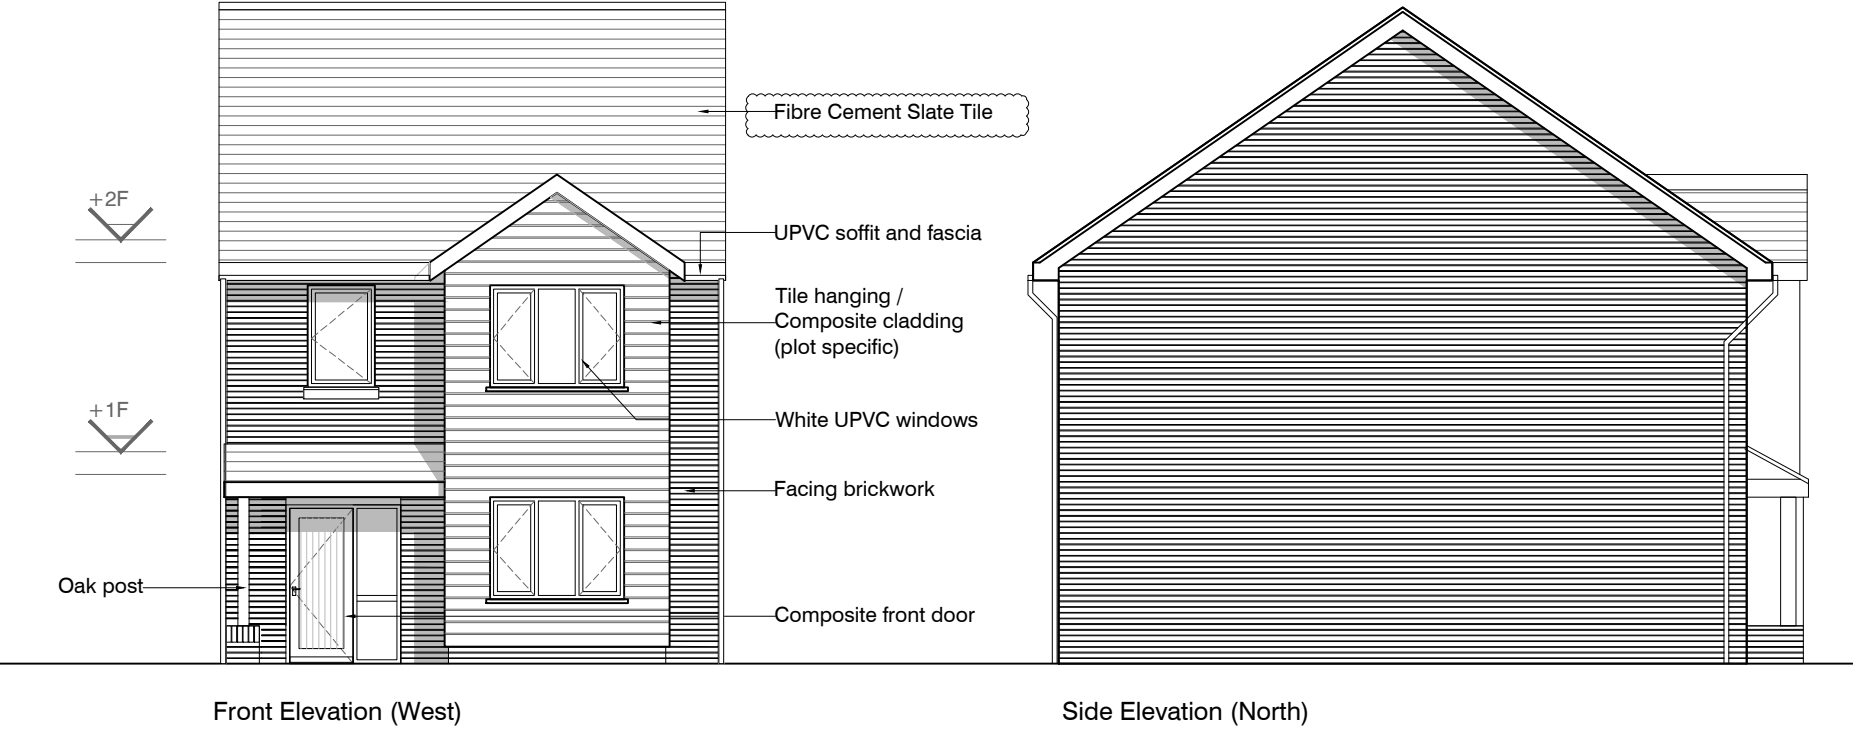


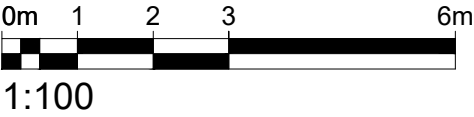

Schedule of Materials:	
Cladding:	Marley Eternit Cedral C07 'Cream White' 190mm
Windows:	UPVC White
Doors:	Composite Grey / White
Tiles:	Marley Eternit Thrutone Fibre Cement Slate Roof Tile
Bricks:	New Chailey Stock by Ibstock.

NB: Facing material to elevations to be as follows:
Plots 7 & 9 to be clad.
Plots 8 to be tile hung.

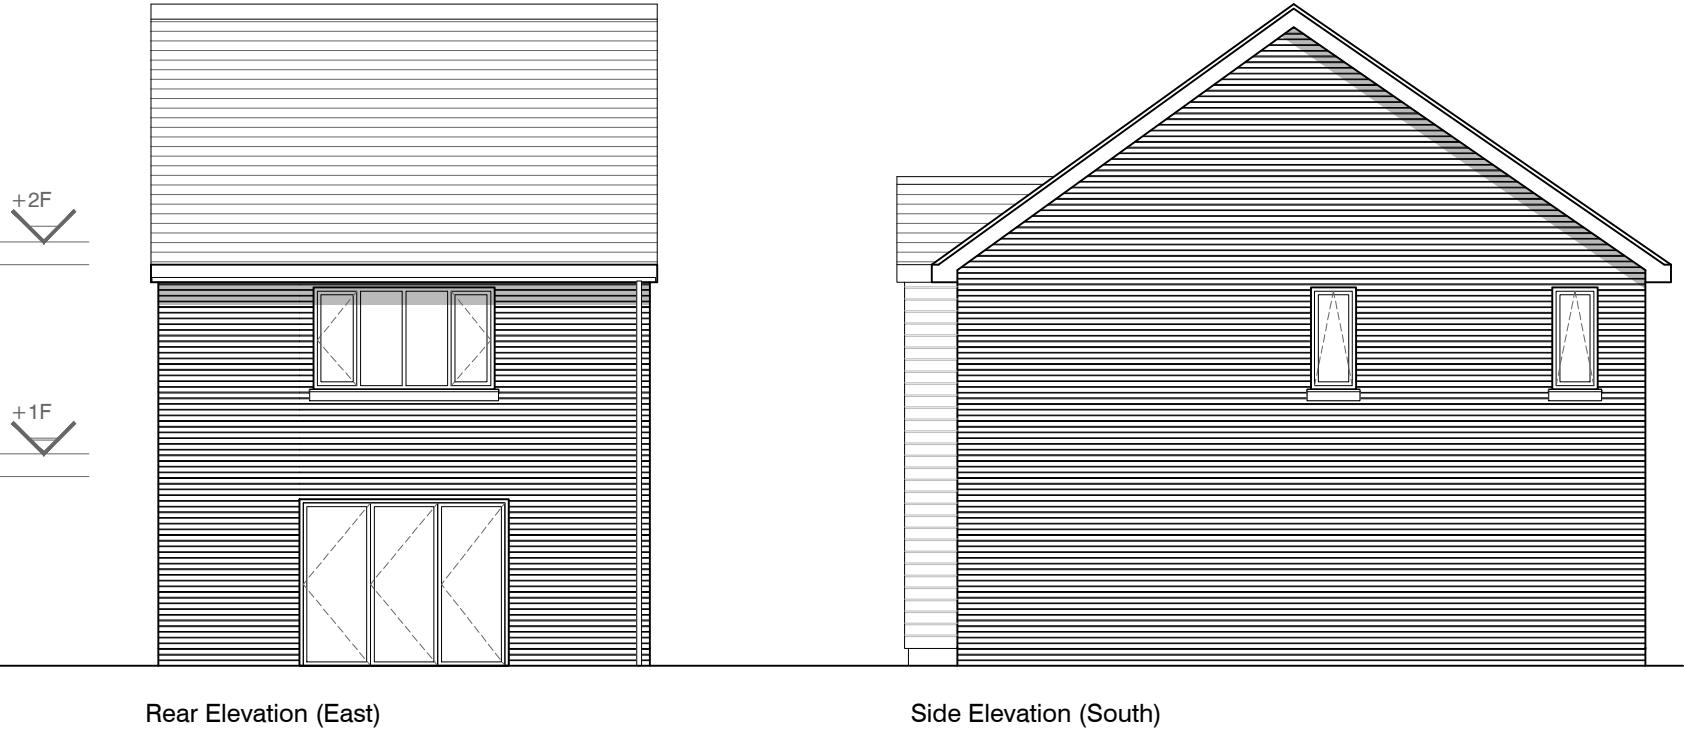

Type B: 3b/5p - Plots 7,8,9

mohsin cooper ARCHITECTS MOHSIN COOPER LIMITED, 7 HOVE MANOR PARADE, HOVE STREET, HOVE, EAST SUSSEX, BN3 2DF www.mohsincooper.com © COPYRIGHT EXISTS ON THE DESIGN AND INFORMATION SHOWN ON THIS DRAWING	<table><tr><th>REV</th><th>DATE</th><th>CHK</th></tr><tr><td>A</td><td>10.03.21</td><td>MC</td></tr><tr><td colspan="3">Materials updated</td></tr></table>	REV	DATE	CHK	A	10.03.21	MC	Materials updated			THE CONTRACTOR MUST VERIFY ALL DIMENSIONS ON SITE BEFORE MAKING SHOP DRAWINGS OR COMMENCING WORK OF ANY KIND. NO DIMENSIONS TO BE SCALED FROM THIS DRAWING - THE BOUNDARIES SHOWN ARE BASED ON INFORMATION BY OTHERS. ALL BOUNDARIES TO BE VERIFIED ON SITE PRIOR TO COMMENCING CONSTRUCTION. - TOPOGRAPHICAL LEVELS TO BE CONFIRMED. - DESIGN & QUOTED AREAS ARE SUBJECT TO DESIGN DEVELOPMENT & STATUTORY CONSENTS. - ALL SURVEY INFORMATION SHOWN IS SUBJECT TO FURTHER SITE INVESTIGATION DURING DEMOLITION.	<table><tr><td>SCALE :</td><td>1/100 @A3</td><td></td></tr><tr><td>DRAWN :</td><td>MC</td><td>DATE : NOV 19</td></tr><tr><td>CHECKED :</td><td>MC</td><td>DATE : NOV 19</td></tr><tr><td colspan="3">STATUS: Planning Application</td></tr></table>	SCALE :	1/100 @A3		DRAWN :	MC	DATE : NOV 19	CHECKED :	MC	DATE : NOV 19	STATUS: Planning Application			PROJECT : New Dwellings At The Laurels, Dappers Lane, Angmering CLIENT : Oceanview Developments Ltd. DRAWING TITLE : House Type B Elevation	NUMBER: 0310-P013 REVISION: A
REV	DATE	CHK																								
A	10.03.21	MC																								
Materials updated																										
SCALE :	1/100 @A3																									
DRAWN :	MC	DATE : NOV 19																								
CHECKED :	MC	DATE : NOV 19																								
STATUS: Planning Application																										

UN/DISTRICT COUNCIL A512/JPL