
0m 1 2 3

Scale Bar 1:50

New floor area to be second hand reclaimed bricks laid to match existing kitchen and laid in same bond.

Existing old flint wall to remain.

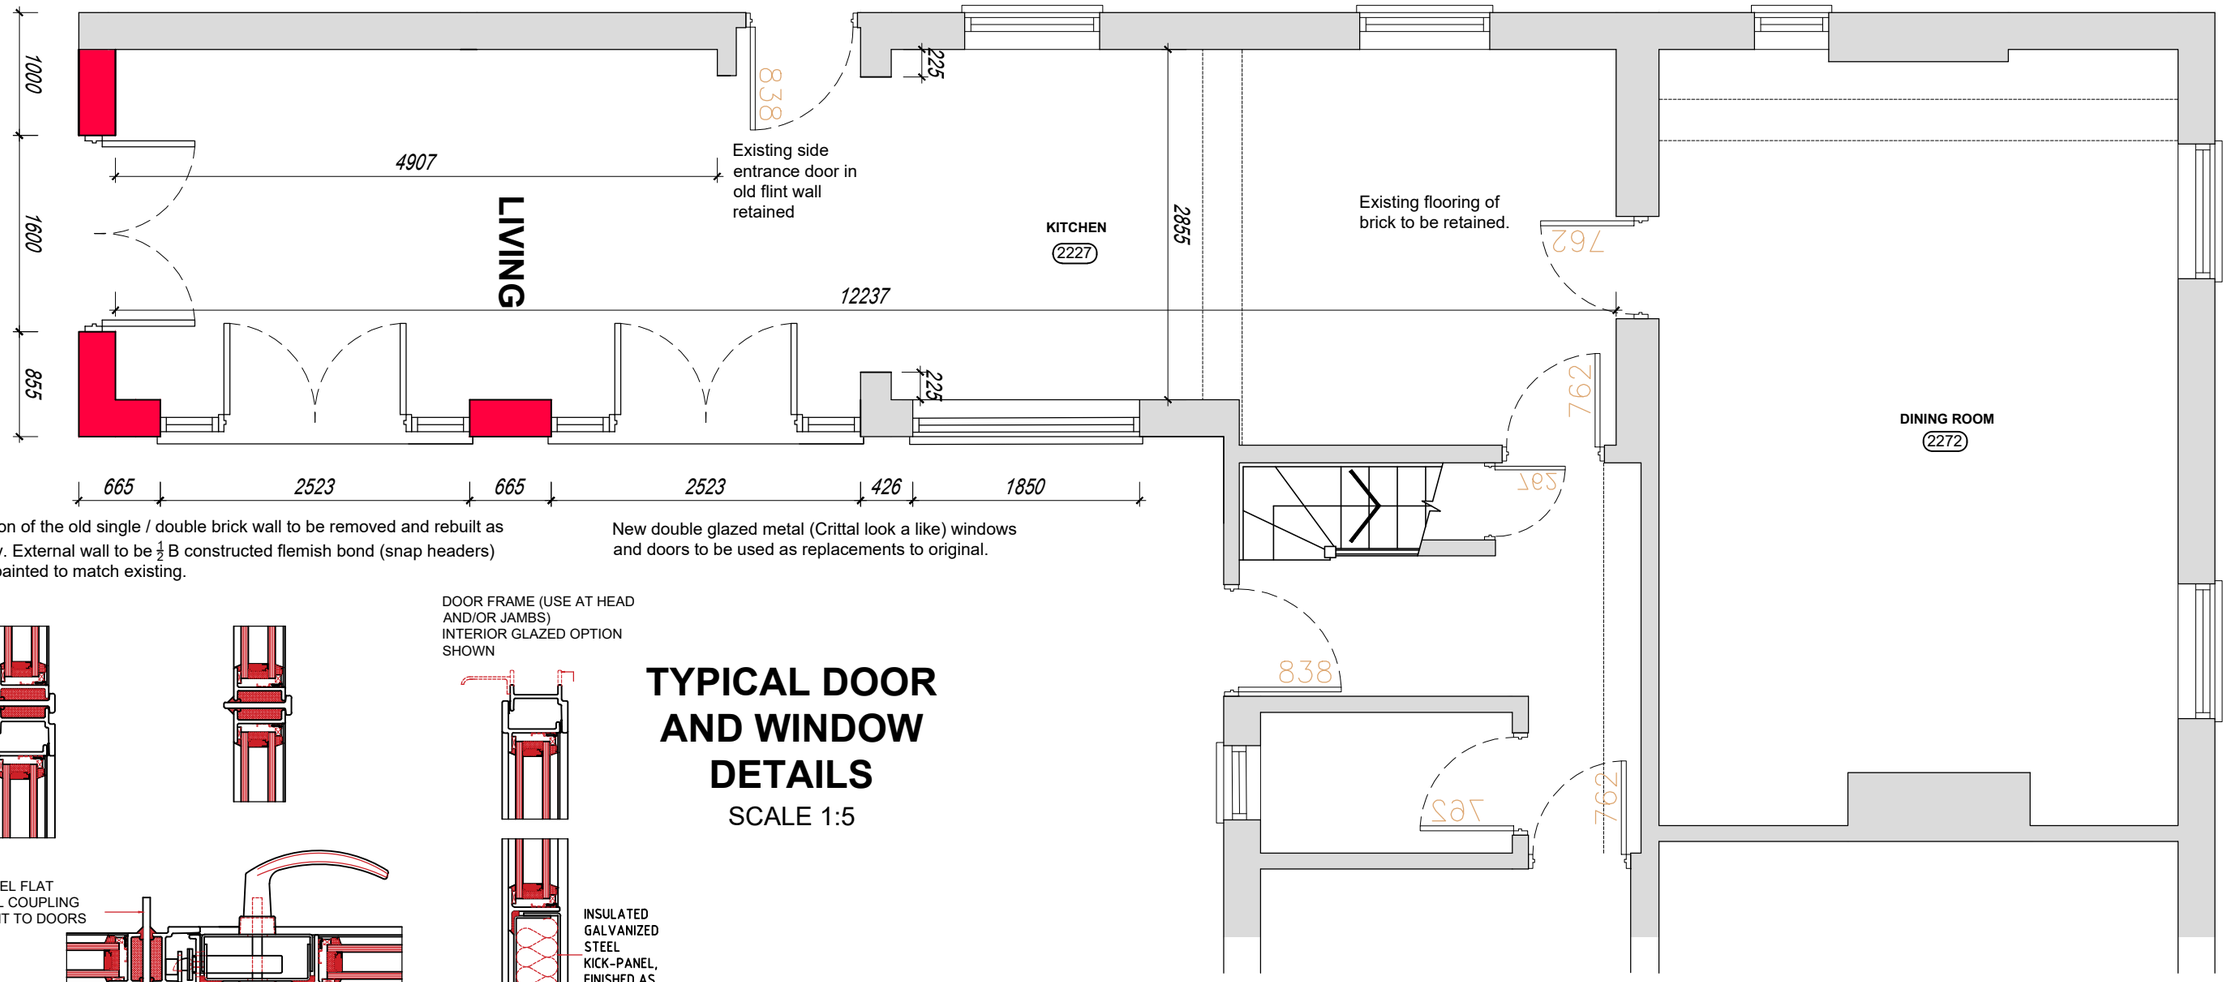

Section of the old single / double brick wall to be removed and rebuilt as cavity. External wall to be ½ B constructed flemish bond (snap headers) and painted to match existing.

New double glazed metal (Crittal look a like) windows and doors to be used as replacements to original.

TYPICAL DOOR AND WINDOW DETAILS

SCALE 1:5

PROPOSED GROUND FLOOR PLAN

SCALE 1:50

0mm 100 200 300 400 500

Scale Bar 1:5

REV	DESCRIPTION	DATE
P3	ISSUED FOR PLANNING APPROVAL	15.03.2024
P2	ISSUED FOR APPROVAL	23.01.2024
P1	ISSUED FOR PLANNING APPROVAL	28.07.2023

Copyright reserved.
This drawing may only be used for the client and location specified in the title block. It may not be copied or disclosed to any other third party without prior written consent from DMA Building Designs. Prior to any works commencing on site, DMA Building Designs is to be contacted regarding the current status, revision or regulatory approval of this drawing.

1. The works shown have been drawn for submission to the local planning authority and are not to be used for construction.
2. No works shall commence until planning approval has been given by the local authority.
3. No works to commence without either full plans building control approval or a building notice served with the local authority.
4. The dimensions indicated are approximate and subject to site checks by the contractor prior to commencement.
5. DMA Building Designs accept no responsibility for any unknown factors which either preclude the works from construction or add additional costs, ie location of public sewers and underground services, abnormal foundation designs, due to trees, ground conditions or any underground structure or obstruction. condition of the existing building.

DMA BUILDING DESIGNS

UNIT 4B, RUDGWICK BRICKWORKS, LYNWICK ST
RUDGWICK, HORSHAM, WEST SUSSEX, RH12 3DH.
TEL No 01403 822220 Mobile 07730 523447
Email - admin@dmabuildingdesigns.co.uk

CLIENT
MR S HOLLOWAY

PROJECT
REFURBISHMENT OF EXISTING SINGLE STOREY EXTENSION INCLUDING ROOF, WITH WINDOW AND DOOR REPLACEMENTS, TOGETHER WITH INTERNAL WORKS.

DRAWING
PROPOSED FLOOR PLANS
GARDEN HOUSE, HIGH STREET, ANGMERING, LITTLEHAMPTON, WEST SUSSEX BN16 4AG

SCALE @ A3	DATE	DRG No	REVISION
1:50 1:5	MARCH 2024	DE1182 / 04	P3

ARUN DISTRICT COUNCIL A/51/24/HH