
0m 1 2 3

Scale Bar 1:50

PROPOSED EAST ELEVATION

SCALE 1:50

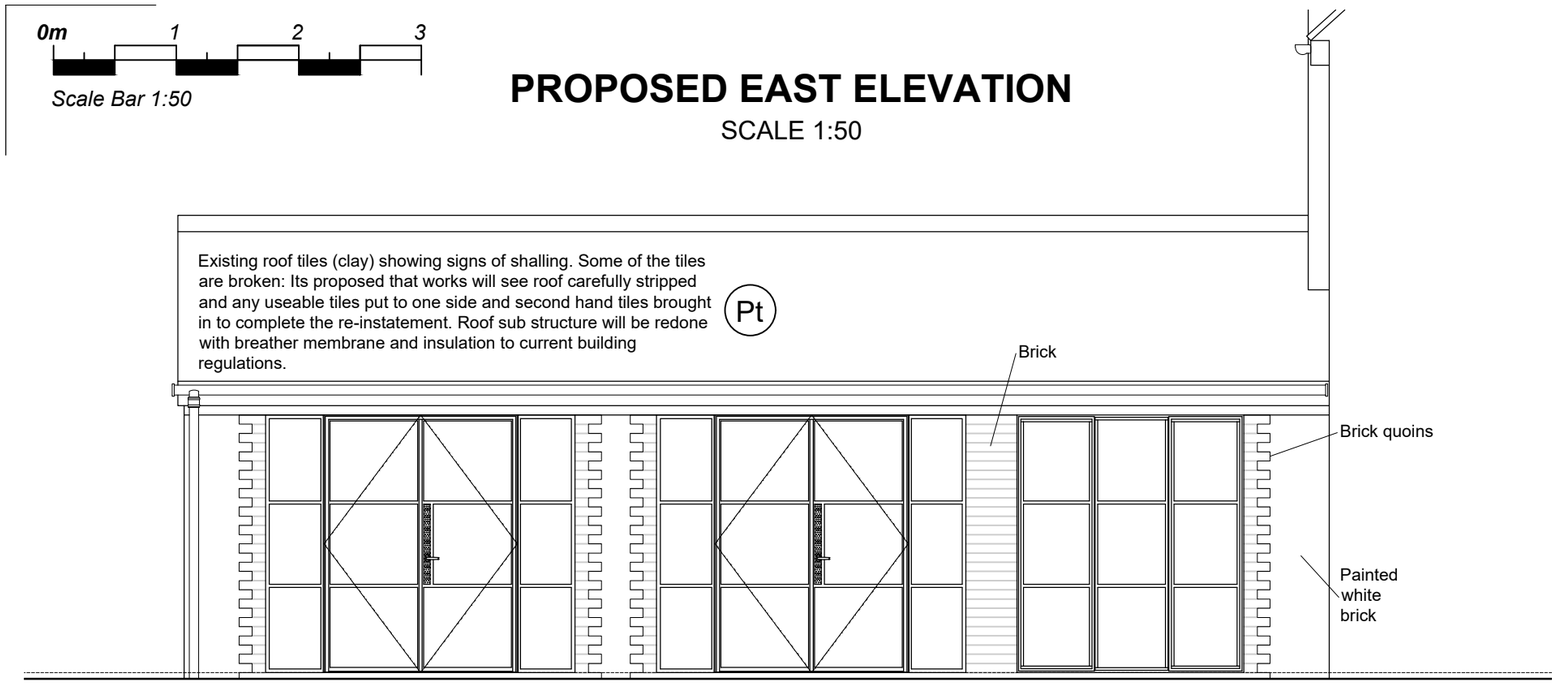


Section of the old single / double brick wall to be removed and rebuilt as cavity. External wall to be ½ B constructed flemish bond (snap headers) and painted to match existing.

New double glazed metal (Crittal look a like) windows and doors to be used as replacements to original.


PROPOSED SOUTH ELEVATION

SCALE 1:50

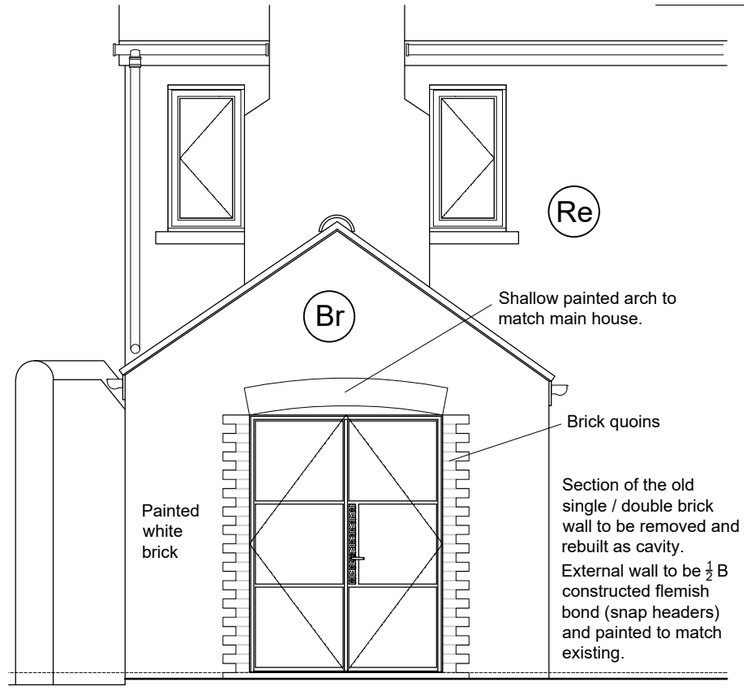

PROPOSED WEST ELEVATION

SCALE 1:50

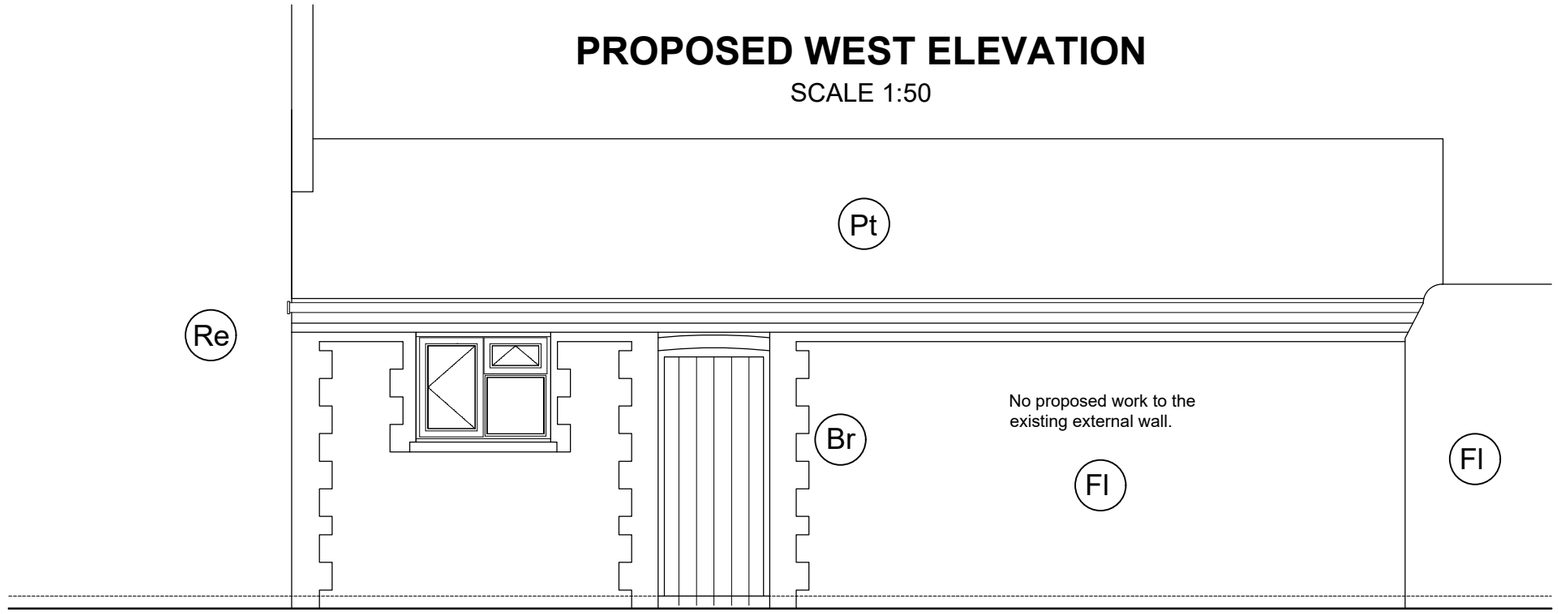

MATERIALS KEY:

- (T) Concrete interlocking tile roof.
- (Pt) Plain clay tile roof.
- (Fr) Flat Roof.
- (Zr) Zinc Seam Roof.
- (Sr) Shingle Roof.
- (St) Slate Tile Roof.
- (Br) Facing Brickwork.
- (Th) Tile hanging.
- (Re) Render Finish.
- (Tc) Timber Cladding.
- (Pc) PVC Cladding.
- (Fl) Flint
- (Pr) Pebble Dash Render
- (uW) uPVC sealed double glazed casement units.
- (Us) Sealed double glazed sliding sash all bar.
- (Og) Obscure glazed.
- (Bd) Bi-Fold doors - PC Aluminium
- (Pd) Patio Doors
- (Vw) Velux window.

REV	DESCRIPTION	DATE
P4	ISSUED FOR APPROVAL	15.05.2024
P3	ISSUED FOR APPROVAL	15.03.2024
P2	ISSUED FOR APPROVAL	23.01.2024
P1	ISSUED FOR PLANNING APPROVAL	28.07.2023

Copyright reserved.
This drawing may only be used for the client and location specified in the title block. It may not be copied or disclosed to any other third party without prior written consent from DMA Building Designs. Prior to any works commencing on site, DMA Building Designs is to be contacted regarding the current status, revision or regulatory approval of this drawing.

1. The works shown have been drawn for submission to the local planning authority and are not to be used for construction.
2. No works shall commence until planning approval has been given by the local authority.
3. No works to commence without either full plans building control approval or a building notice served with the local authority.
4. The dimensions indicated are approximate and subject to site checks by the contractor prior to commencement.
5. DMA Building Designs accept no responsibility for any unknown factors which either preclude the works from construction or add additional costs, ie location of public sewers and underground services, abnormal foundation designs, due to trees, ground conditions or any underground structure or obstruction. condition of the existing building.

DMA BUILDING DESIGNS
UNIT 4B, RUDGWICK BRICKWORKS, LYNWICK ST
RUDGWICK, HORSHAM, WEST SUSSEX, RH12 3DH.
TEL No 01403 822220 Mobile 07730 523447
Email - admin@dmabuildingdesigns.co.uk

CLIENT: MR S HOLLOWAY

PROJECT: REFURBISHMENT OF EXISTING SINGLE STOREY EXTENSION INCLUDING ROOF, WITH WINDOW AND DOOR REPLACEMENTS, TOGETHER WITH INTERNAL WORKS.

DRAWING: PROPOSED ELEVATIONS
GARDEN HOUSE, HIGH STREET, ANGMERING, LITTLEHAMPTON, WEST SUSSEX BN16 4AG

SCALE @ A3	DATE	DRG No	REVISION
1:50	MAY 2024	DE1182 / 05	P4

ARUN DISTRICT COUNCIL A/51/24/HH