



BOUNDARY

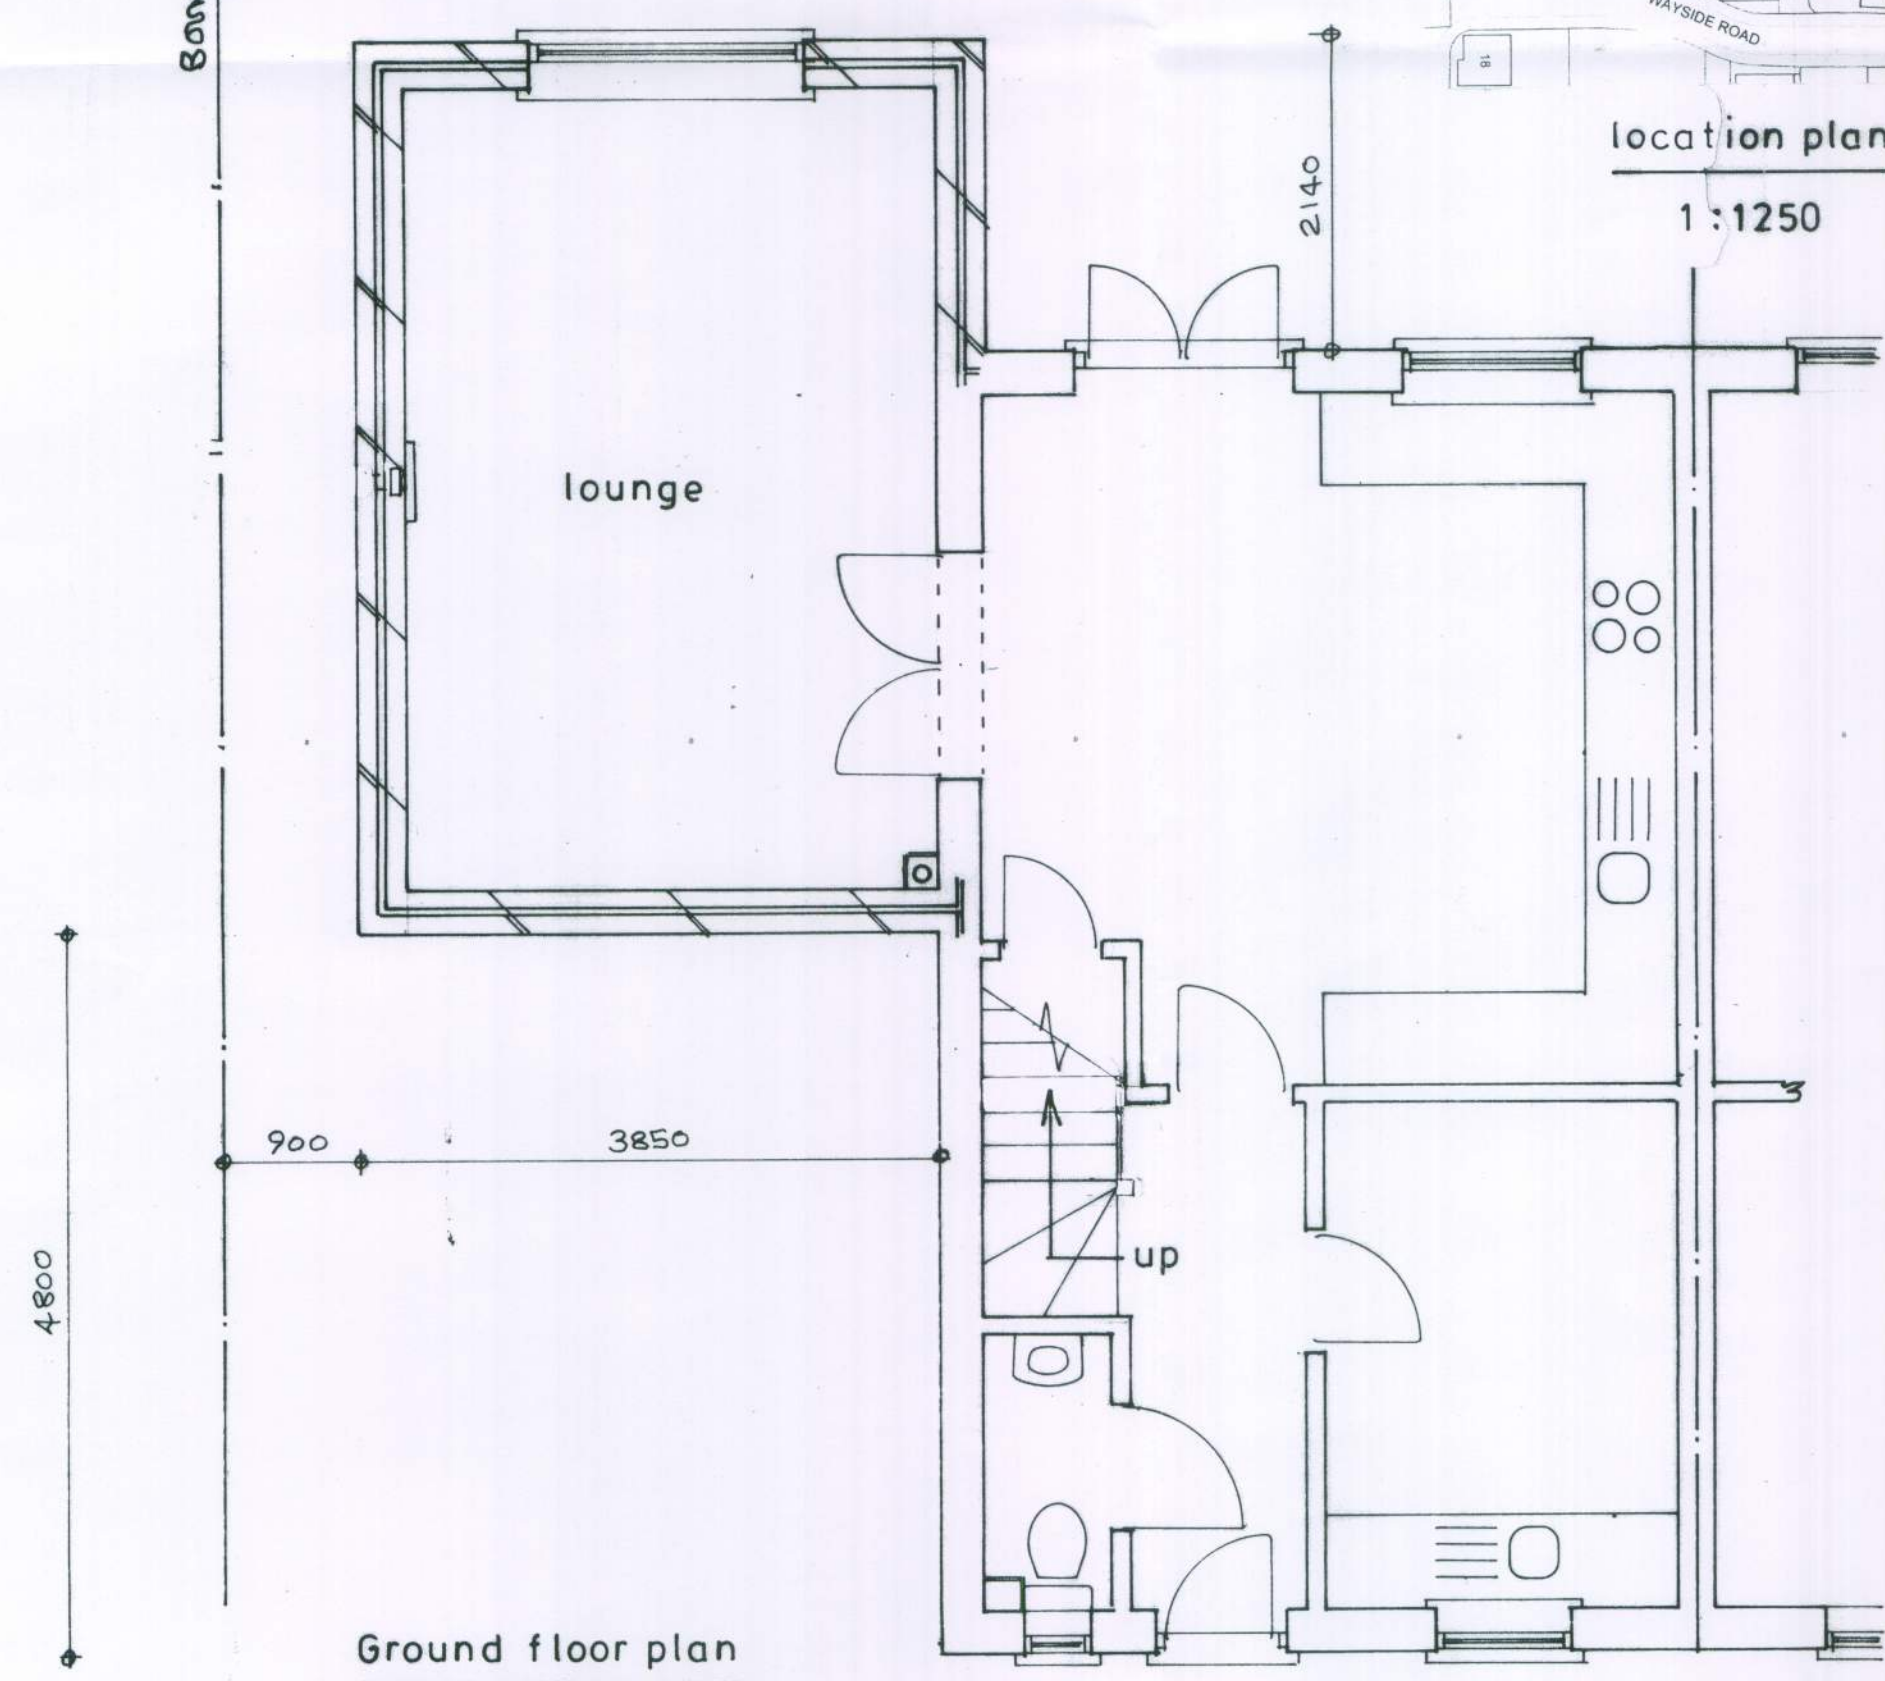


Ground floor plan


1 : 50

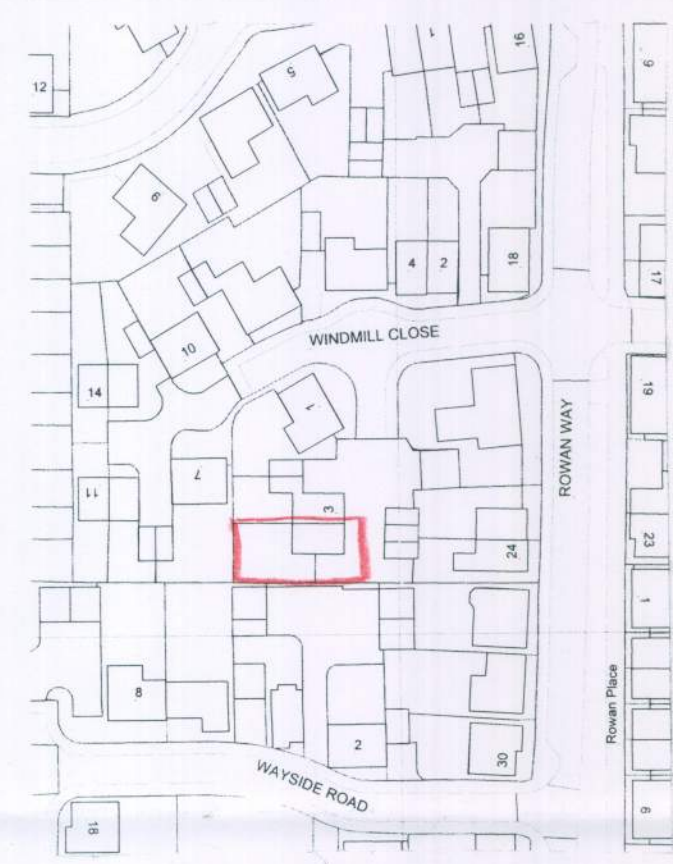

location plan
1 : 1250

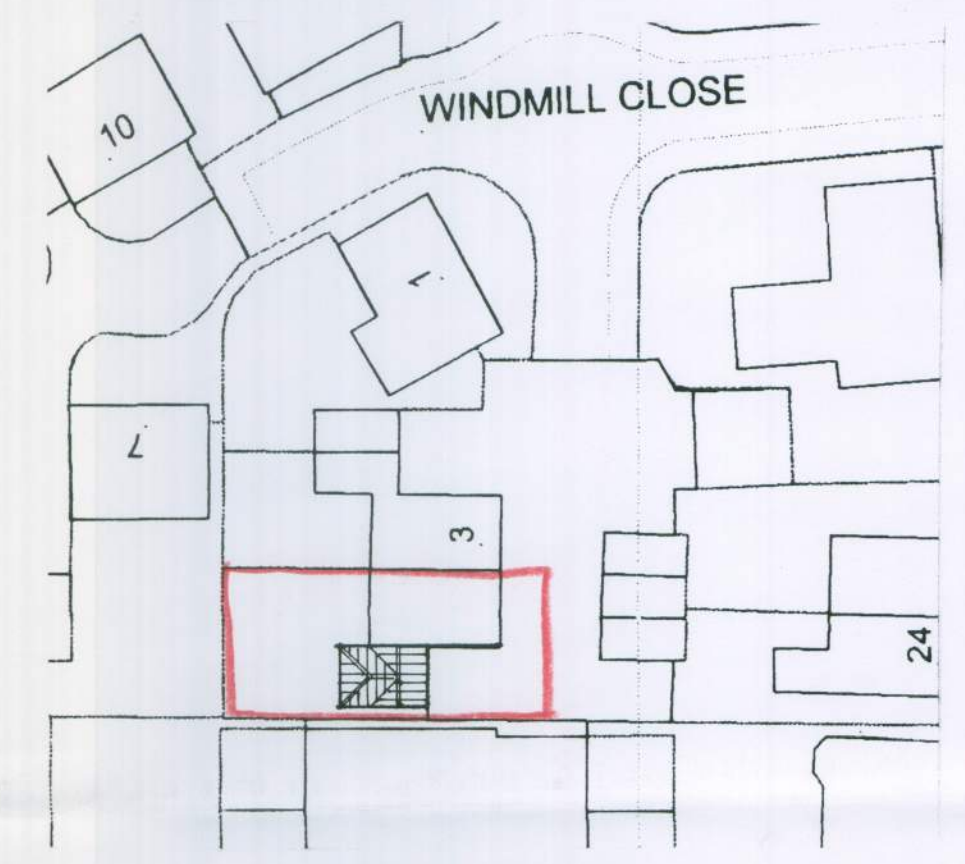

block plan
1 : 500

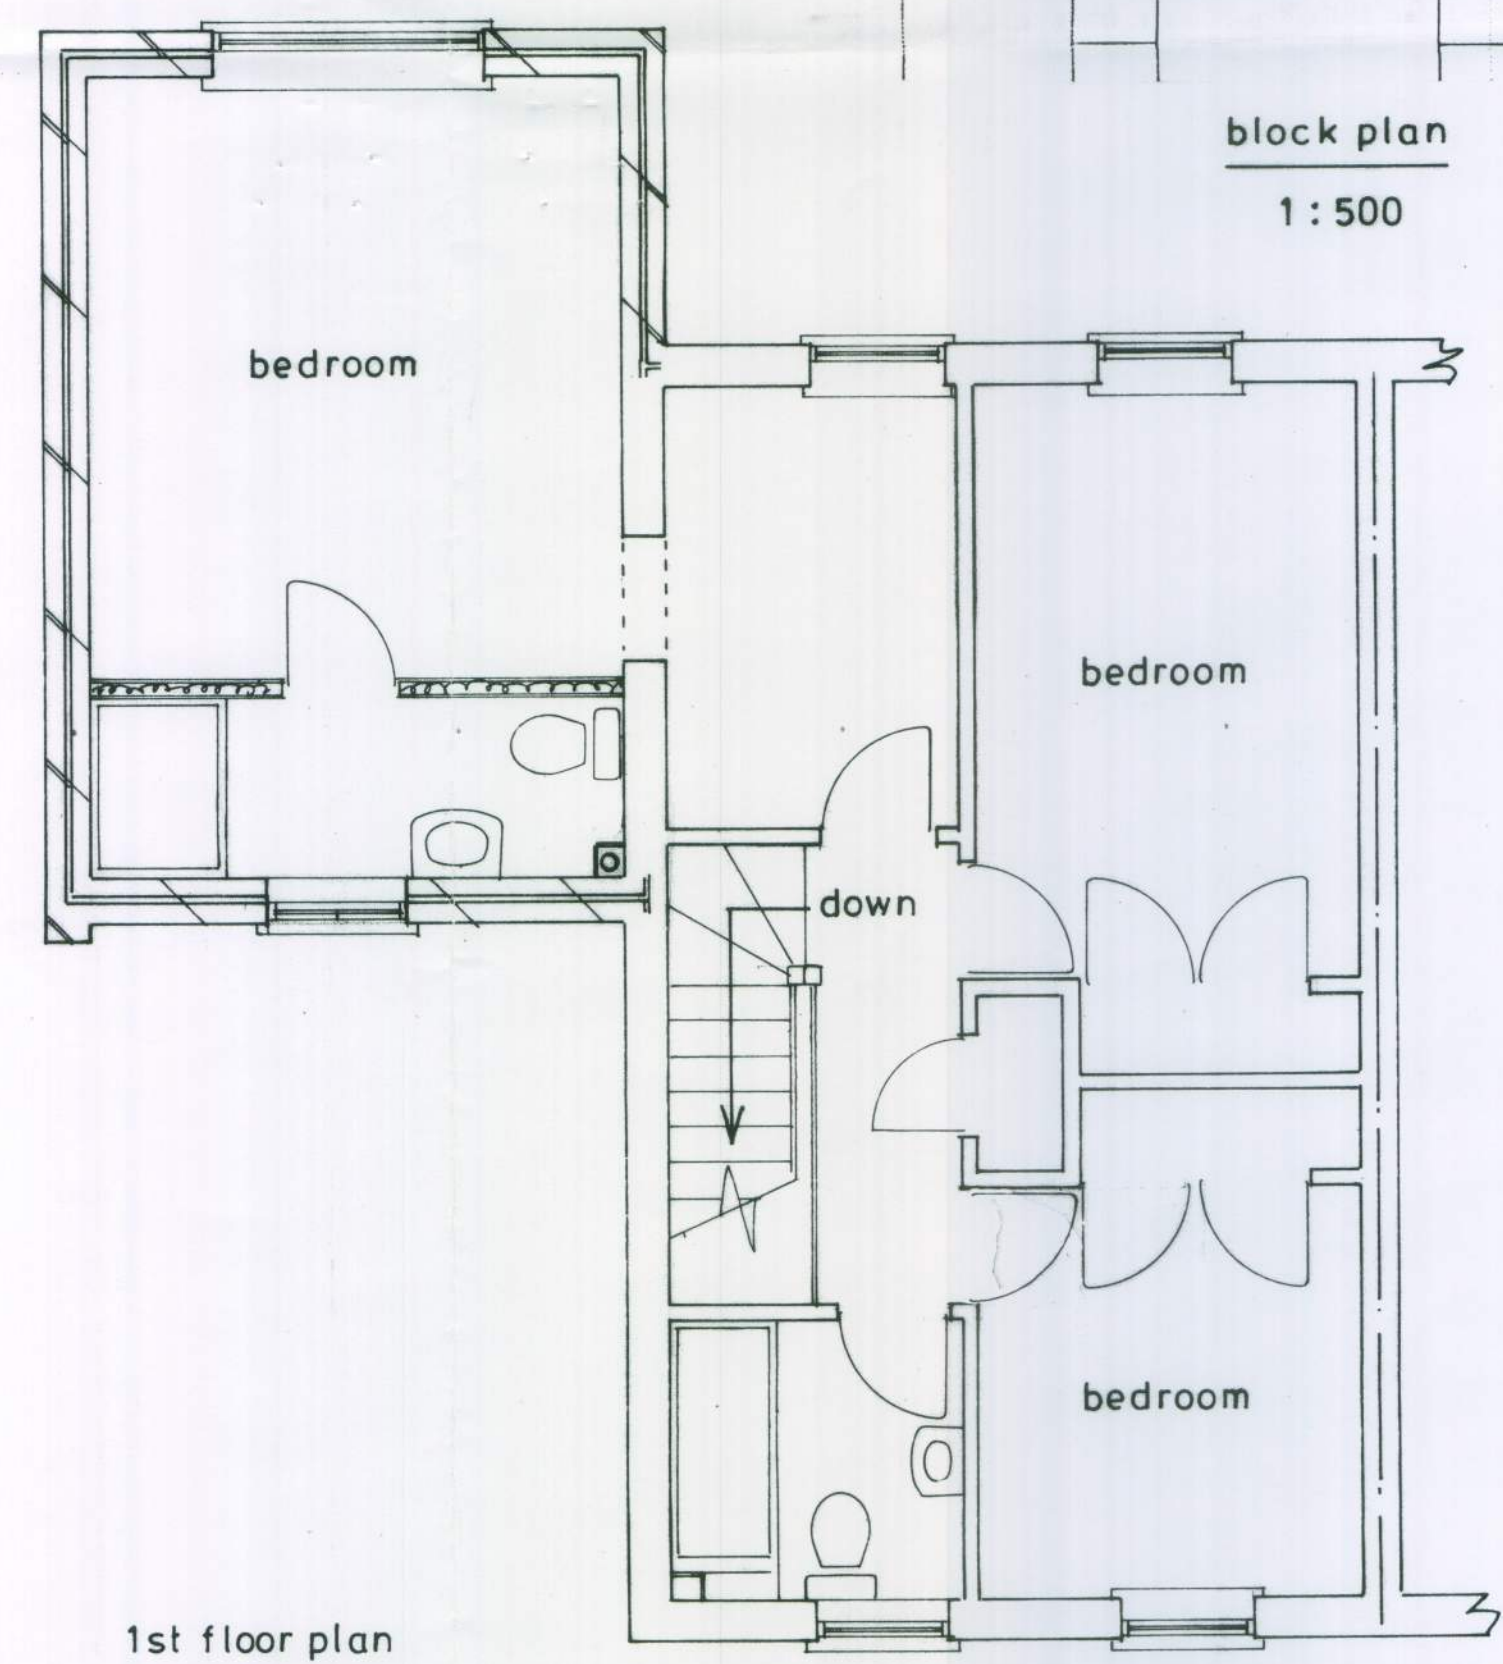

1st floor plan

sheet 1 of 3

PROPOSED TWO STOREY EXTENSION AT 5 WINDMILL CLOSE ANGMERING FOR MR.& MRS.O.BENCE.

Bryan Butcher
Rainbow Cottage
Nyetimber Lane
Bognor Regis PO21 3JX
01243 266871
07973 233442
bryan.butcher@btinternet.com
www.bryanbutcher.com