



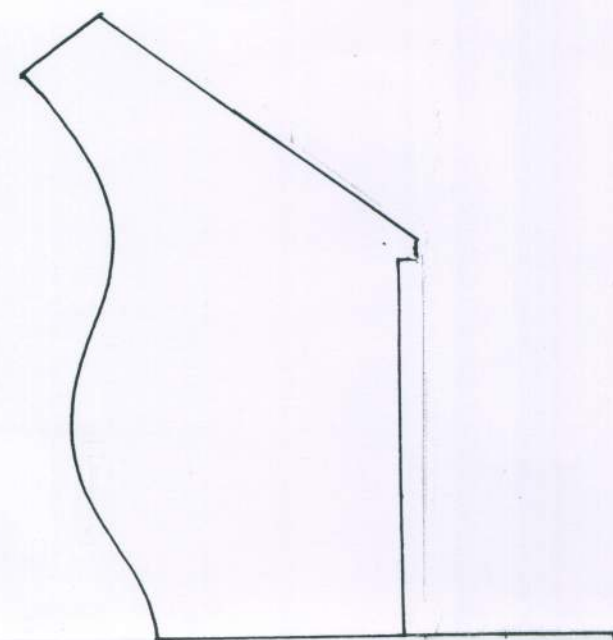

north (no 3)

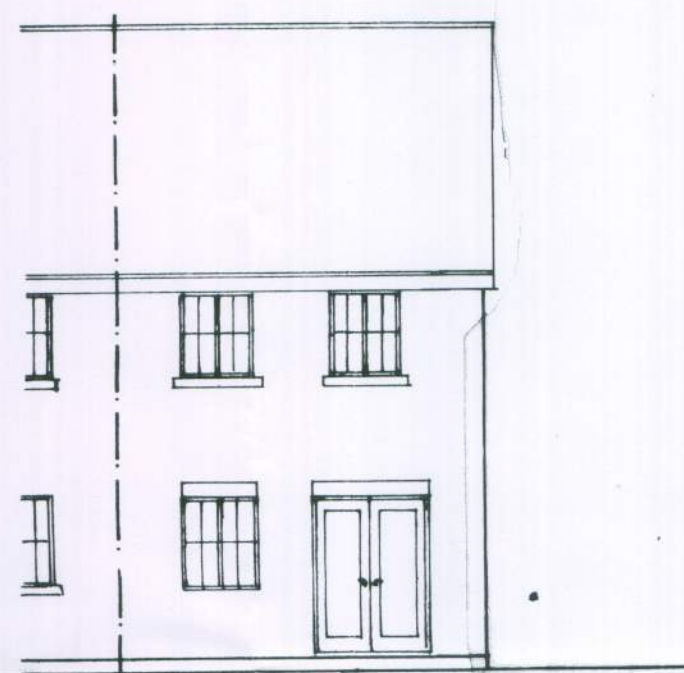


west




east

1 : 100

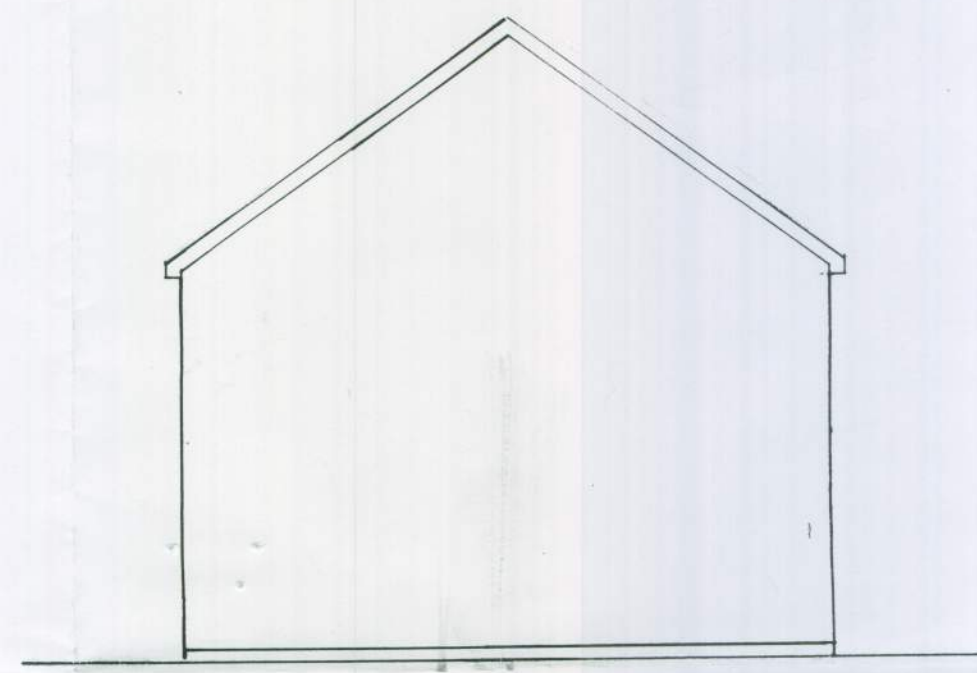


south

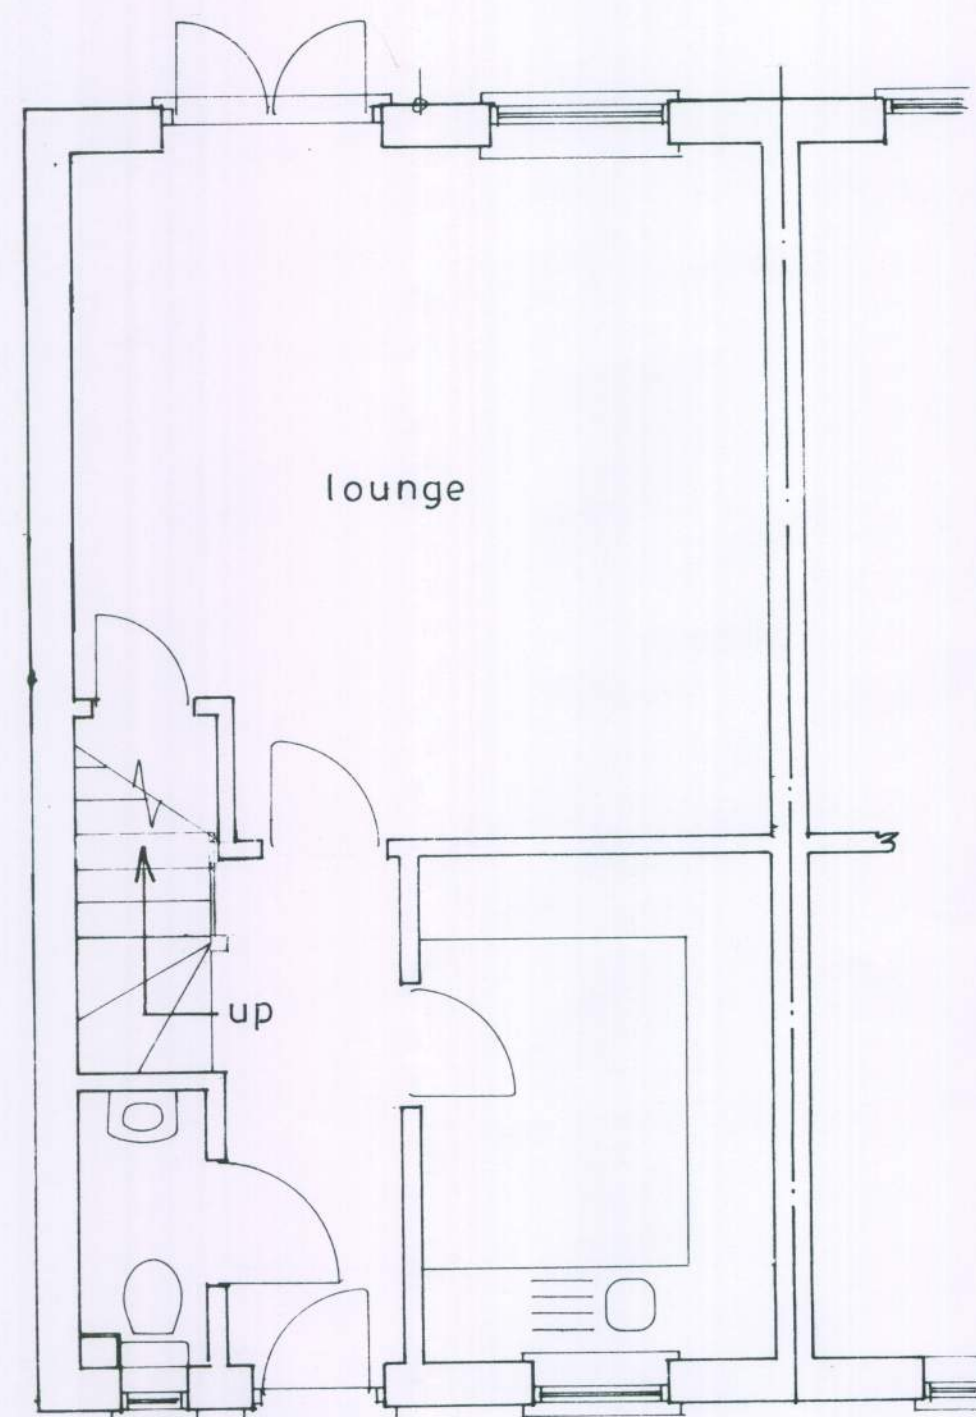


Ground floor plan


1 : 50

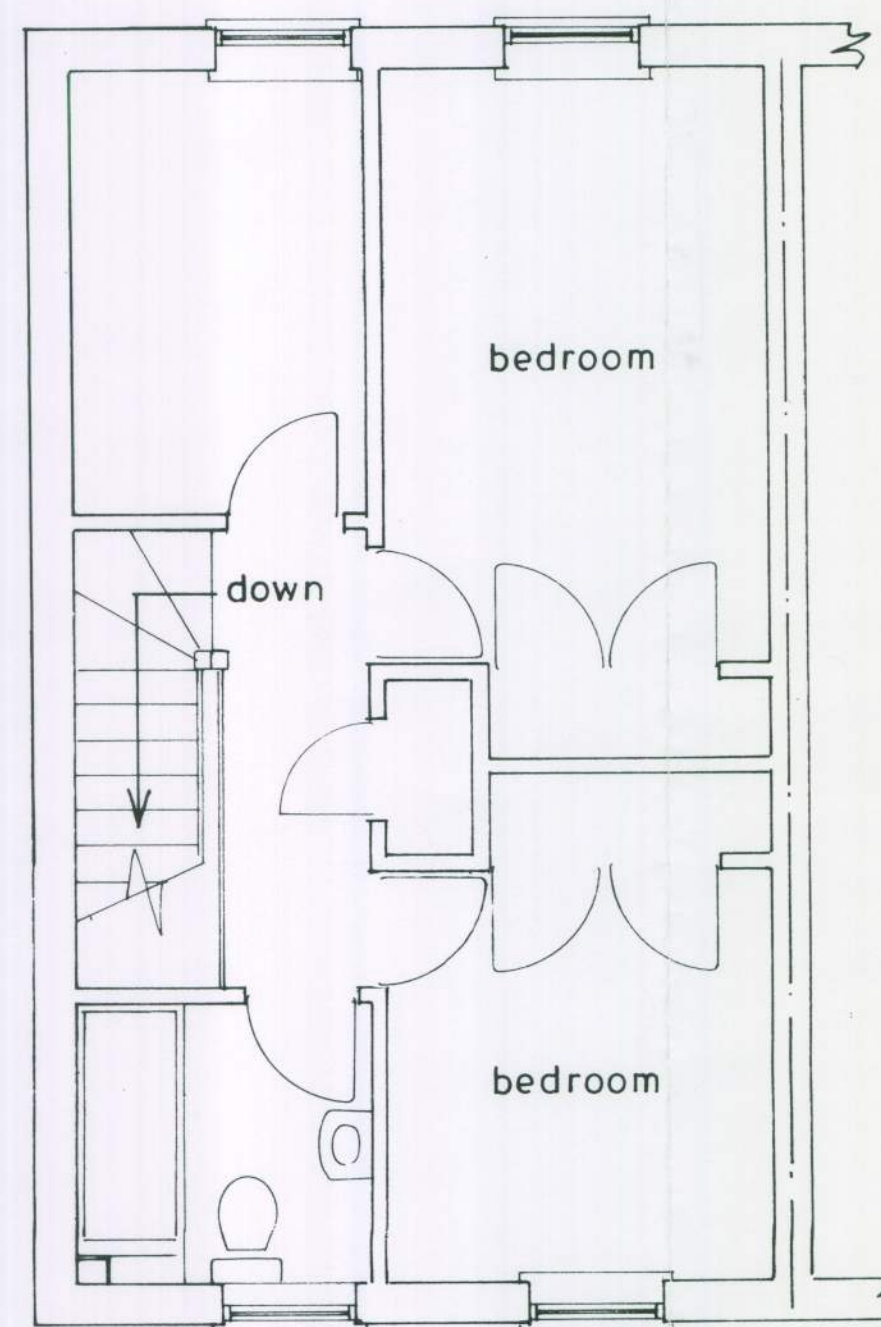

1st floor plan

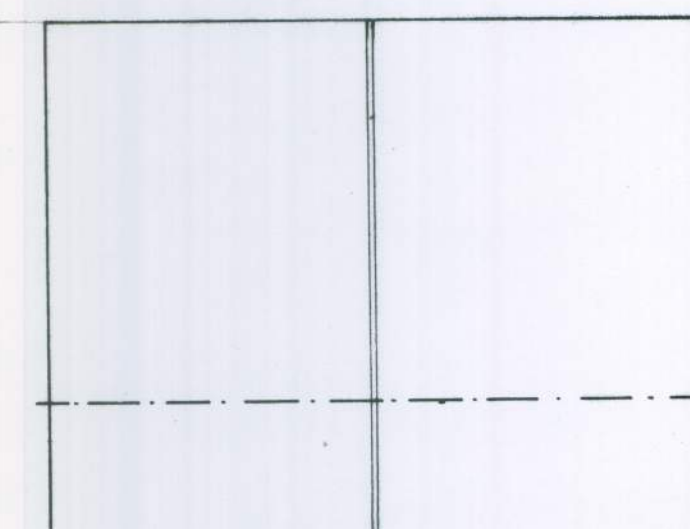

roof plan

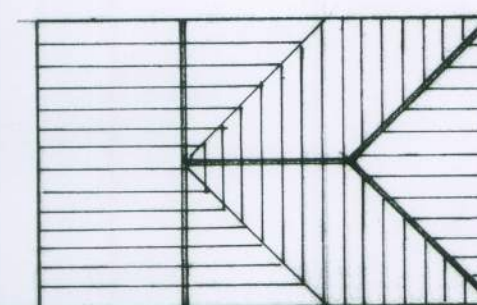

proposed roof plan

1 : 100

BANDSARY

Existing

PROPOSED TWO STOREY EXTENSION AT 5, WINDMILL CLOSE ANGMERING FOR MR. & MRS. O. BENCE.

sheet 3 of 3

Bryan Butcher
Rainbow Cottage
Nyetimber Lane
Bognor Regis PO21 3JX
01243 266871
07973 233442
bryan.butcher@btinternet.com
www.bryanbutcher.com