
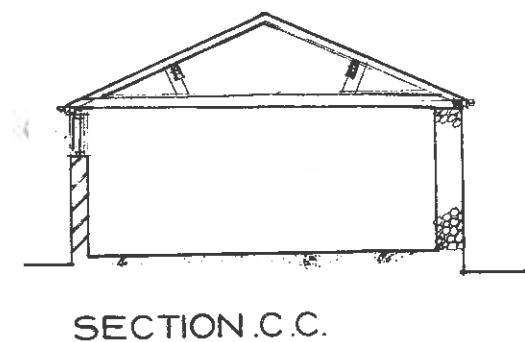
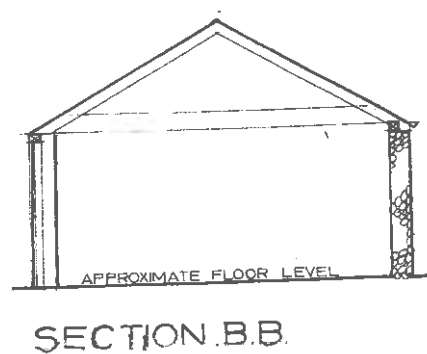
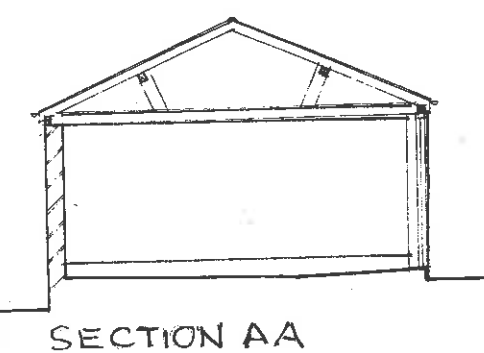
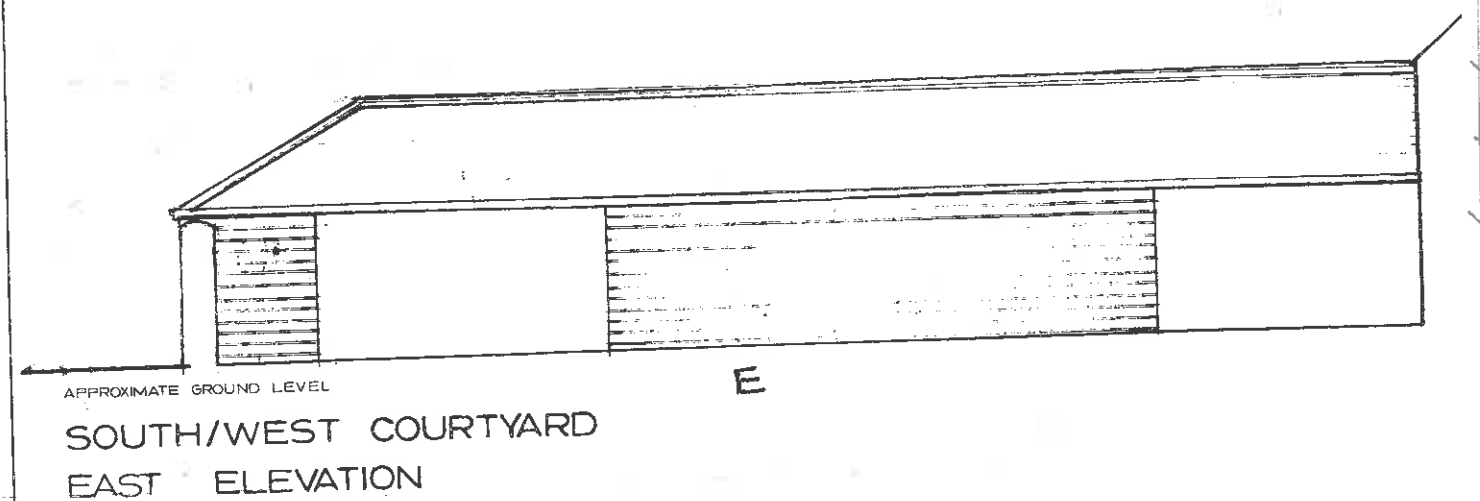
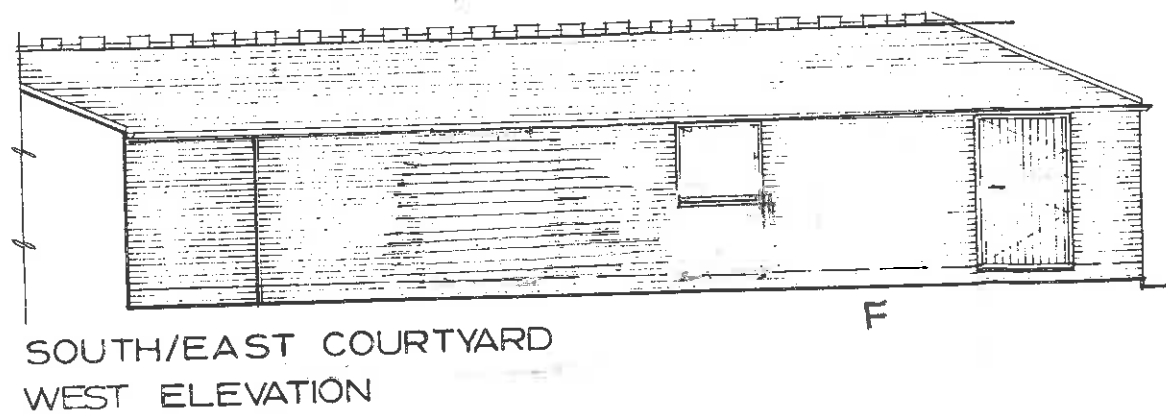


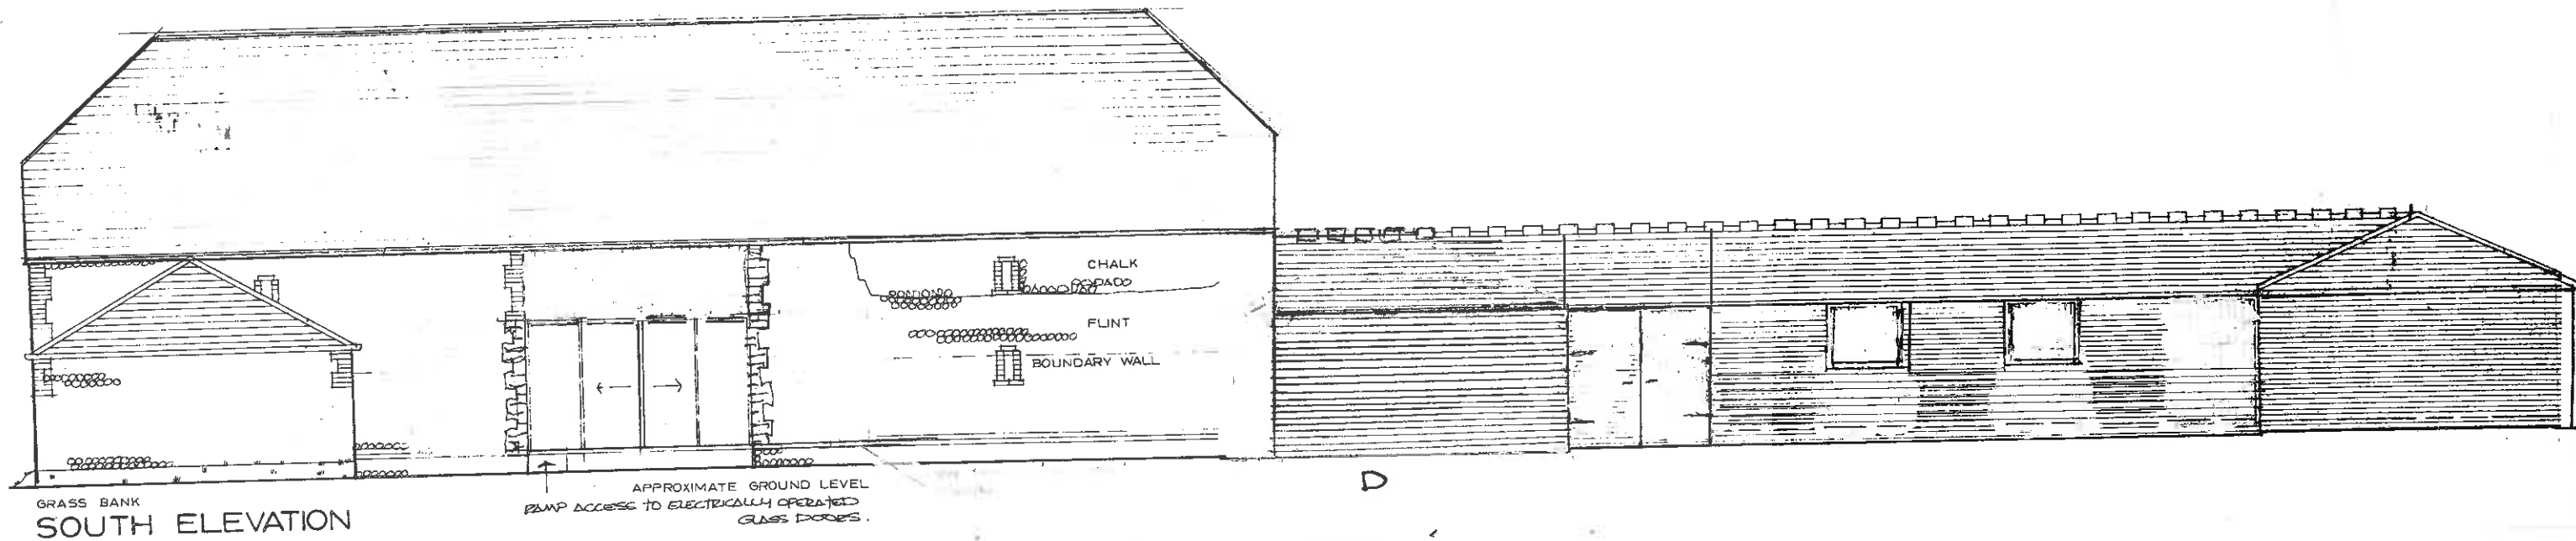

0 1 2 3 4 5

EXISTING / PROPOSED

Roundstone Farm
Littlehampton Road
Elevations and sections
Drawing: 2026/01
Scale: 1:100