
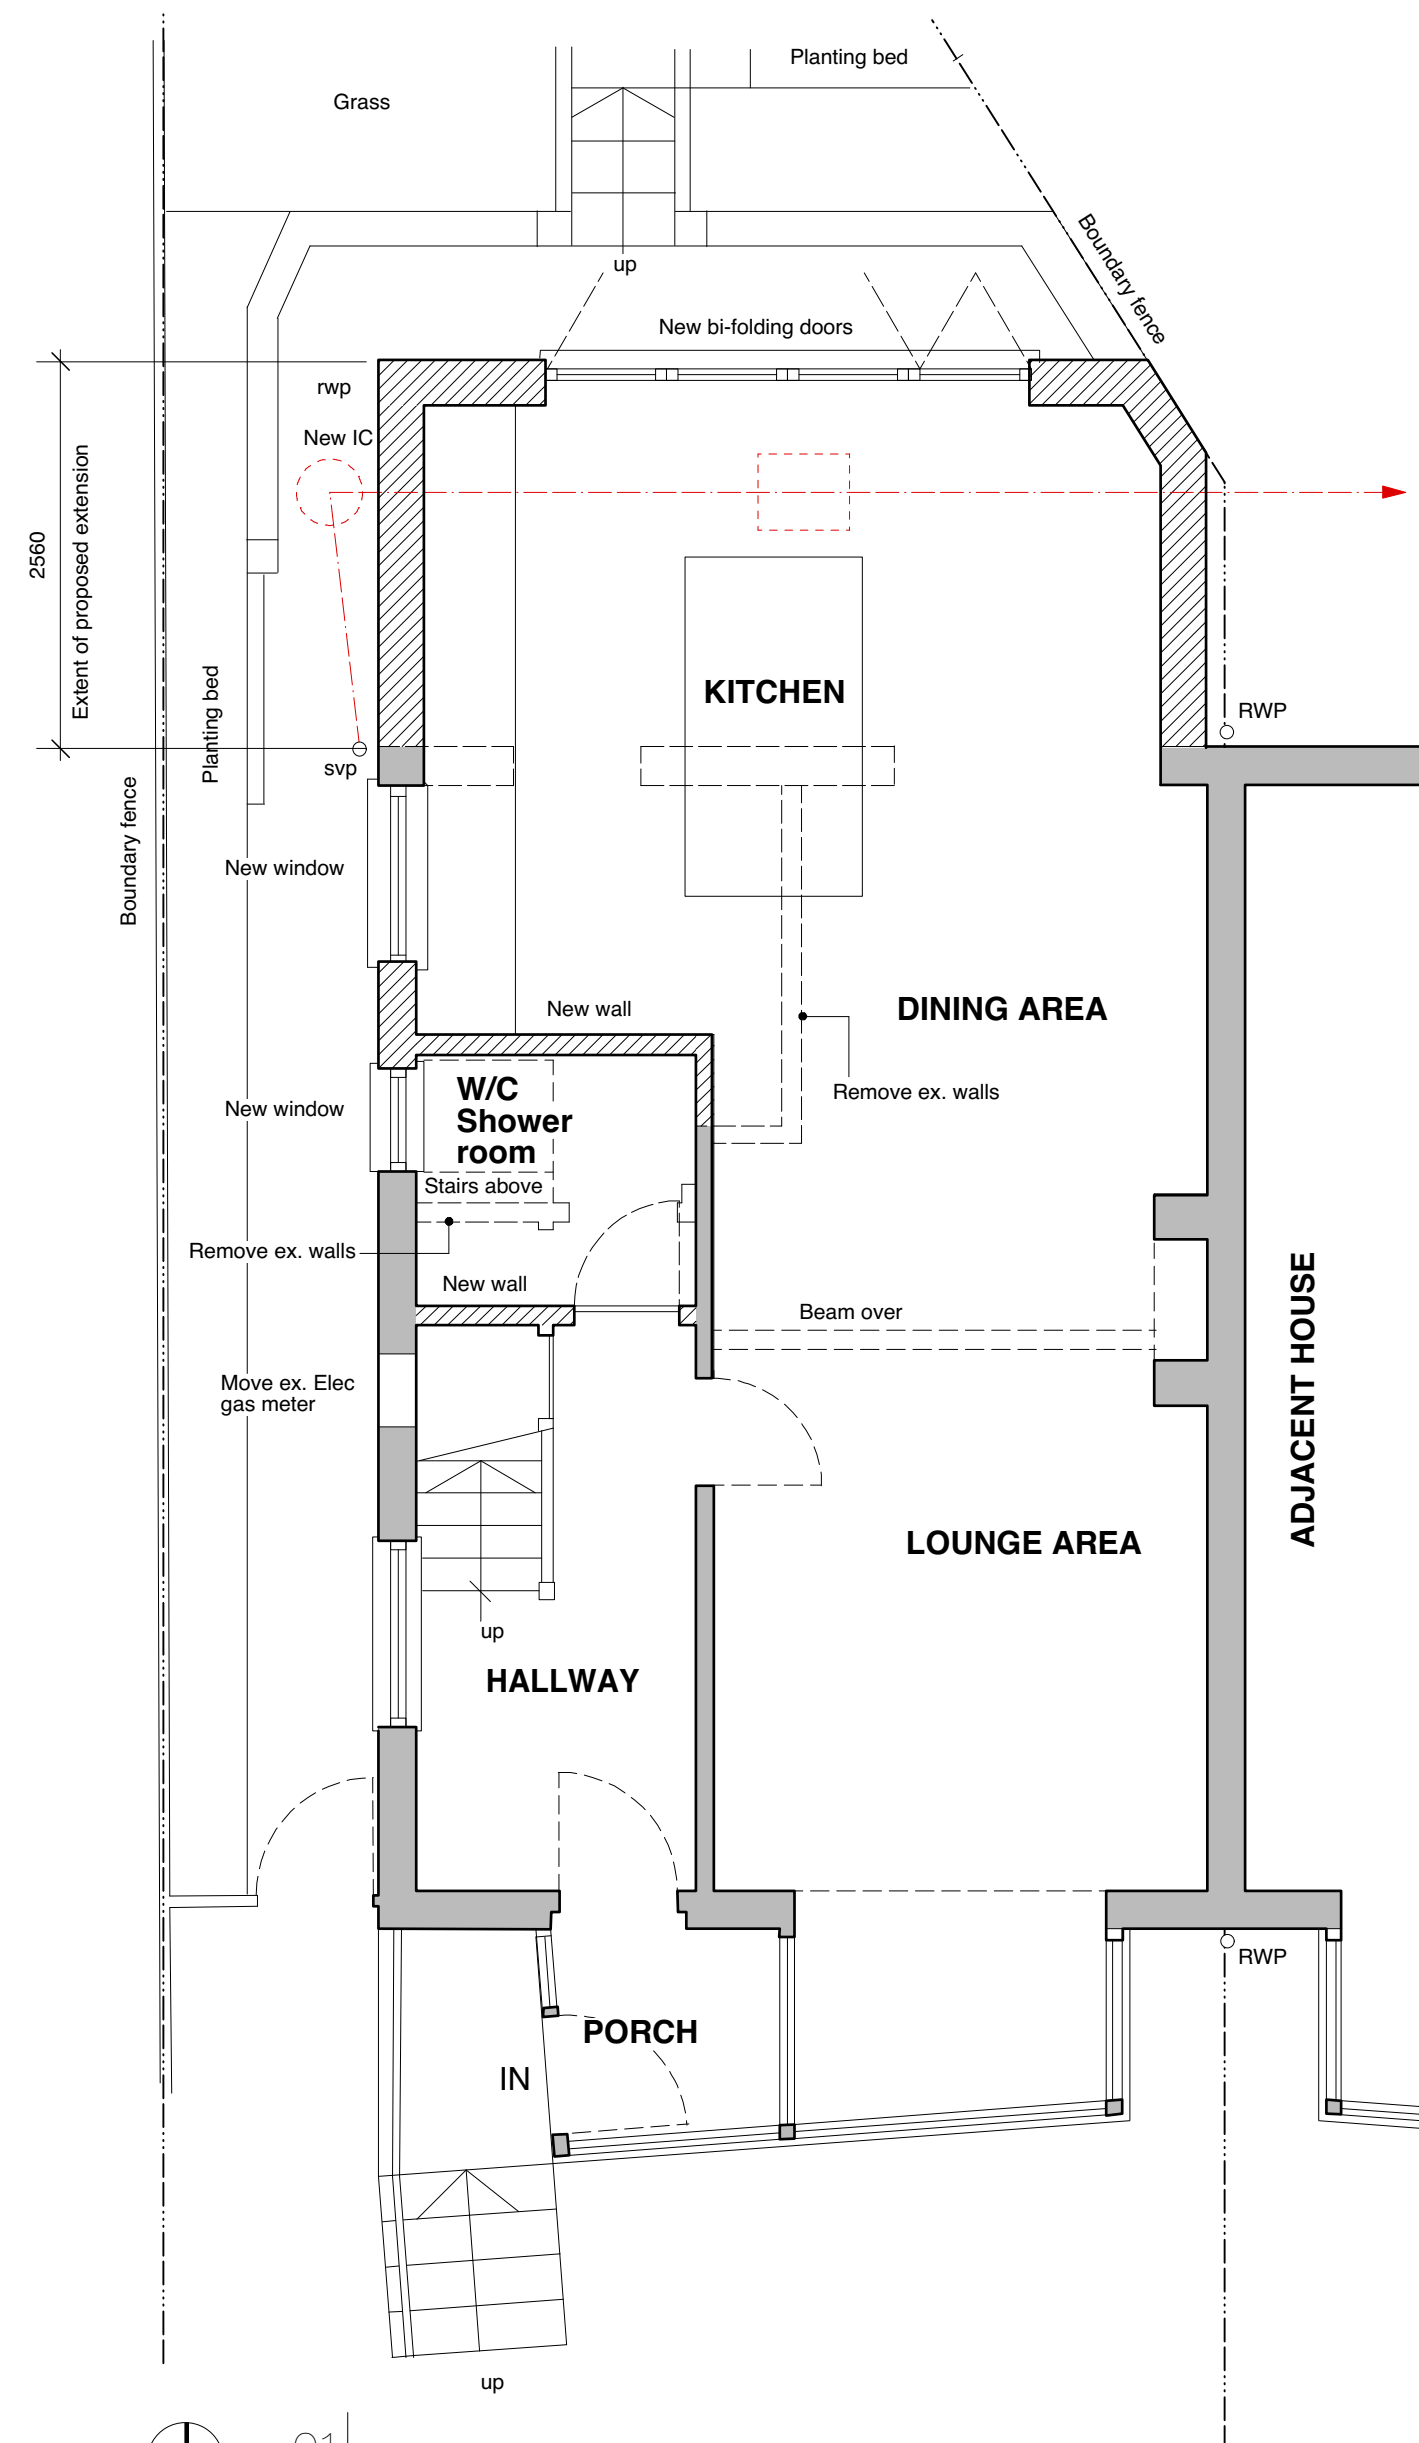
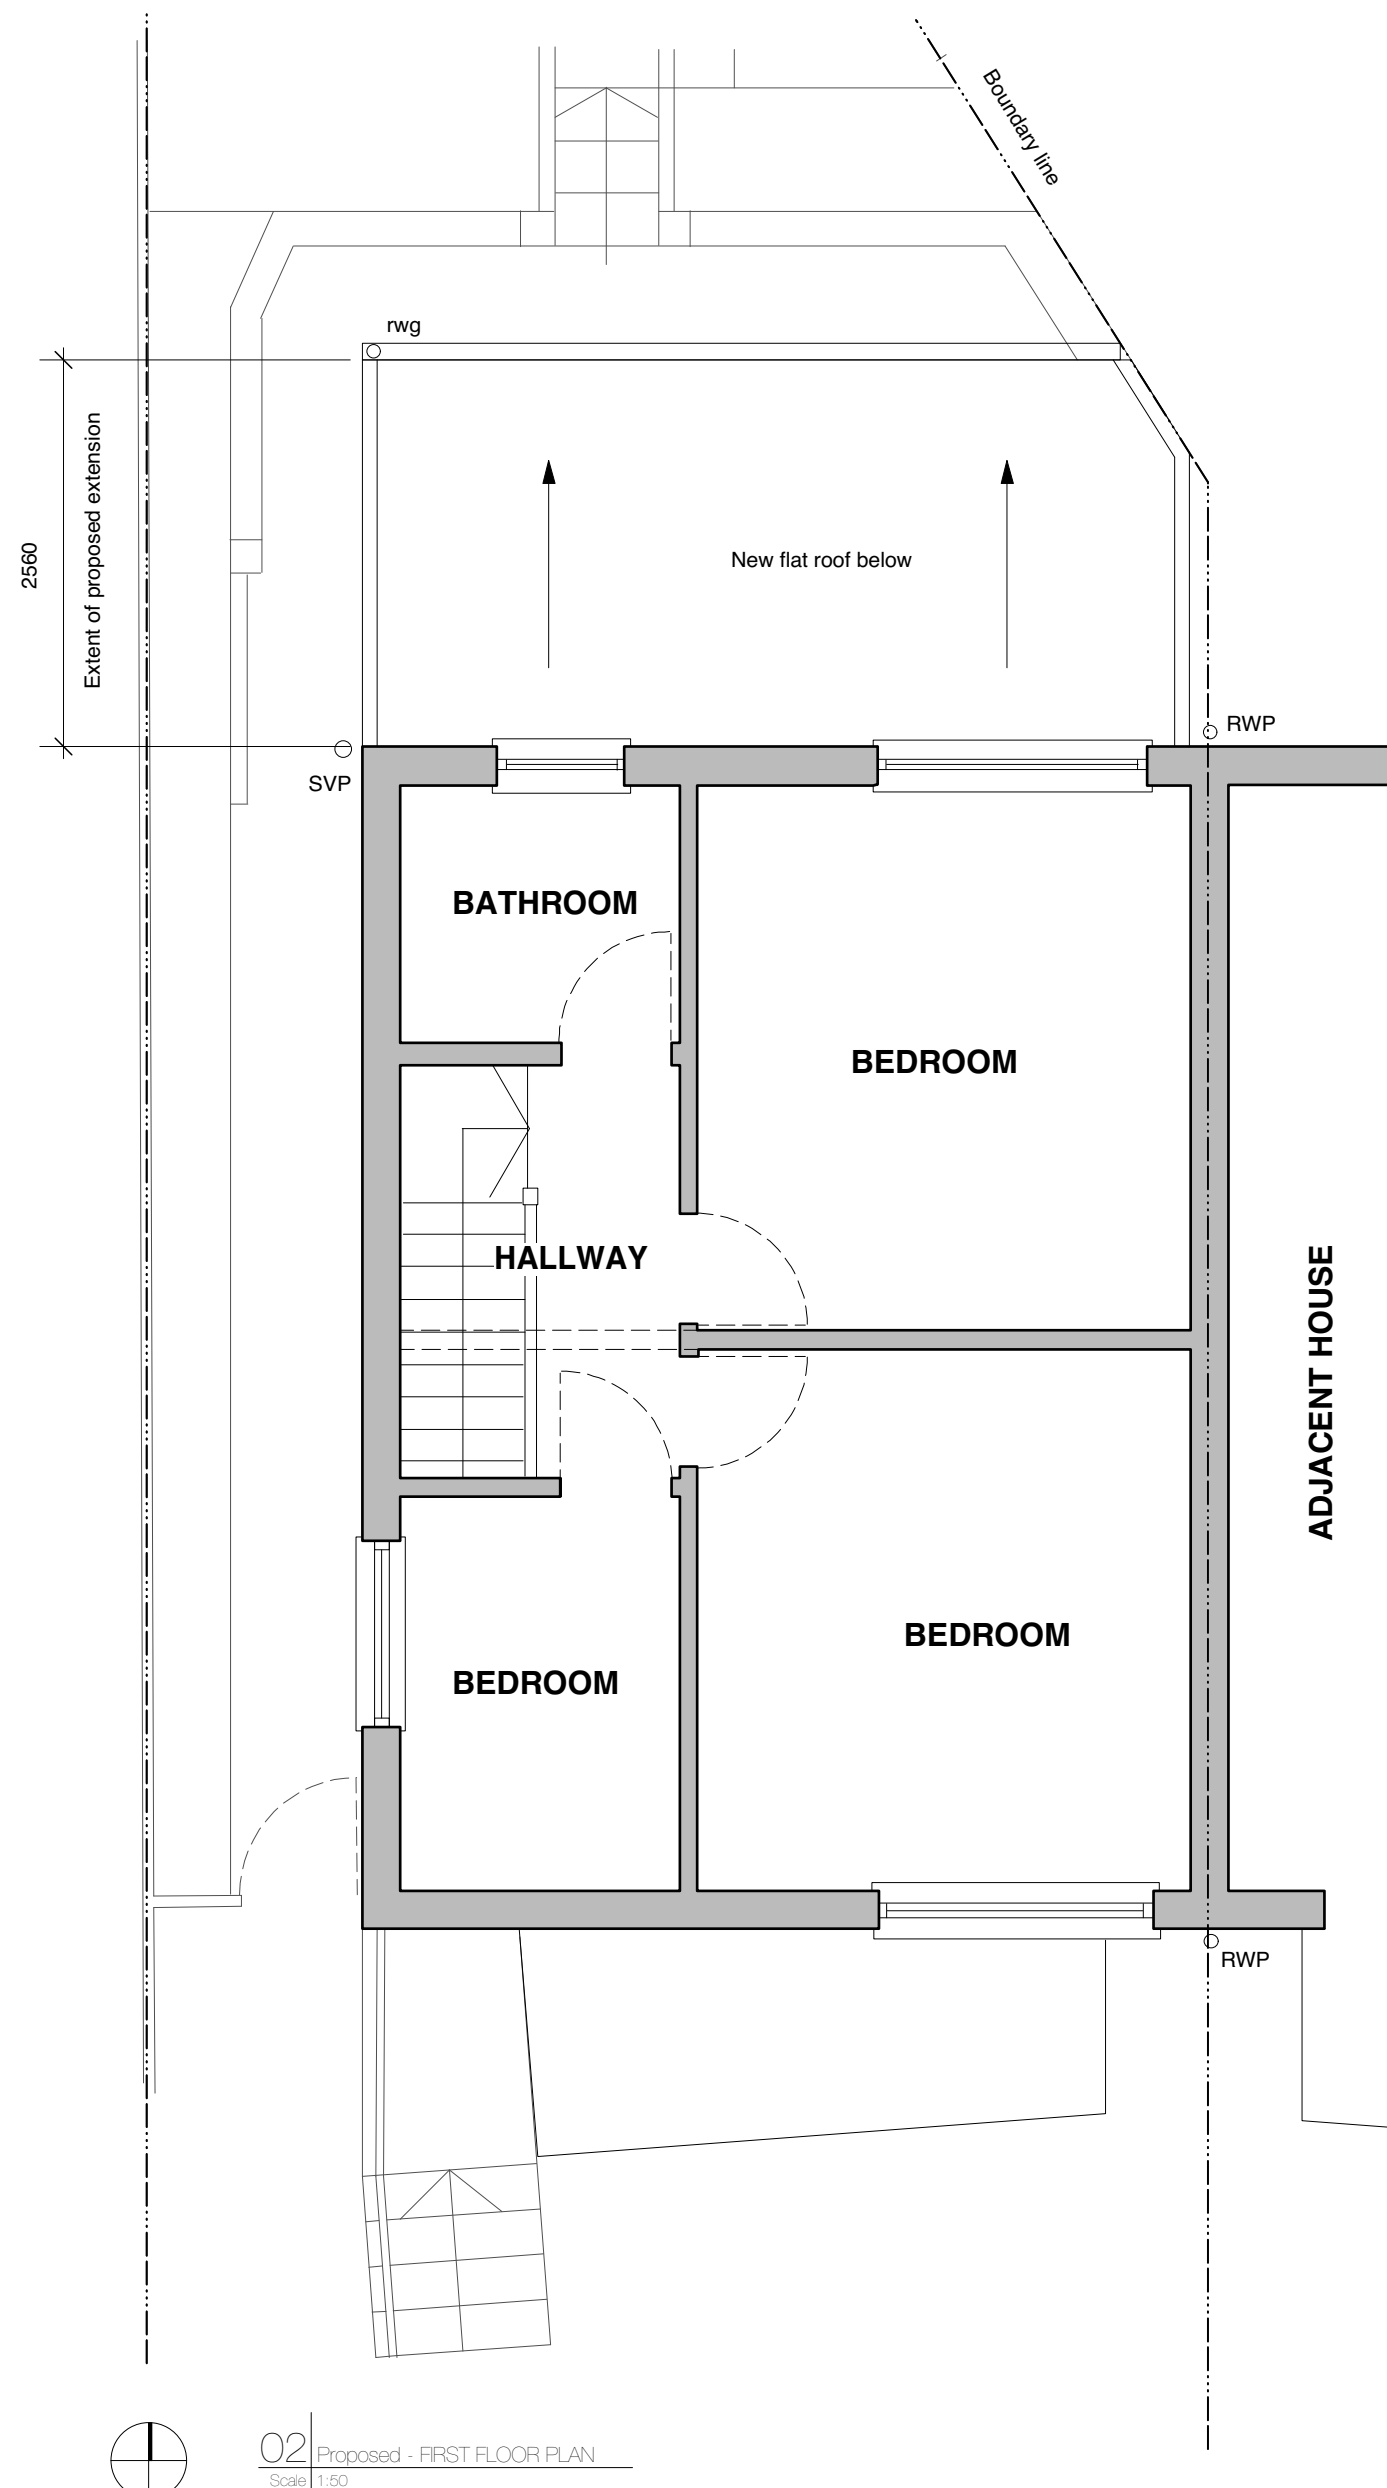
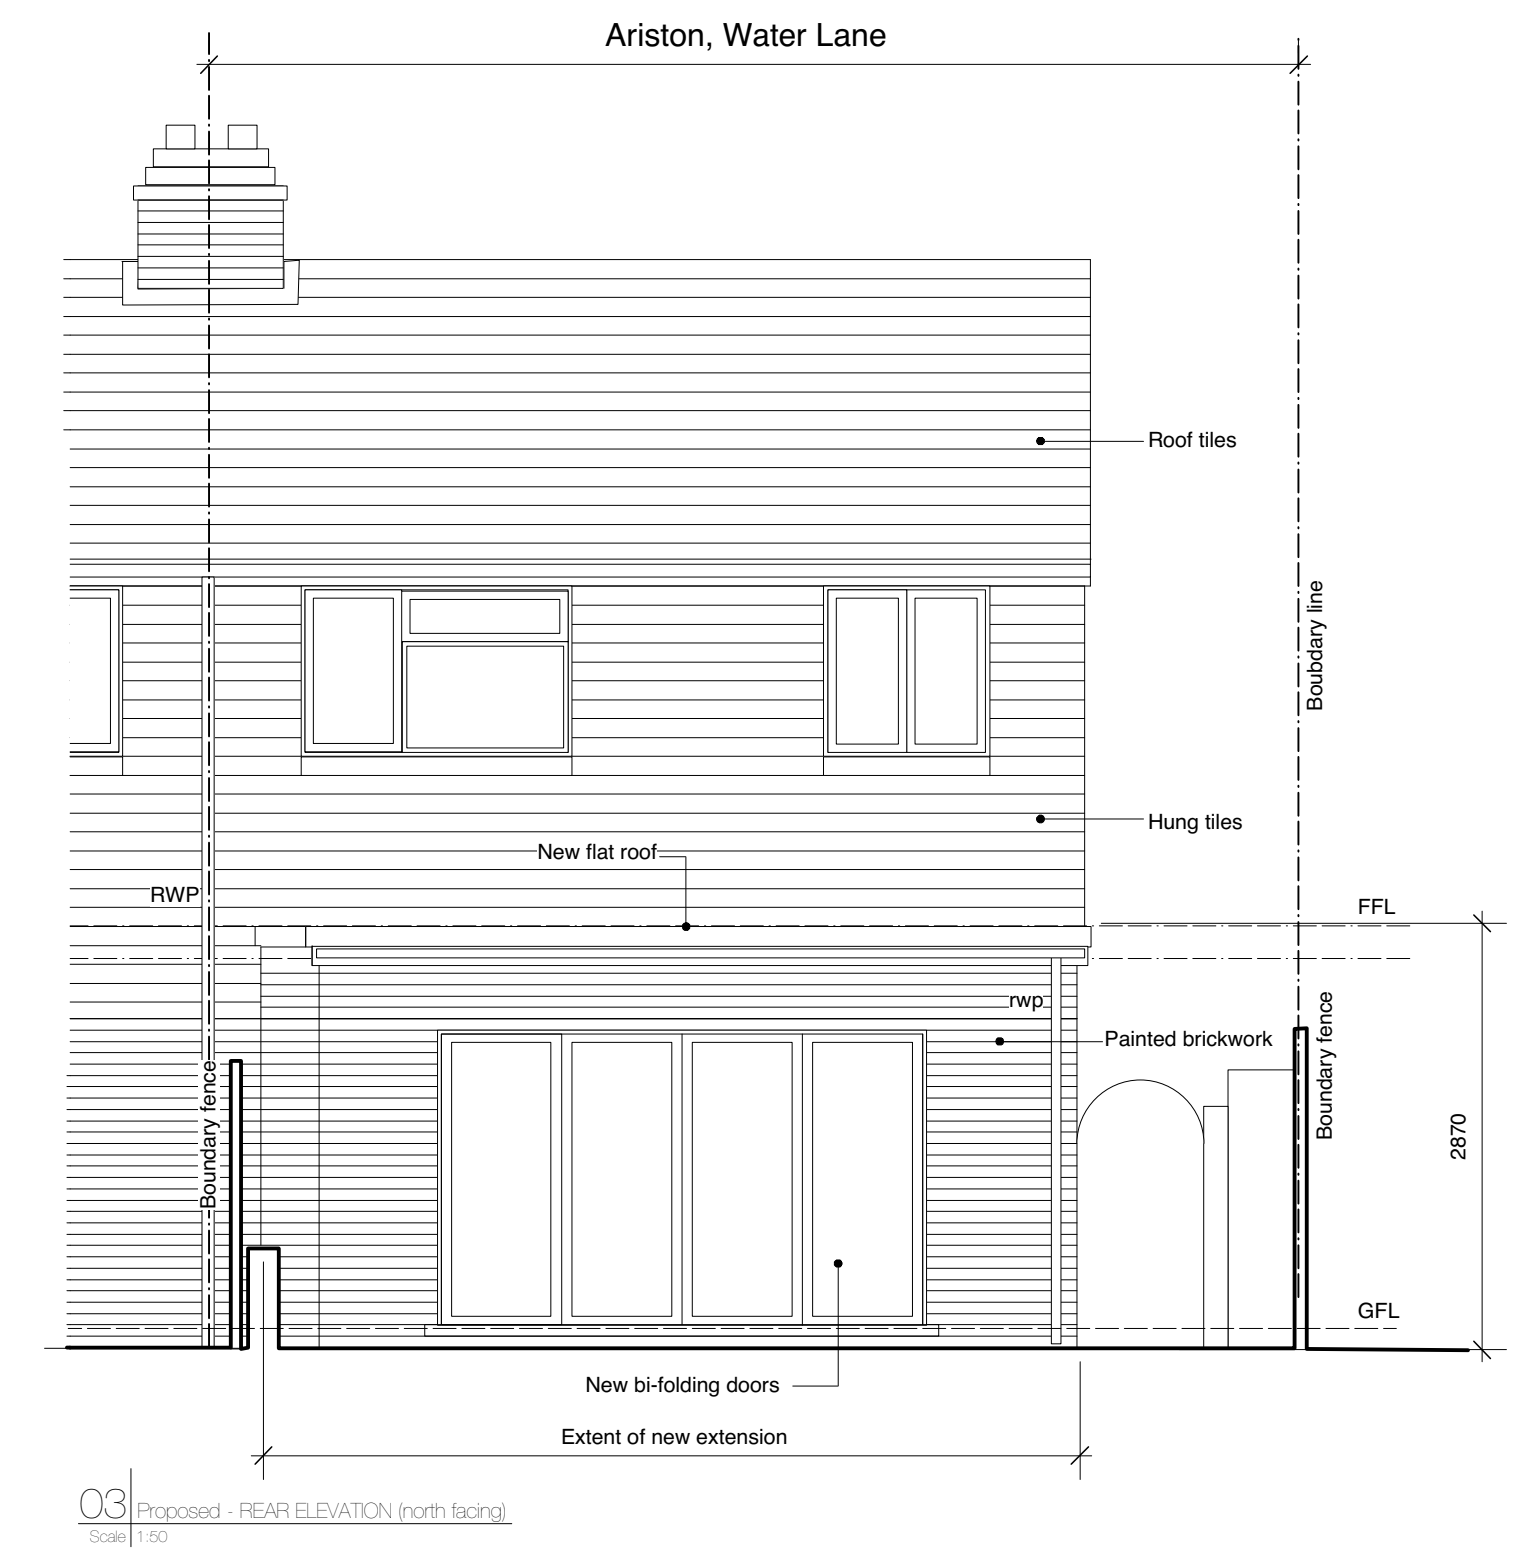
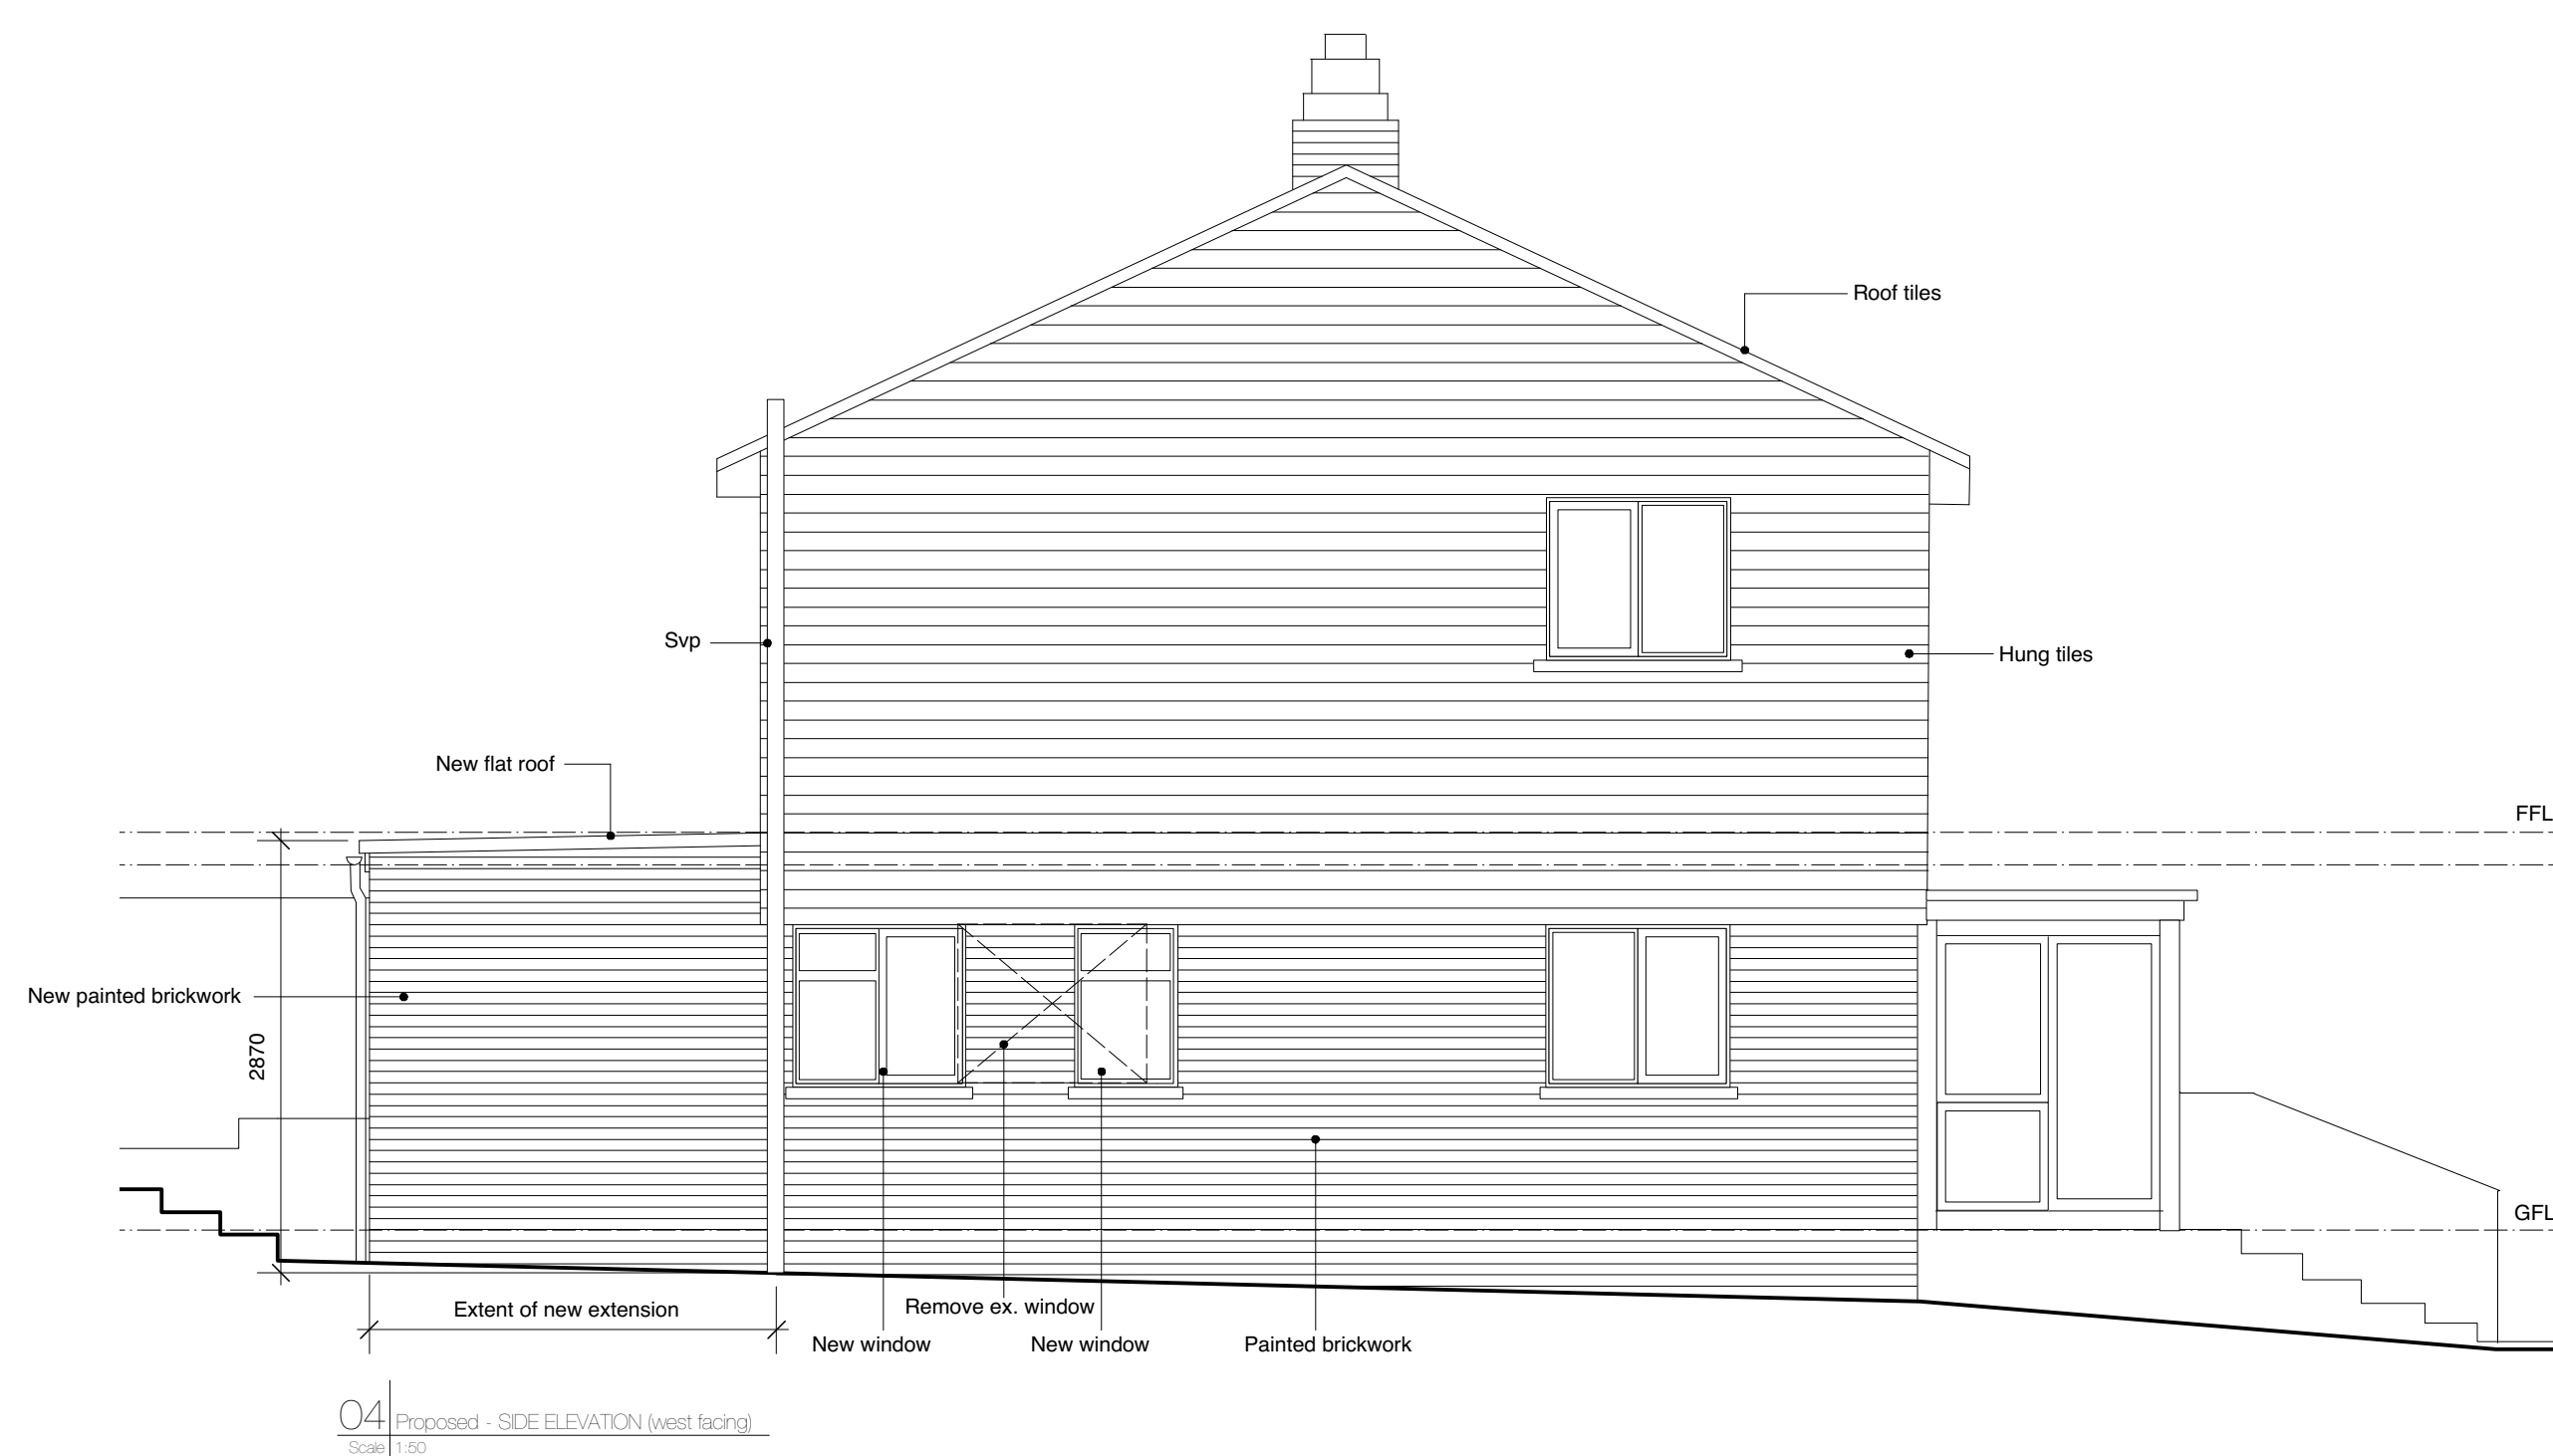


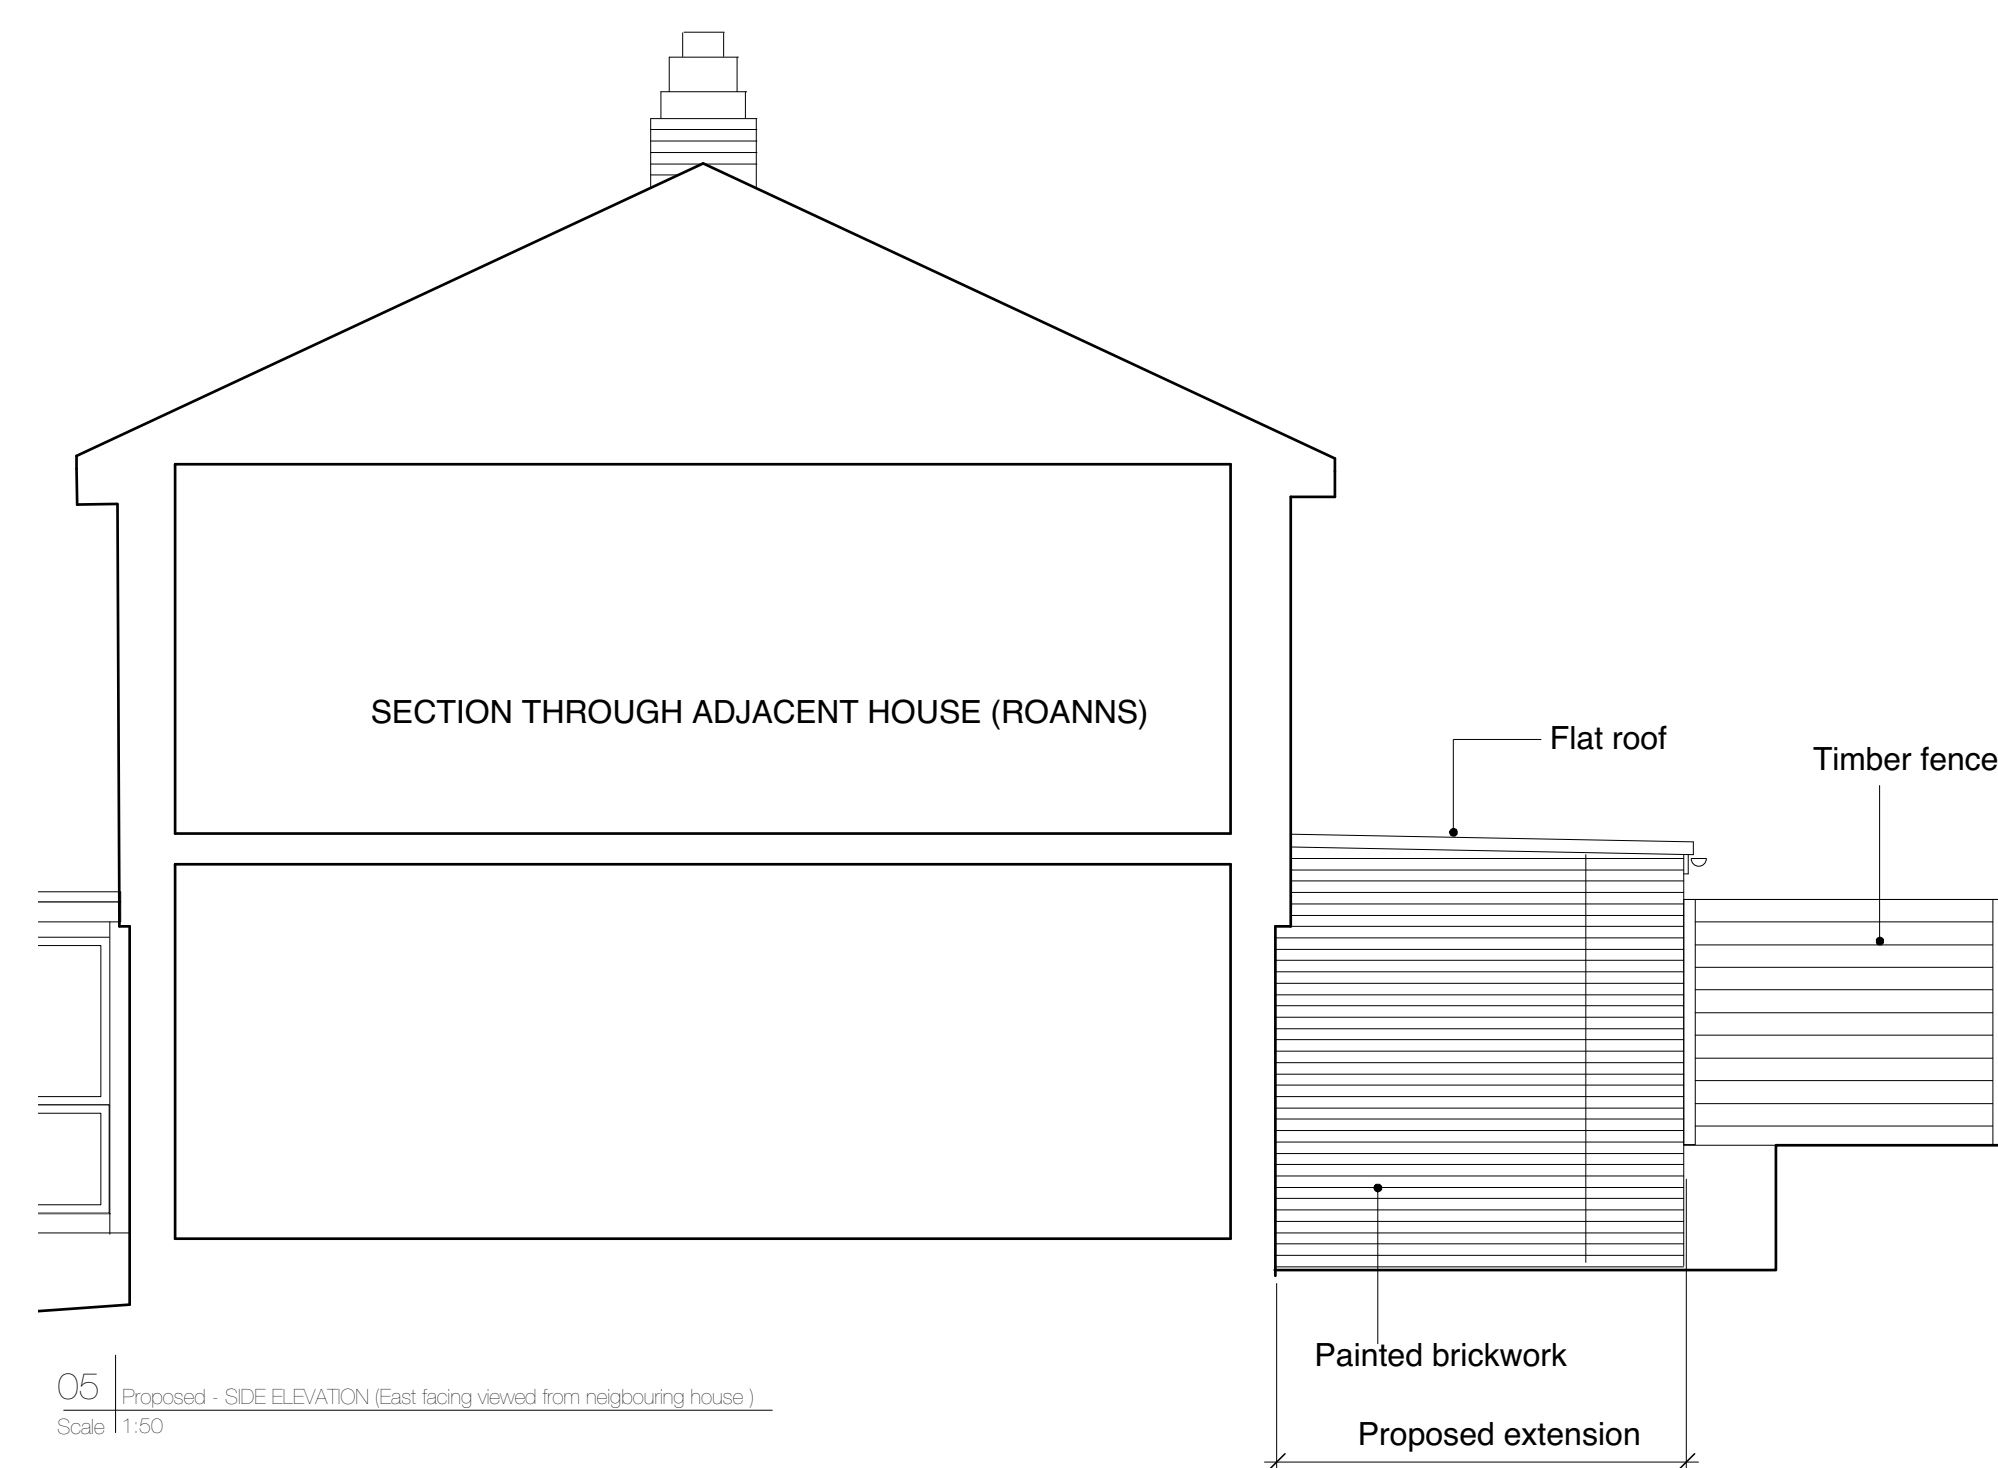

<h1>HAPA ARCHITECTS</h1>			
job Name Arison, Water Lane, Angmering, Littlehampton			
Station PLANNING		Drawing No. "PROPOSED DRAWINGS"	
Date APRIL '20	Issue 1:50 @ A1	Job Ref WL_100	
All rights reserved. No part scales or drawing or permission to be extracted or reproduced in any form without written permission.		Drawing Number L-200a	