


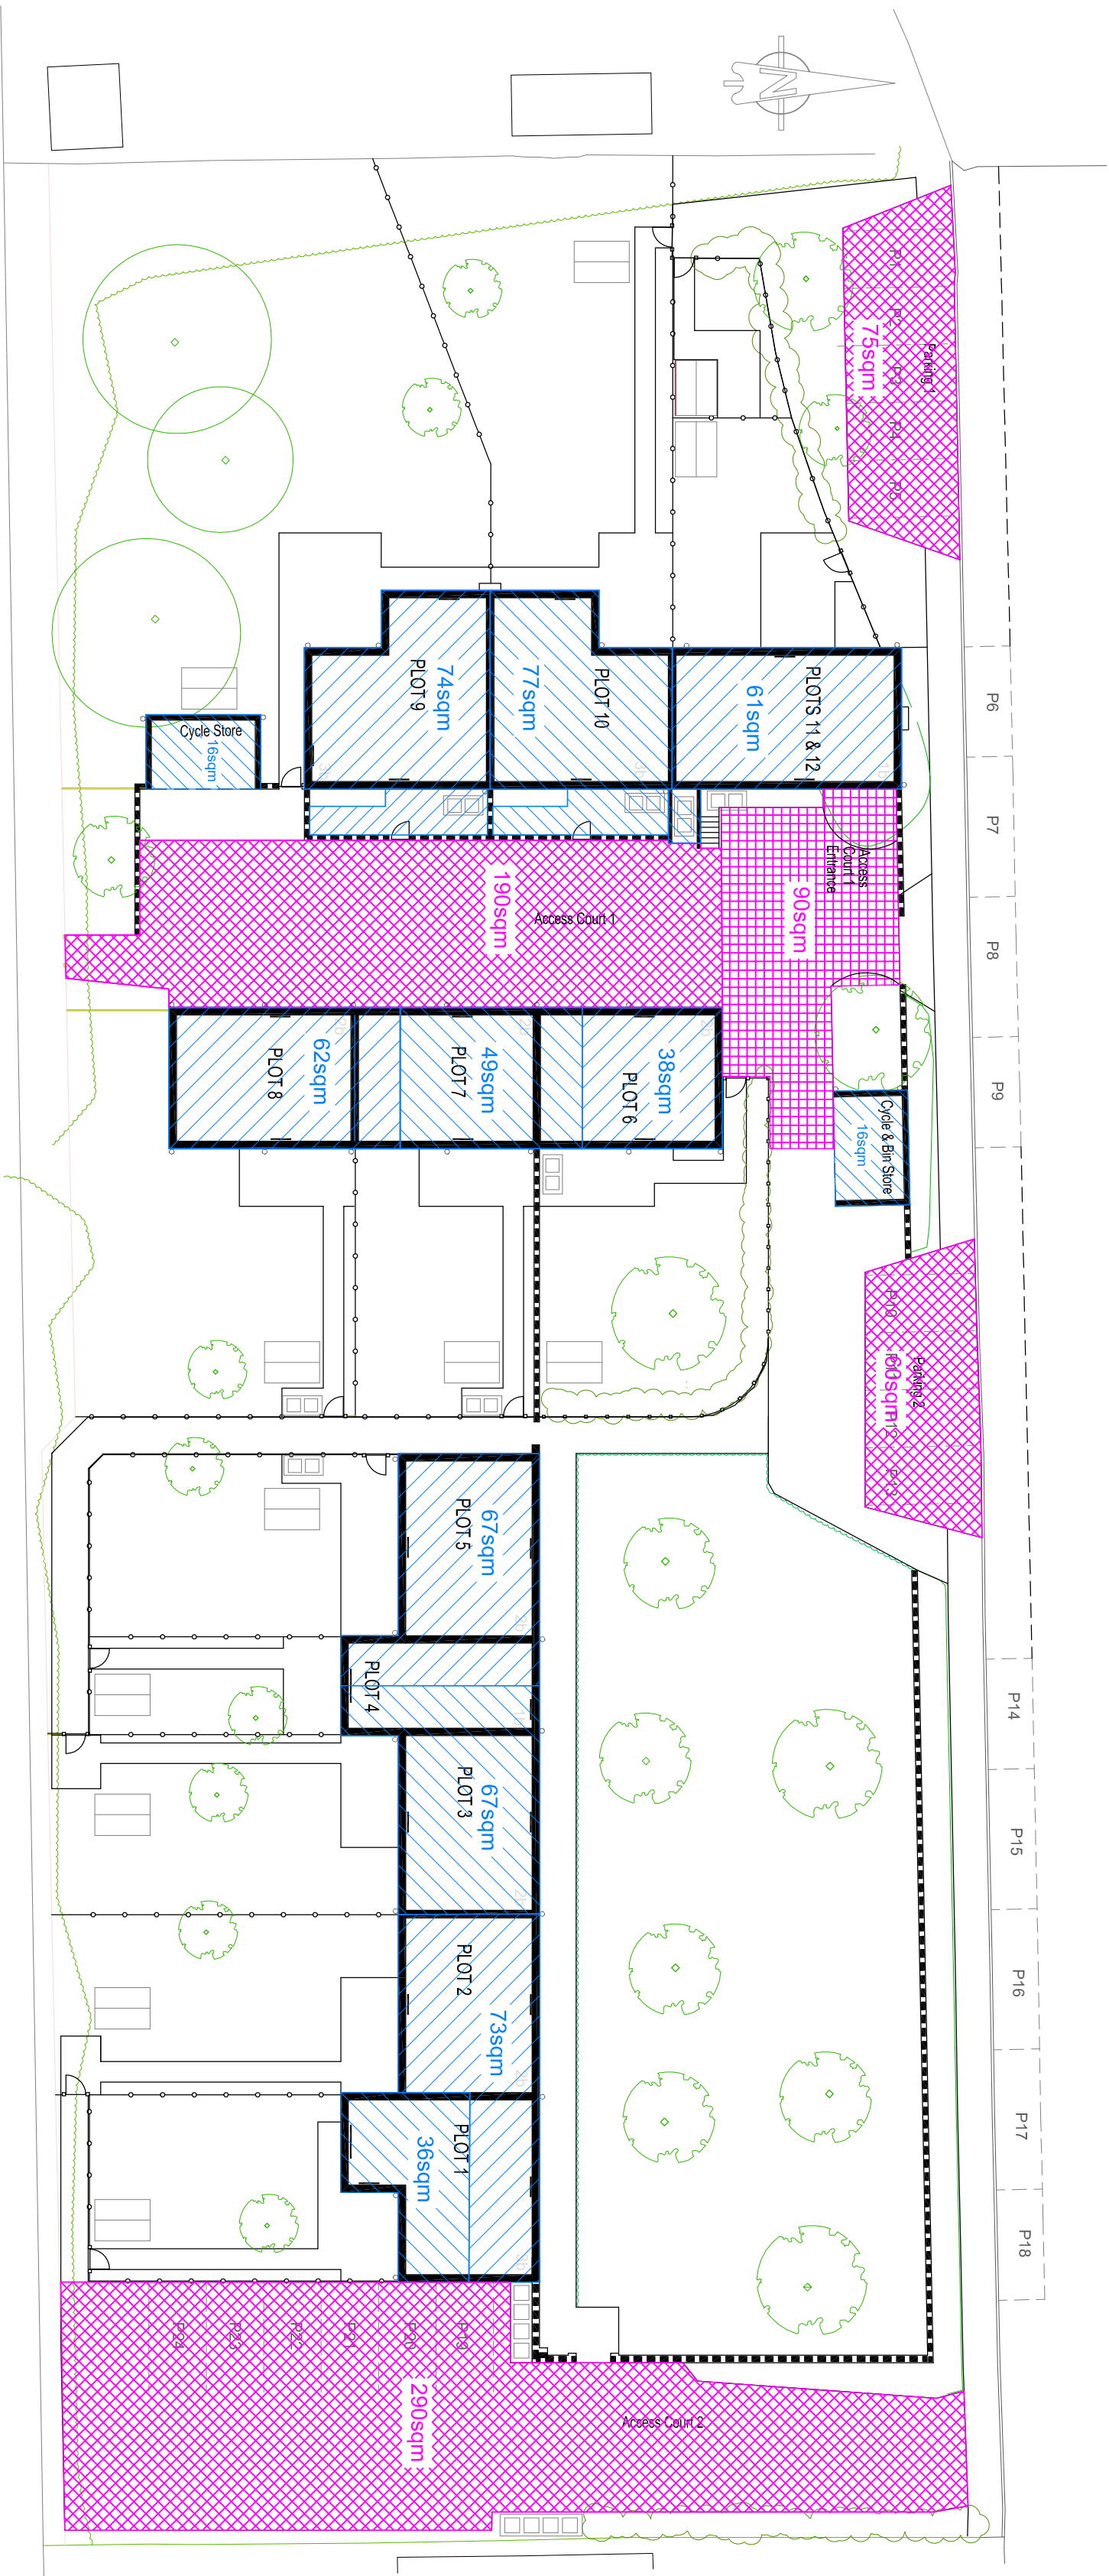

Area of Domestic Residence

Area of Domestic Access & Parking

A	19.03.21	First Issue	KN
Rev.	Date	Details	Initials

Information for Planning

Project
Mayflower Way
Angmering

Client

Angmering Community Land Trust



KAZYS NARBUTAS

CONSULTING

Chief Engineering Consultant


Unit 5B, Tamaris Court, 100, Victoria Road, Brighton, BN1 9JY

Telephone: 01793 522903 Email: kazys.narbutas@knc.co.uk

Scale 1:250

Page Size A2

Date 03.21

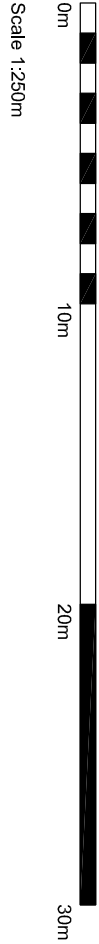

The drawing is the copyright of Kazys Narbutas Consulting and may not be copied, altered or reproduced in any form or passed to a third party without the consent of Kazys Narbutas Consulting. Do not scale from this drawing, use figured dimensions only. Dimensions should be checked and verified on site and any discrepancies should be reported to Kazys Narbutas Consulting as soon as possible.