



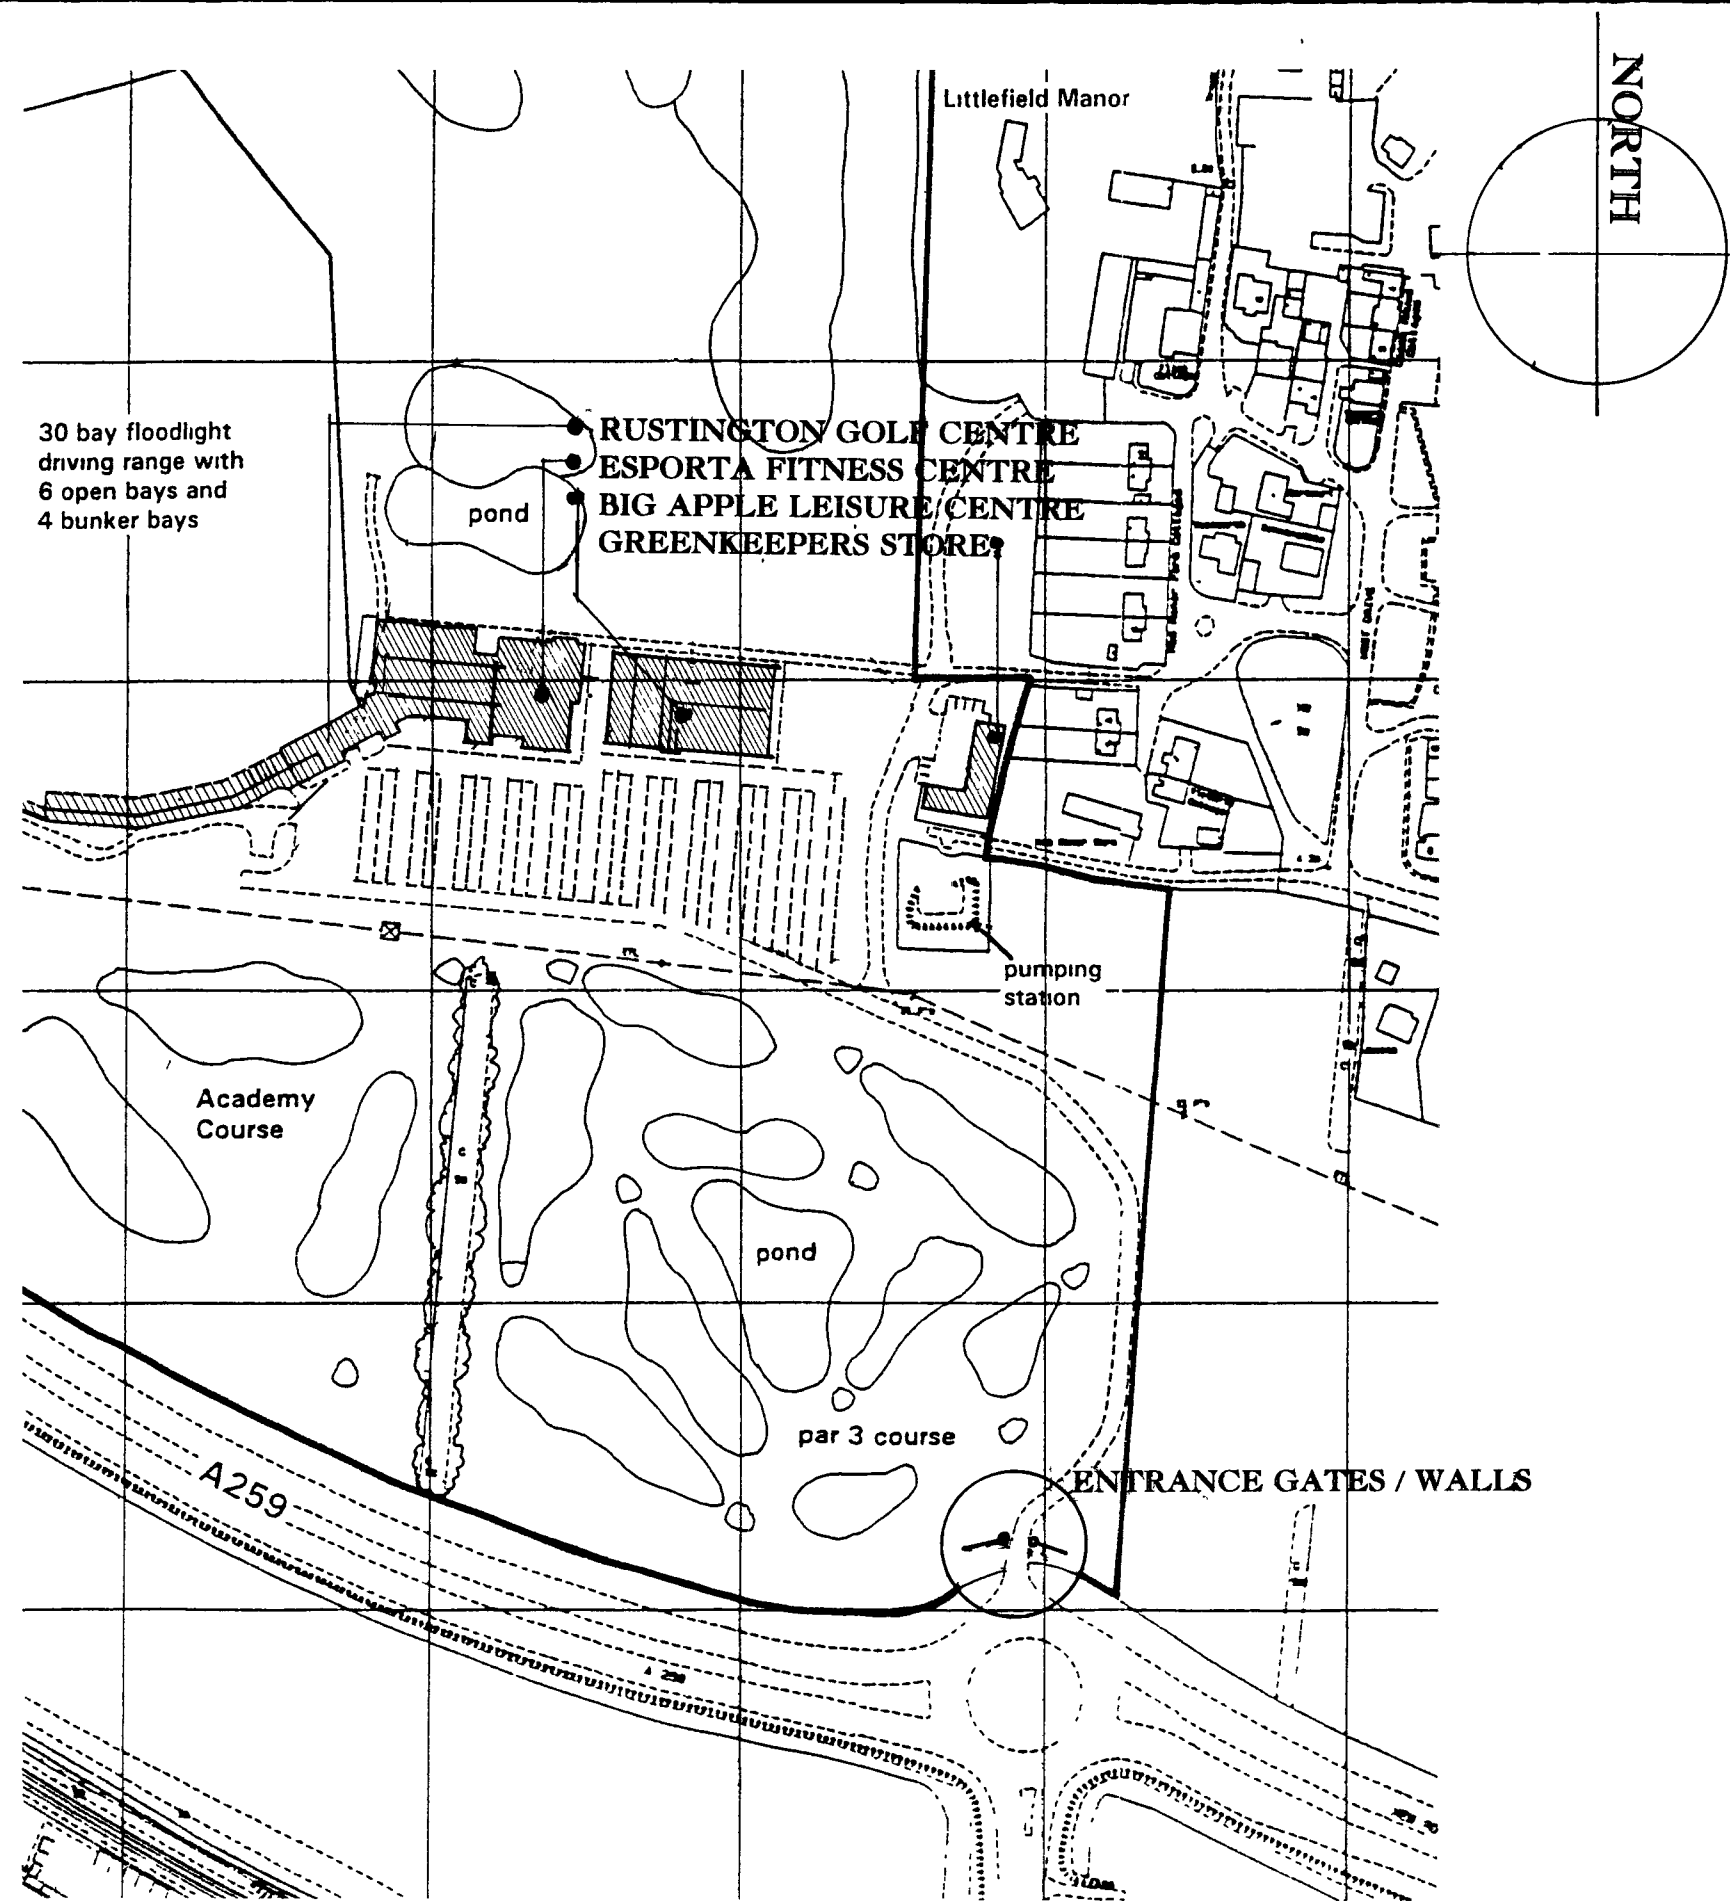

LOCATION PLAN

DETAILS

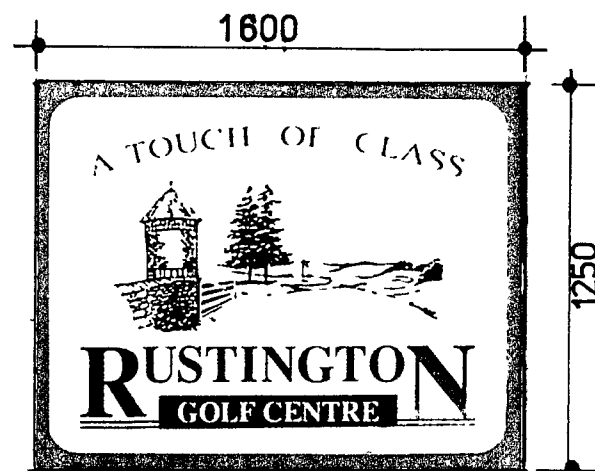

RUSTINGTON GOLF CENTRE

[EXISTING RETAINED AND MATCHING SECOND SIGN]

BACKGROUND: WHITE
TEXT: GREEN

ESPORTA HEALTH CLUB

[EXISTING TO BE RETAINED AND REPOSITIONED]

BACKGROUND: GRADED BLUE
TEXT/GRAPHICS: WHITE

BIG APPLE LEISURE CENTRE

[NEW PROPOSAL]

BACKGROUND: SILVER GREY
TEXT/GRAPHICS: GREEN APPLE & NAME WITH
WHITE SURROUNDING
RED TEXTRUSTINGTON
GOLF CENTRE
NEW ENTRANCE SIGNAGE

1:50 / 1:25 / 1:2500


SIGNS 2804.02 PL01

SINGLE SIDED, BACK FIXED SIGNS
BY SPECIALIST SIGN CONTRACTOR
TO MATCH EXISTING SIZE ALREADY
INSTALLED.FACE PANELS TO BE CONSTRUCTED
FROM 3mm ALUMINIUM WITH 50mm RETURNS.
POWDER COATED BACKING, ARTWORK TO BE
APPLIED WITH COLOURED VINYL FILM.



A D C

analysis
• design •
consultants

Architects Planning & Landscape Consultants

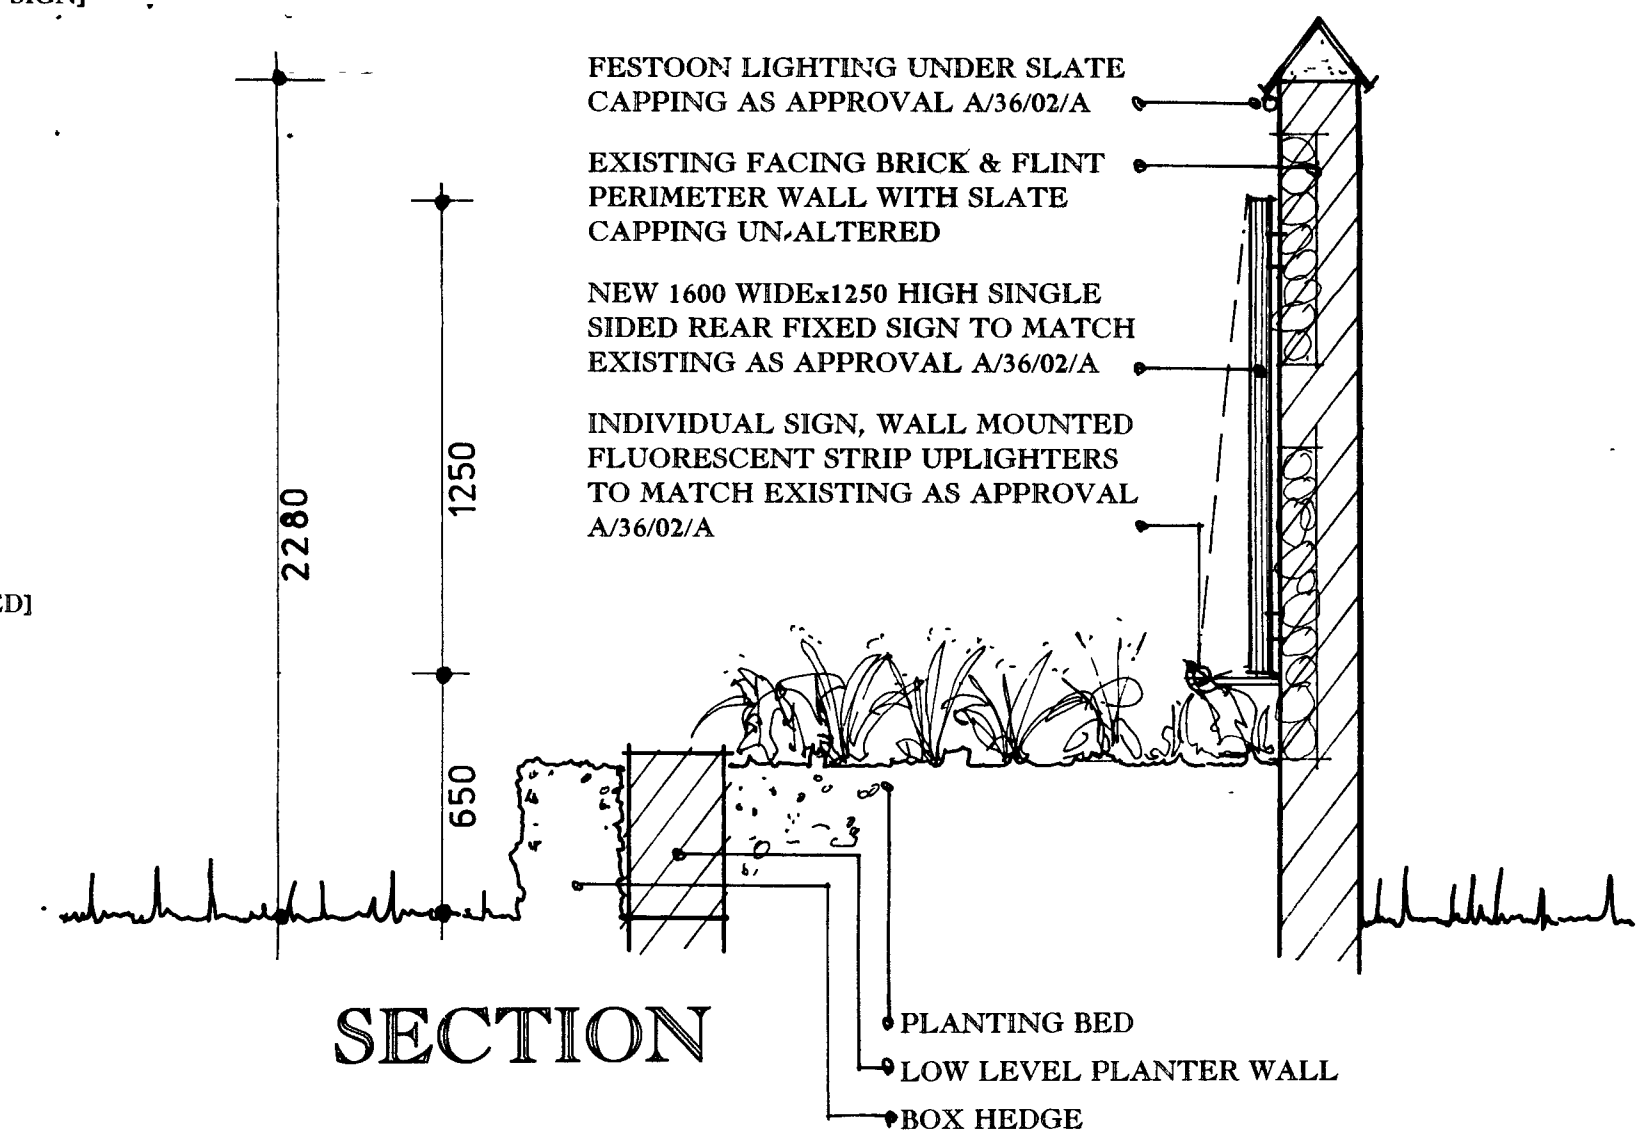Lyndhurst Lodge 41 Lyndhurst Road, Chichester, West Sussex PO19 7PF
Telephone: +44 (0) 1243 775900 Fax: +44 (0) 1243 516011
Email: info@adcinternational.comMartin Hens Dip. Arch. (Kingston) R.I.B.A.
ADC International Ltd. Registered in the UK No 2724940

SECTION

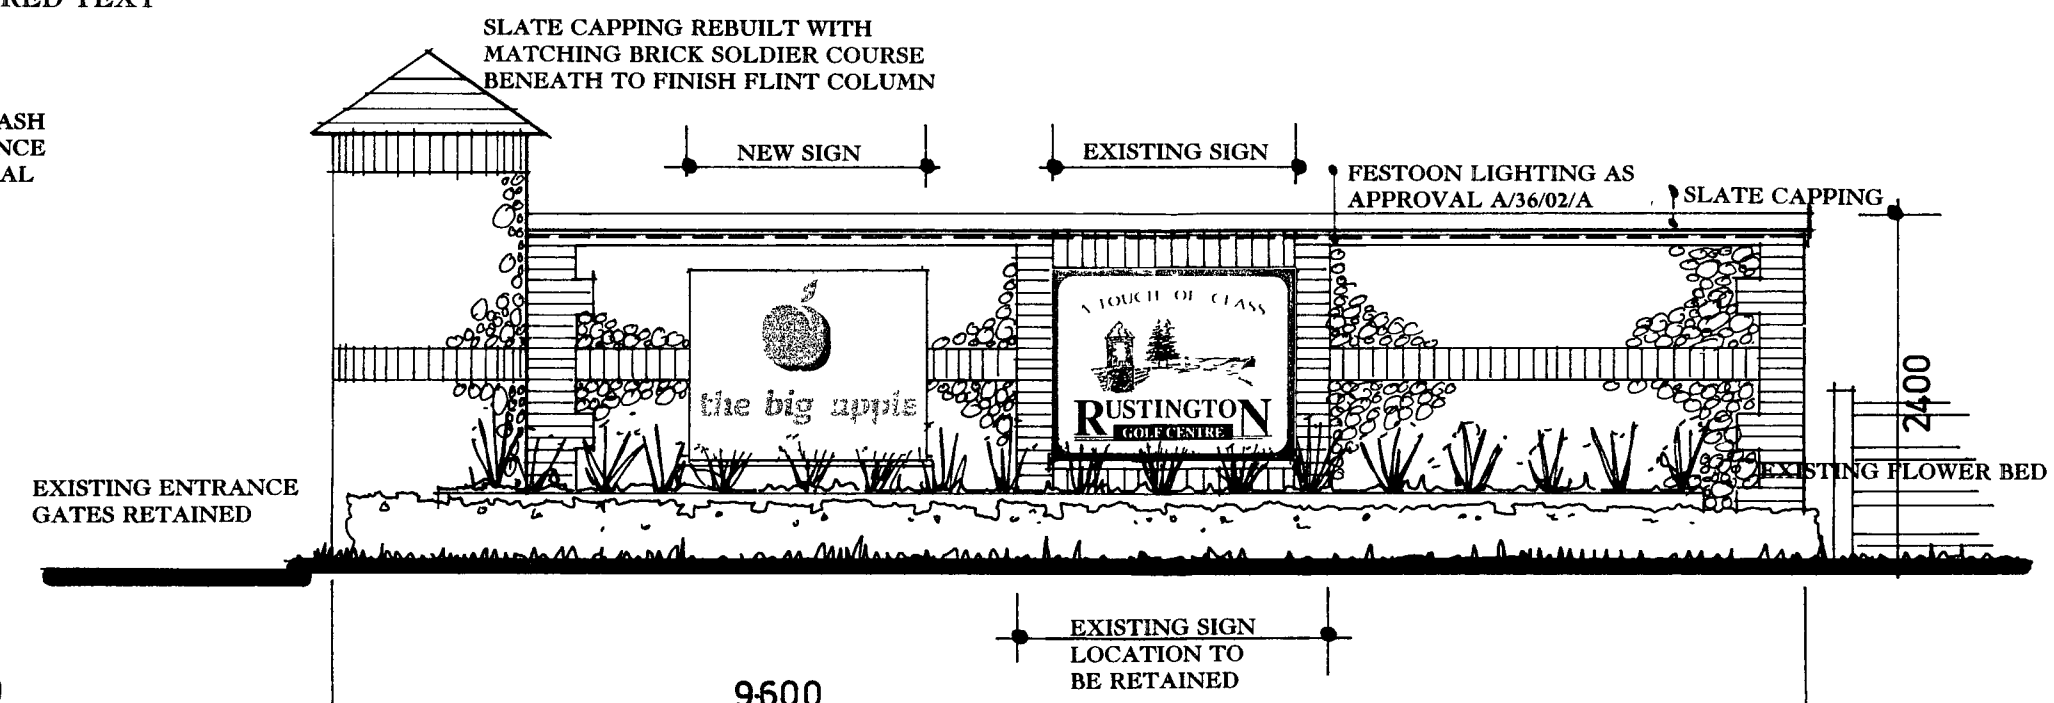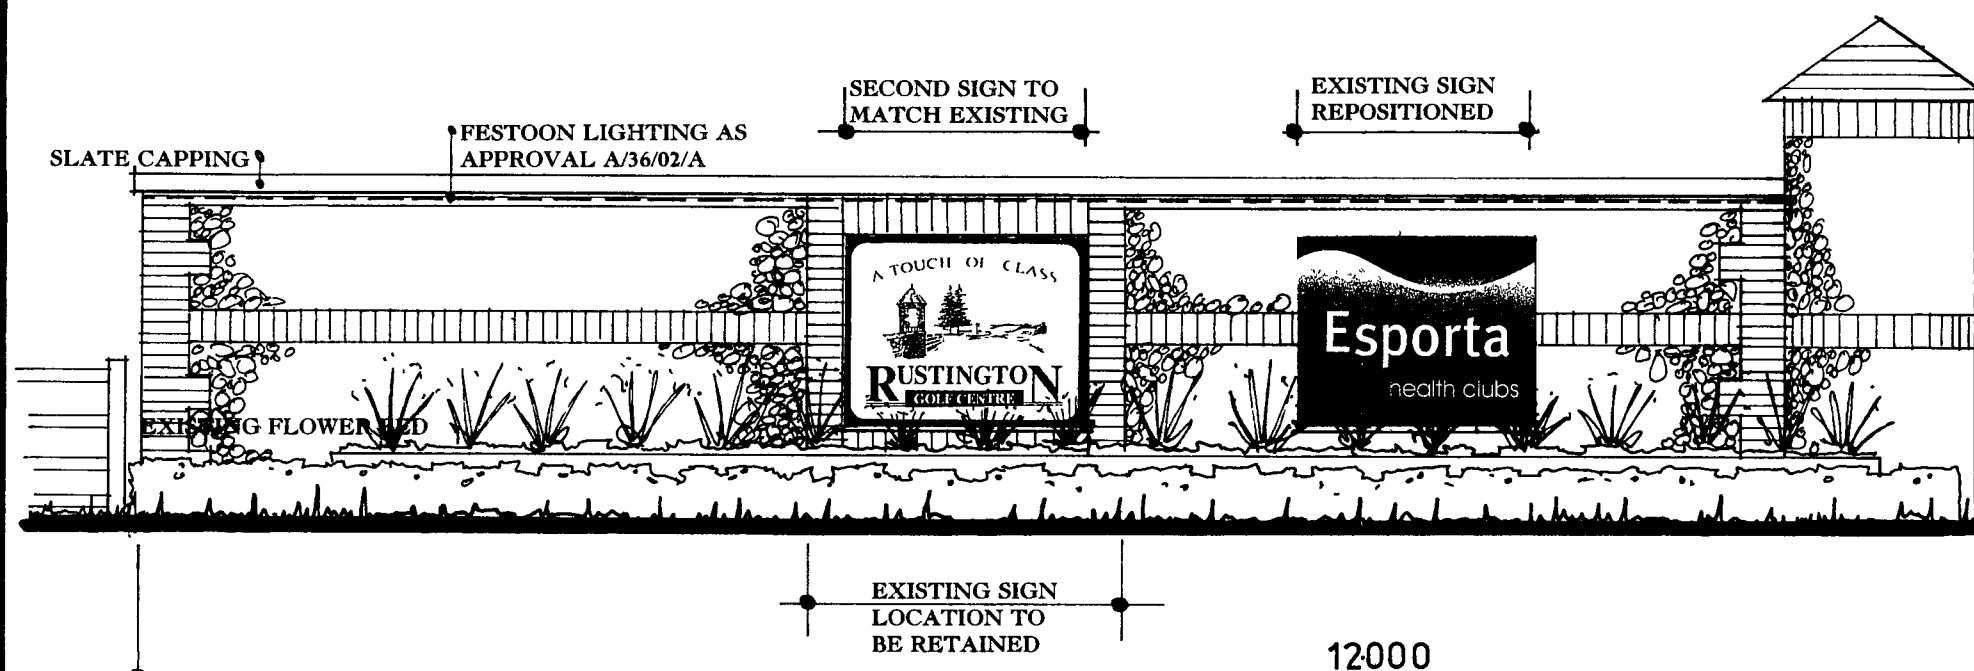

SOUTH ELEVATION