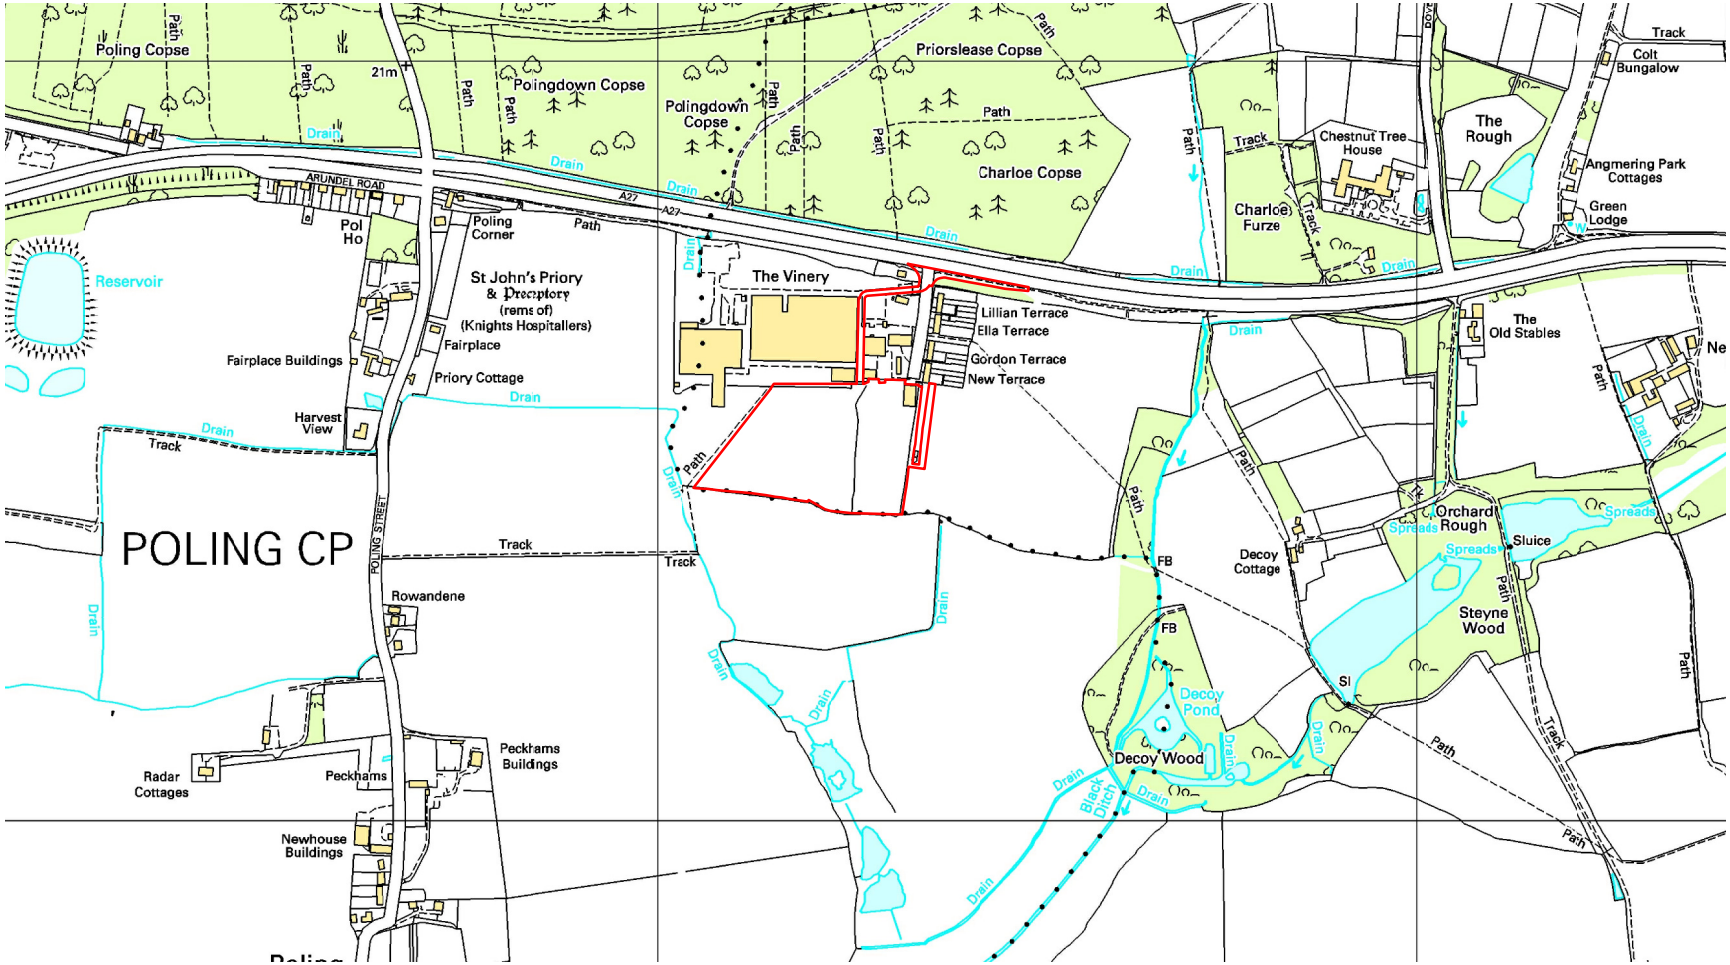

+LP Location Plan

Scale in Metres

0 100 200 300 400 500 1000

APPLICATION FOR DETAILED
PLANNING CONSENT

REVISION

Liam Russell Architects
architecture and development

The Studios, 3 Broad Road Mews, Ropetackle, Shoreham by Sea, West Sussex, BN43 5FY, UK
• t +44 (0)845 180 3676 / +44(0)845 180 3675 www.liamrussellarchitects.com •
Liam Russell Architects Ltd registered in England and Wales 04758636

fargro risk the Specialists

CHECKED	LRA
DRAWN	BH
CLIENT	
DATE	JUNE 2017
SCALE	1:10000 @ A4/59/227/PL
DRAWING	LOCATION PLAN
REVISION	
NUMBER	0764-PA-08

DO NOT SCALE FROM THIS DRAWING. THIS DRAWING IS COPYRIGHT ©

ARUN DISTRICT COUNCIL