


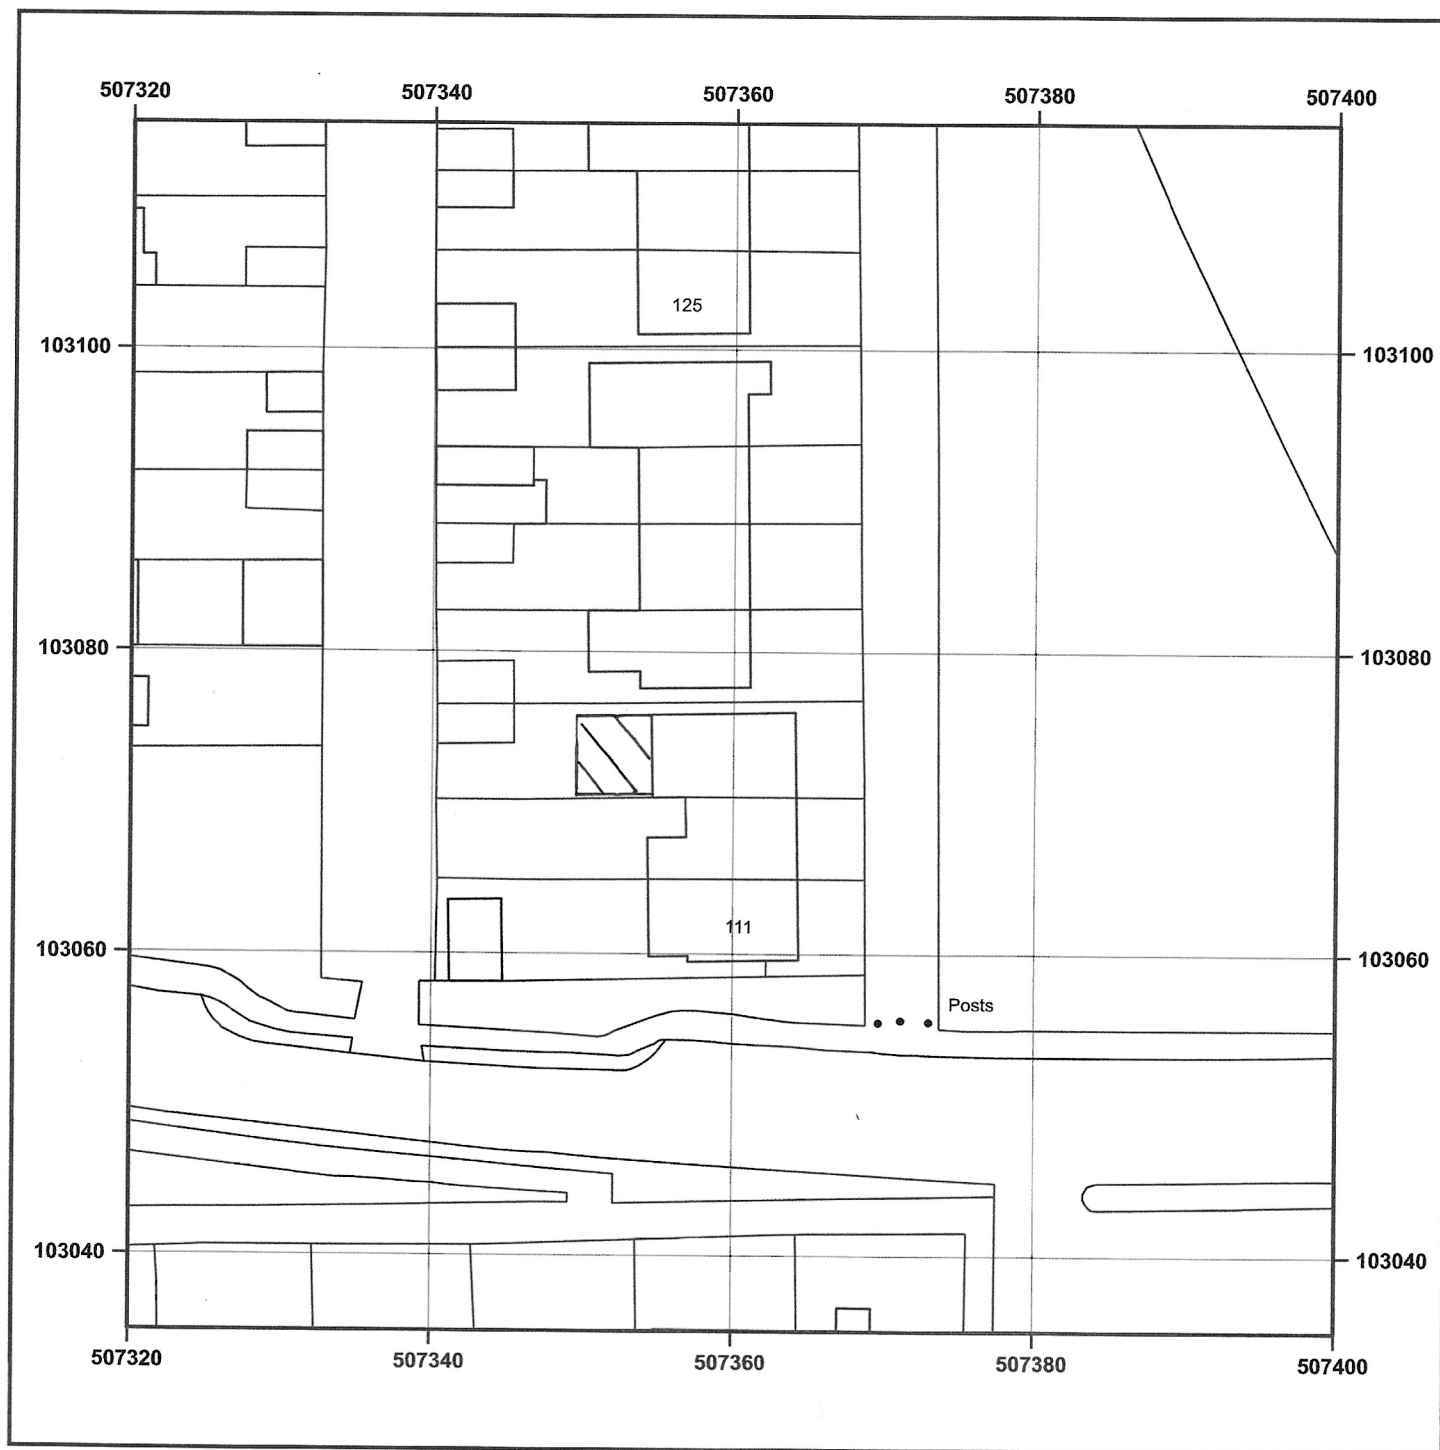

© Crown copyright and database rights 2026 OS AC0000848283. Public rights of way shown on this map have been taken from Local Authority definitive maps. The representation on this map of any other road, track or path is no evidence of the existence of a right of way.

0 5 10 15 20 m
Scale 1:500 - 1cm = 5m - A4 Size

115 DOWNS WAY EAST PRESTON WEST SUSSEX BN16 1AD

Supplied by: www.ukmapcentre.com

Product Info: www.ukmapcentre.com/block-plans-500-scale

Serial No: 331913

Centre Coordinates: 507360, 103075

Production Date: 08/05/2026