




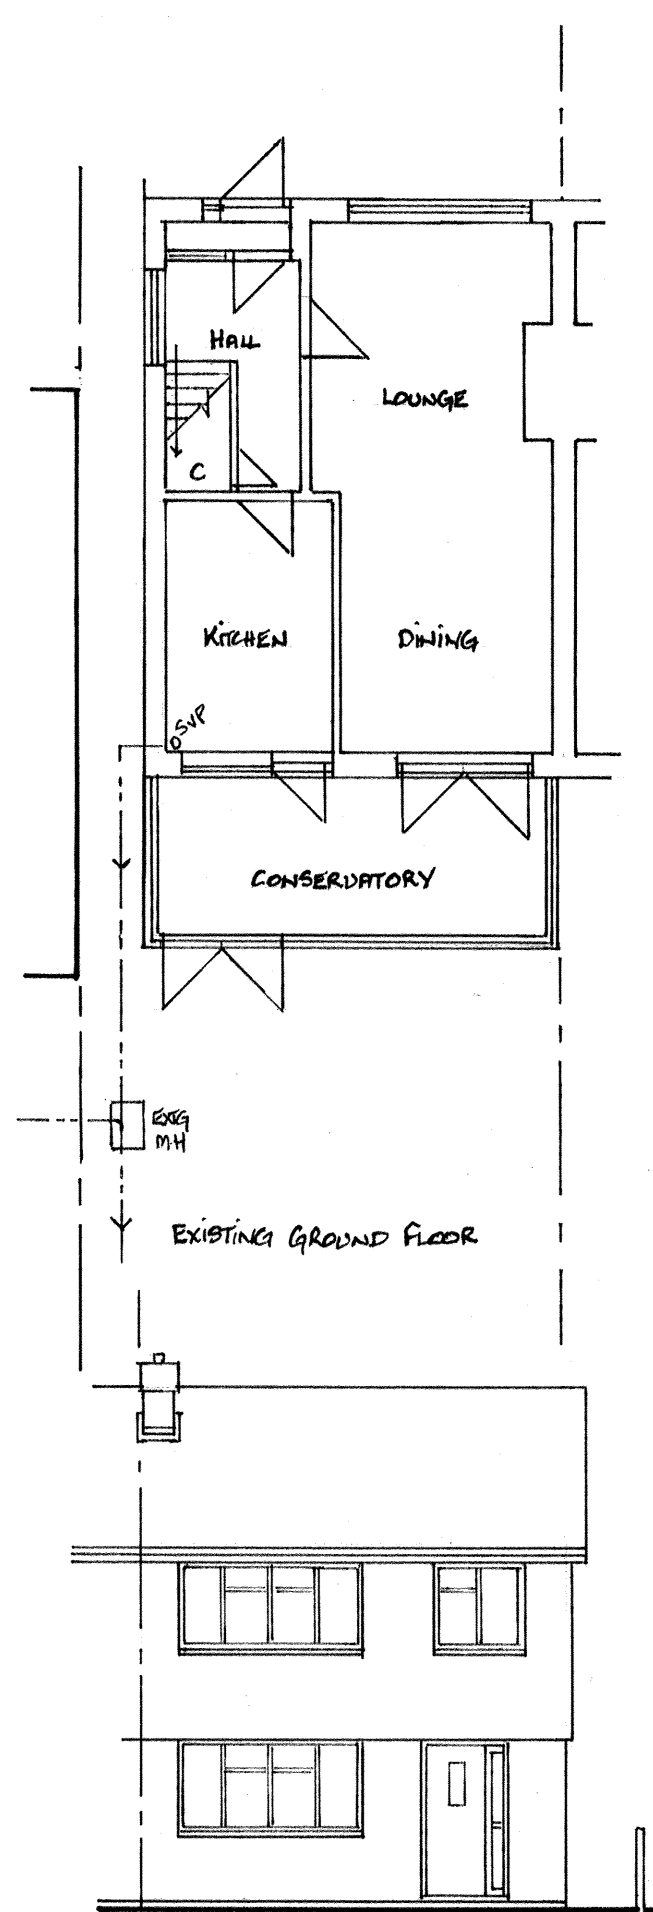


EXISTING FRONT ELEVATION (EAST)

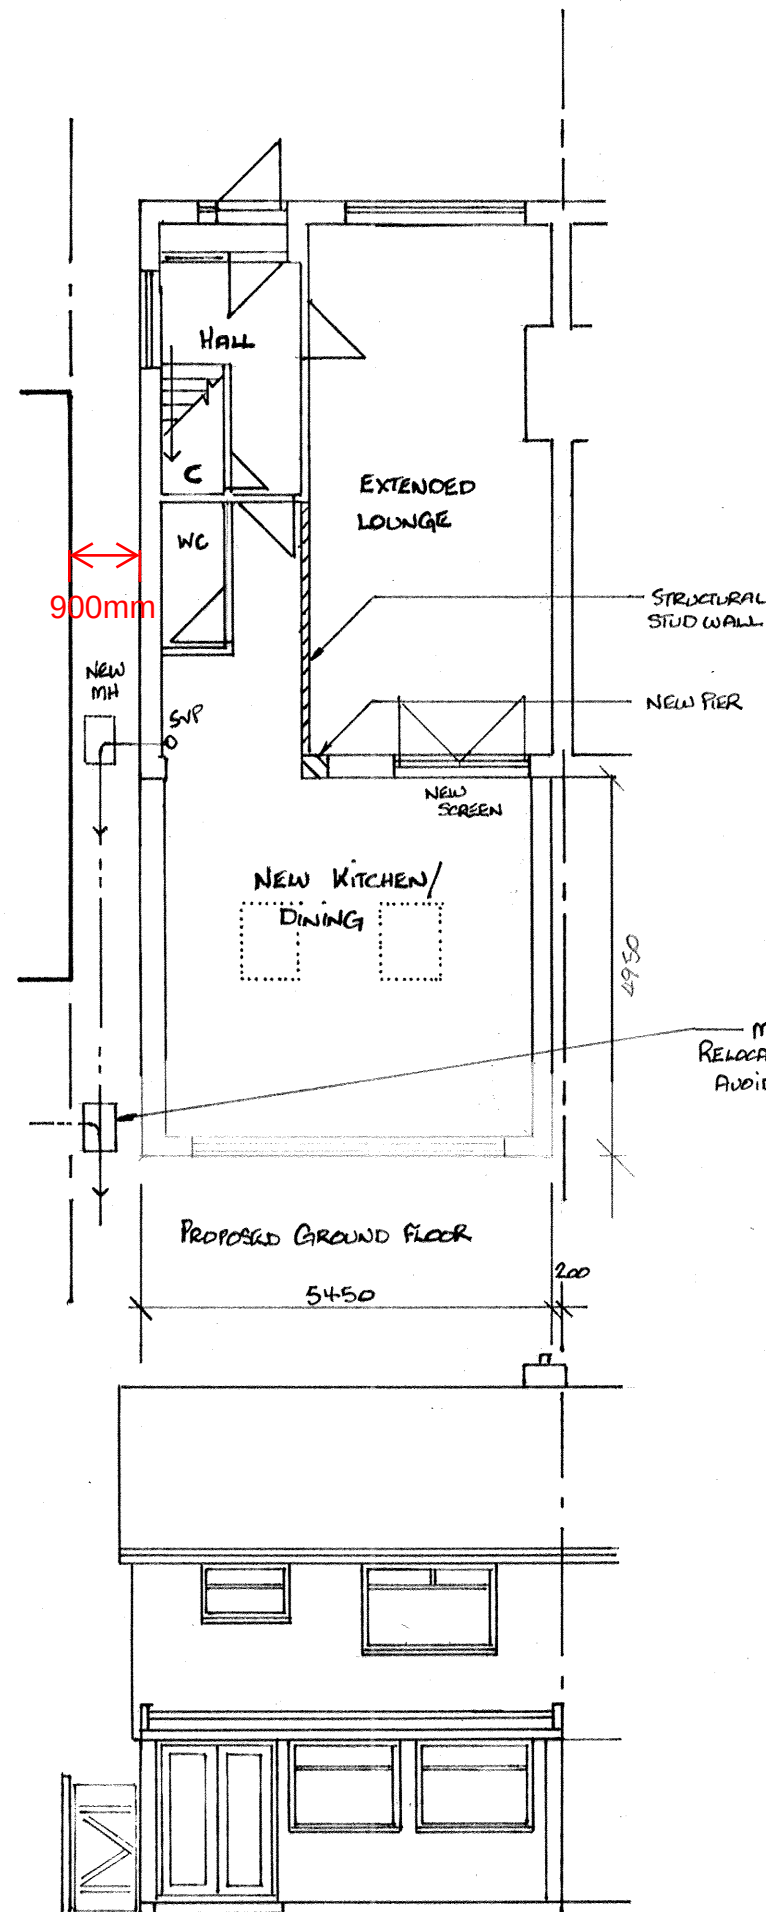


EXISTING REAR ELEVATION (WEST)

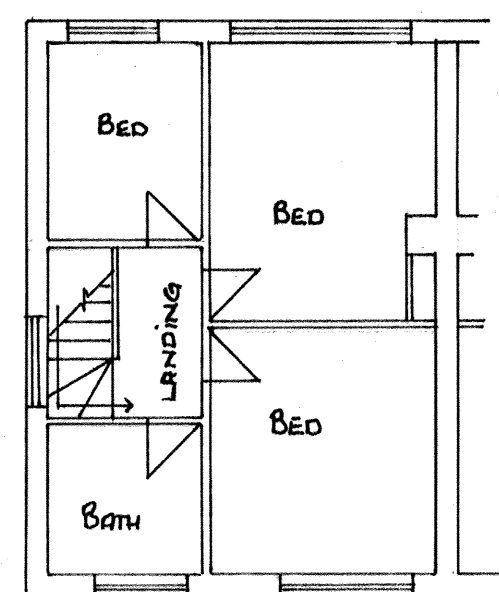


EXISTING FIRST FLOOR

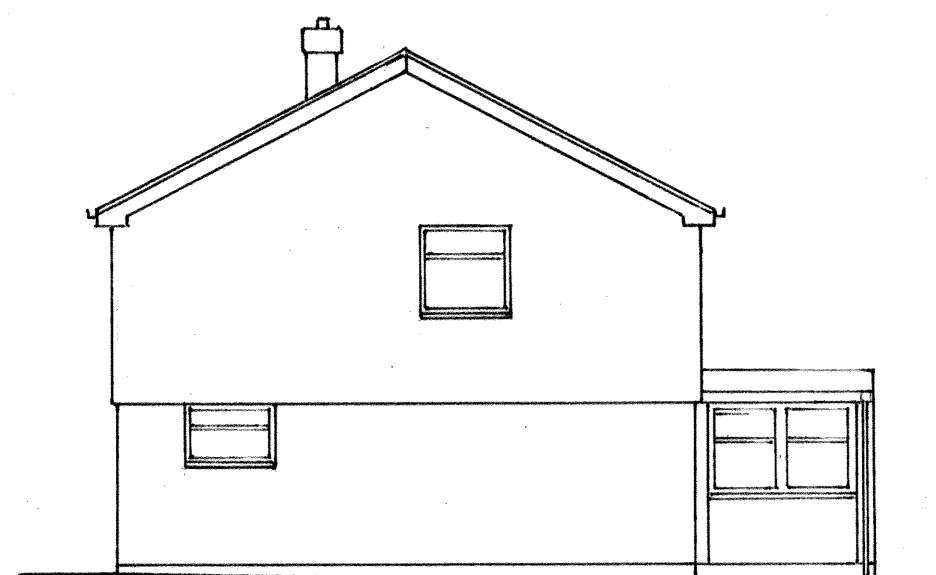


EXISTING SIDE ELEVATION (NORTH)

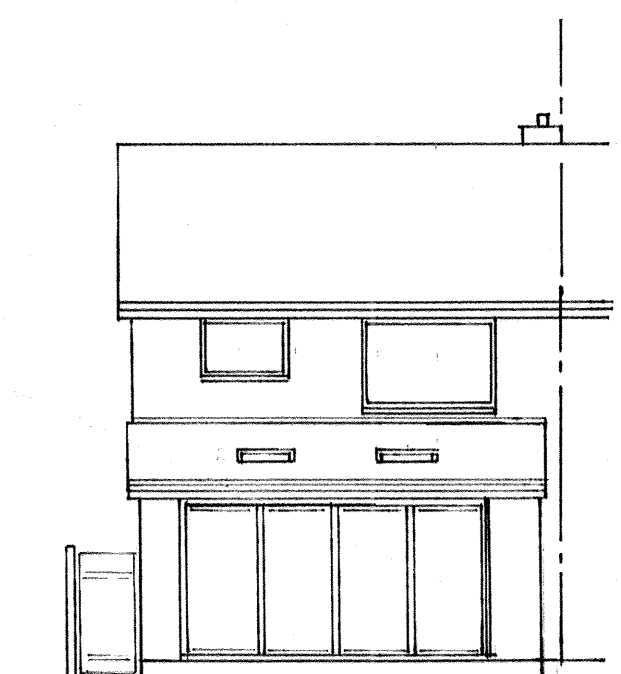

PROPOSED REAR ELEVATION (WEST)

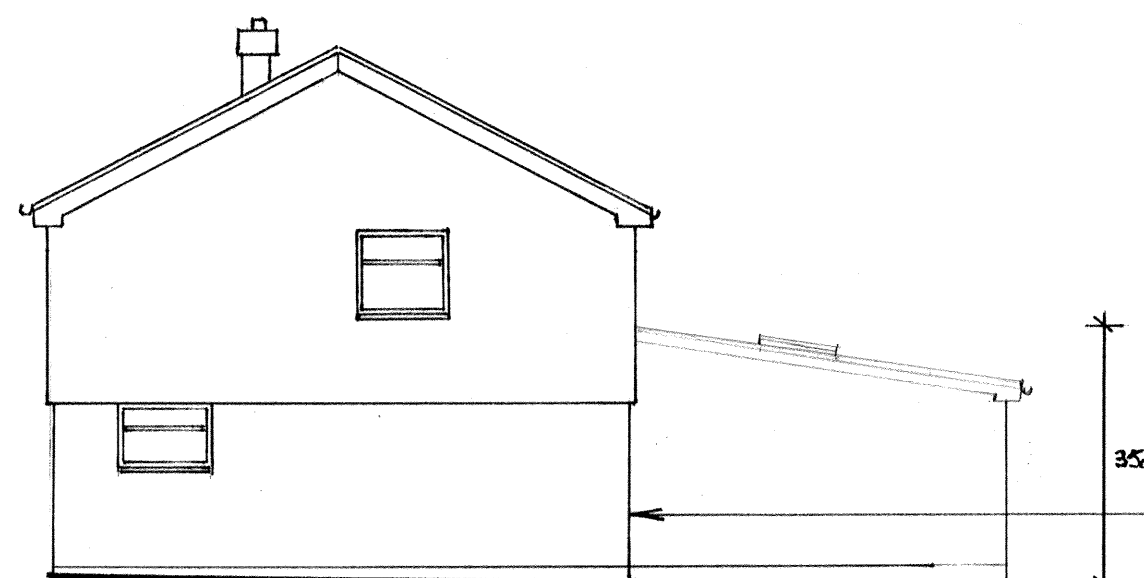

PROPOSED SIDE ELEVATION (NORTH)

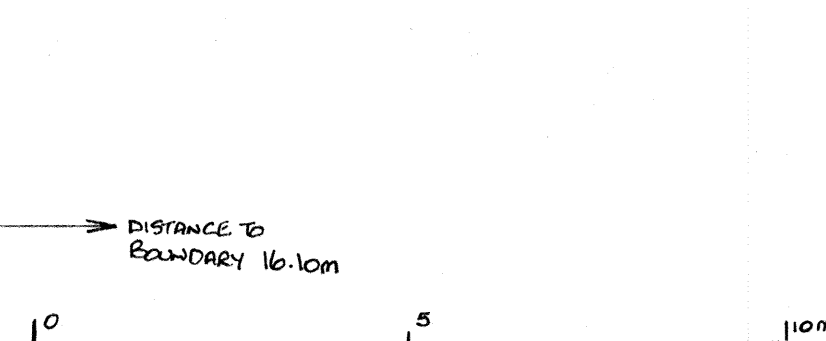

A	PLANNING	APR.26
-	AMENDMENTS	
REAR SINGLE STOREY EXTENSION AT 115 DOWNS WAY EAST PRESTON WEST SUSSEX BN16 1AD MR.C. MINTRAM		
DRAWING NR. 2026/04/1001		
SCALES AT A2. 1:100		