



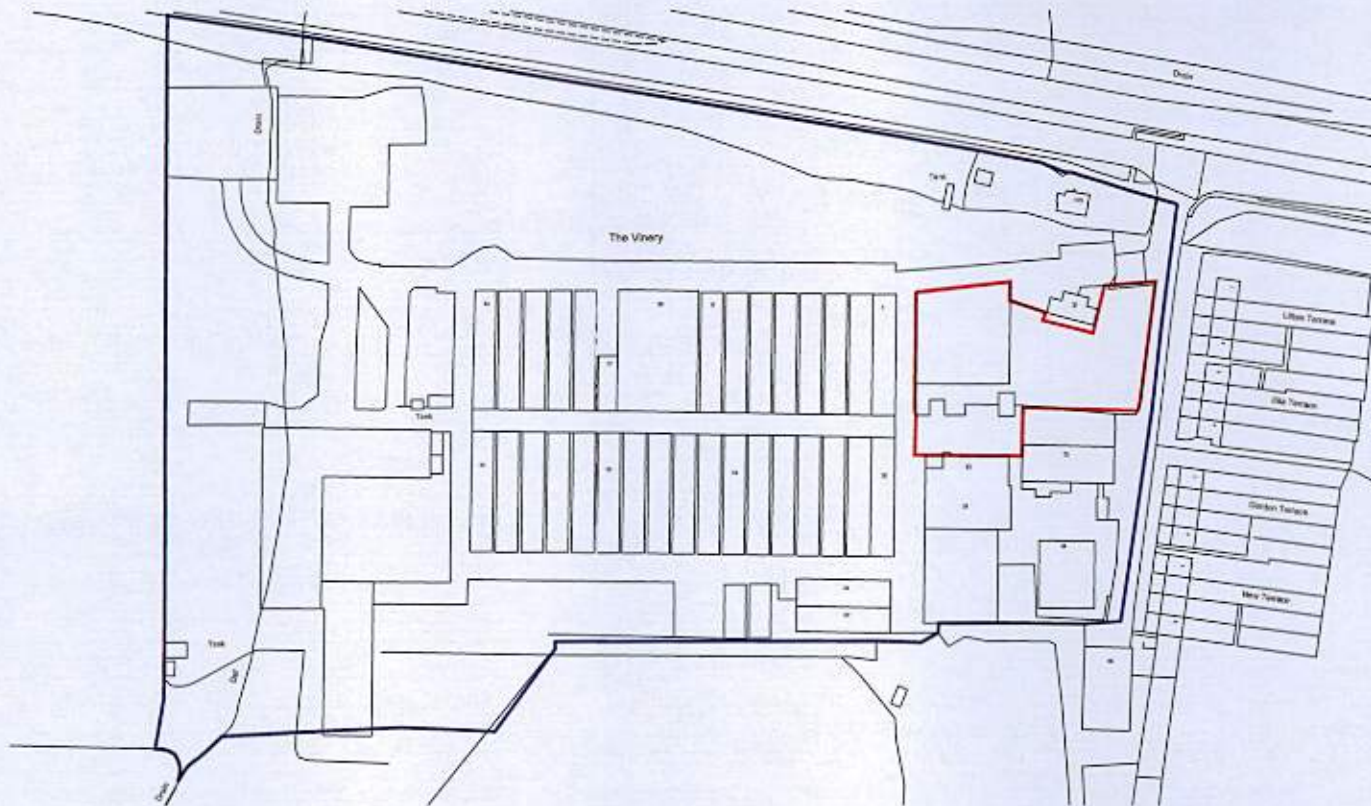

Mapping contents (c) Crown copyright and database rights 2014 Ordnance Survey 100035207

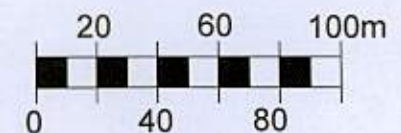

notes

© Copyright Reserved

1. This drawing is the copyright of vision architects limited
2. DO NOT copy, alter or reproduced in any way or pass to a third party without written authority
3. READ in conjunction with other Consultants documentation & drawings regarding this project
4. DISCREPANCIES should be reported in writing to the project architect or engineer immediately

B Blue line added-PLANNING ISSUE
A PLANNING ISSUE
rev description

22.01.15 AJC
22.01.15 AJC
date by ch.

scale: 1:2500 @ A4

date: January 2015

drawn: AJC

checked: AJC

client: Vinery Management Limited

project: The Vinery, Arundel Road, Arundel, West Sussex. BN18 9PY.

drawing: Site Location Plan

status: PLANNING

wessex house upper market street eastleigh hampshire SO50 9FD
t: 01794 830660 e: enquiries@vision-architects.org.uk

vision
architects

drawing No: 14001-A-PL04

revision: B