


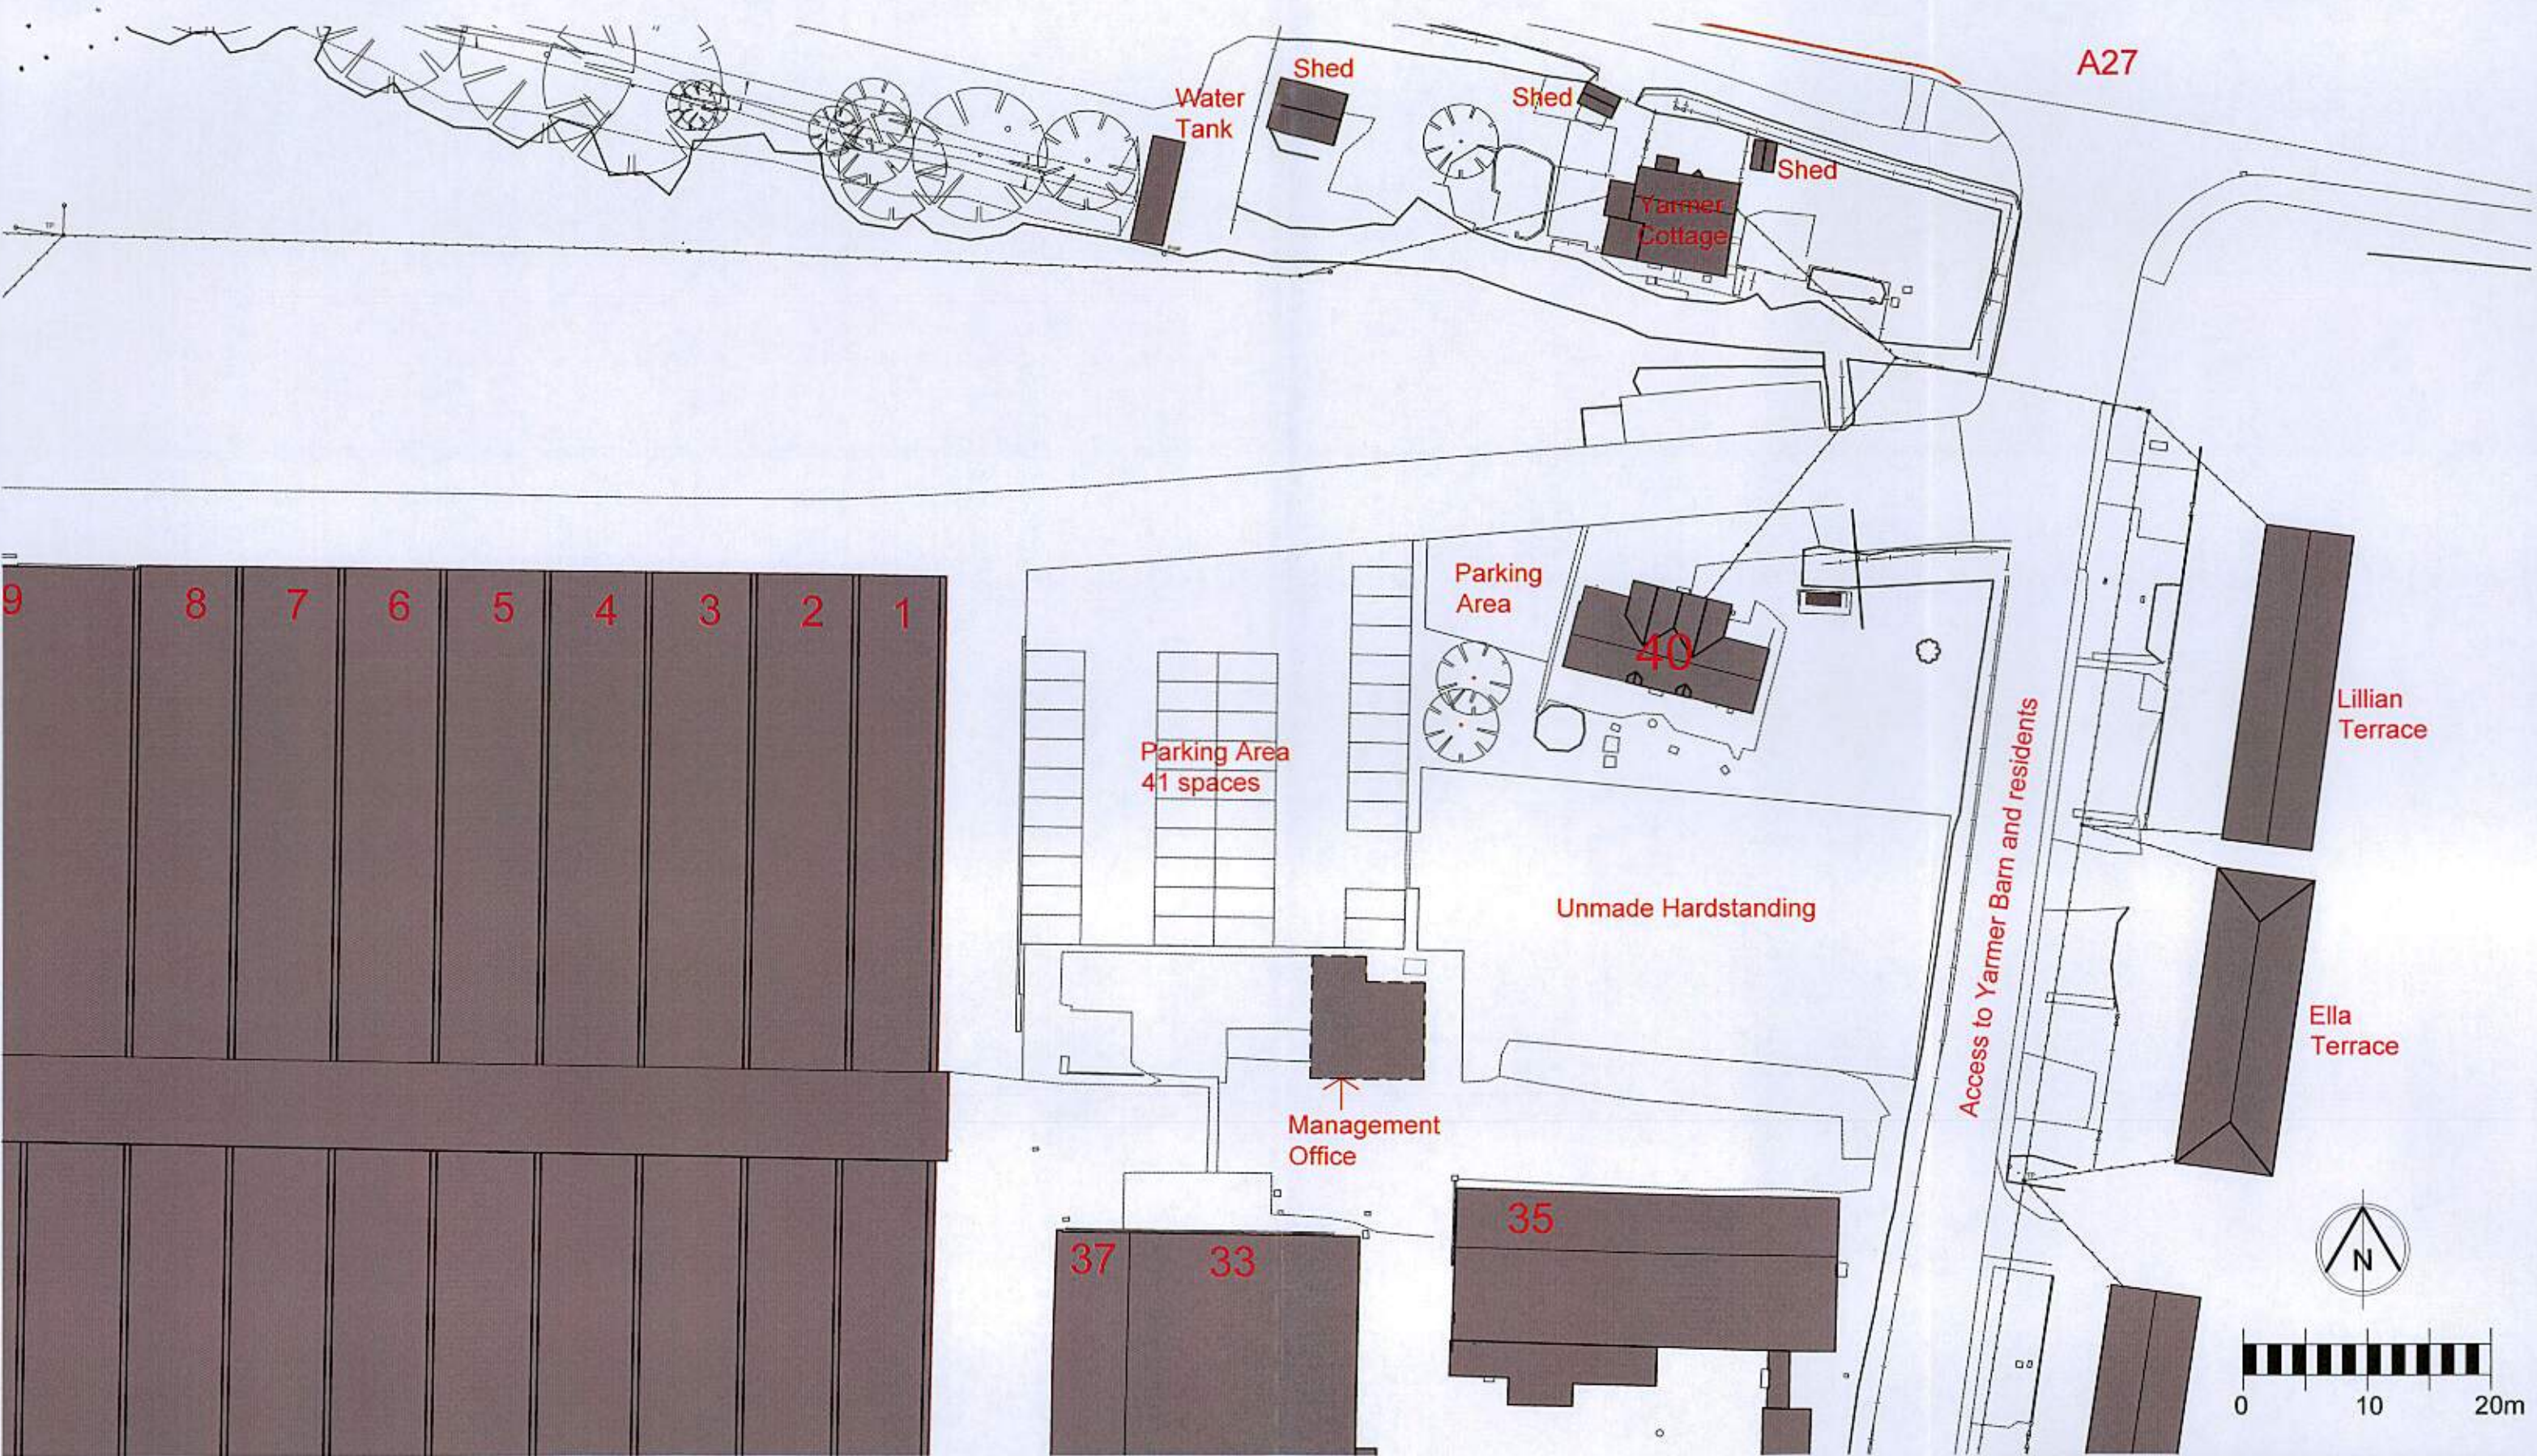

notes

© Copyright Reserved

1. This drawing is the copyright of vision architects limited
2. DO NOT copy, alter or reproduced in any way or pass to a third party without written authority
3. DO NOT scale these drawings - dimensions to be checked on site prior to commencing any work
4. READ in conjunction with other Consultants documentation & drawings regarding this project
5. DISCREPANCIES should be reported in writing to the project architect or engineer immediately

MODEL FILE REFERENCE- 14001-A-P-PL

A	Notes amended- Planning Issue	14.11.14	AJC	AJC
P1	Preliminary Issue.	14.11.14	AJC	AJC
rev.	description	date	by	ch

scale: 1:500 @ A3

client: Vinery Management Limited

date: November 2014

project: The Vinery, Arundel Road, Poling, Arundel, West Sussex. BN18 9PY.

drawn: AJC

drawing: Existing Site Layout

checked: AJC

status: PLANNING

wessex house upper market street eastleigh hampshire SO50 9FD
t: 01794 830660 e: enquiries@vision-architects.org.uk

vision
architects

drawing No: 14001-A-PL01

revision: **A**