

notes

Permission is granted to scale from this drawing for the purpose of Local Authority Planning Approval only. In all other cases DO NOT scale from this drawing. Please contact this office for any additional information required.


Contractors, Sub-Contractors and Suppliers are to check all relevant dimensions, levels and details of the site and any existing buildings before commencing any shop drawings or building work. Any discrepancies should be reported to this office.

This drawing must be read in conjunction with all related drawings and documents relevant to this project, including those prepared by appointed consultants, specialists and sub-contractors etc.


This drawing is the copyright of RDV a Design.

revisions

1.

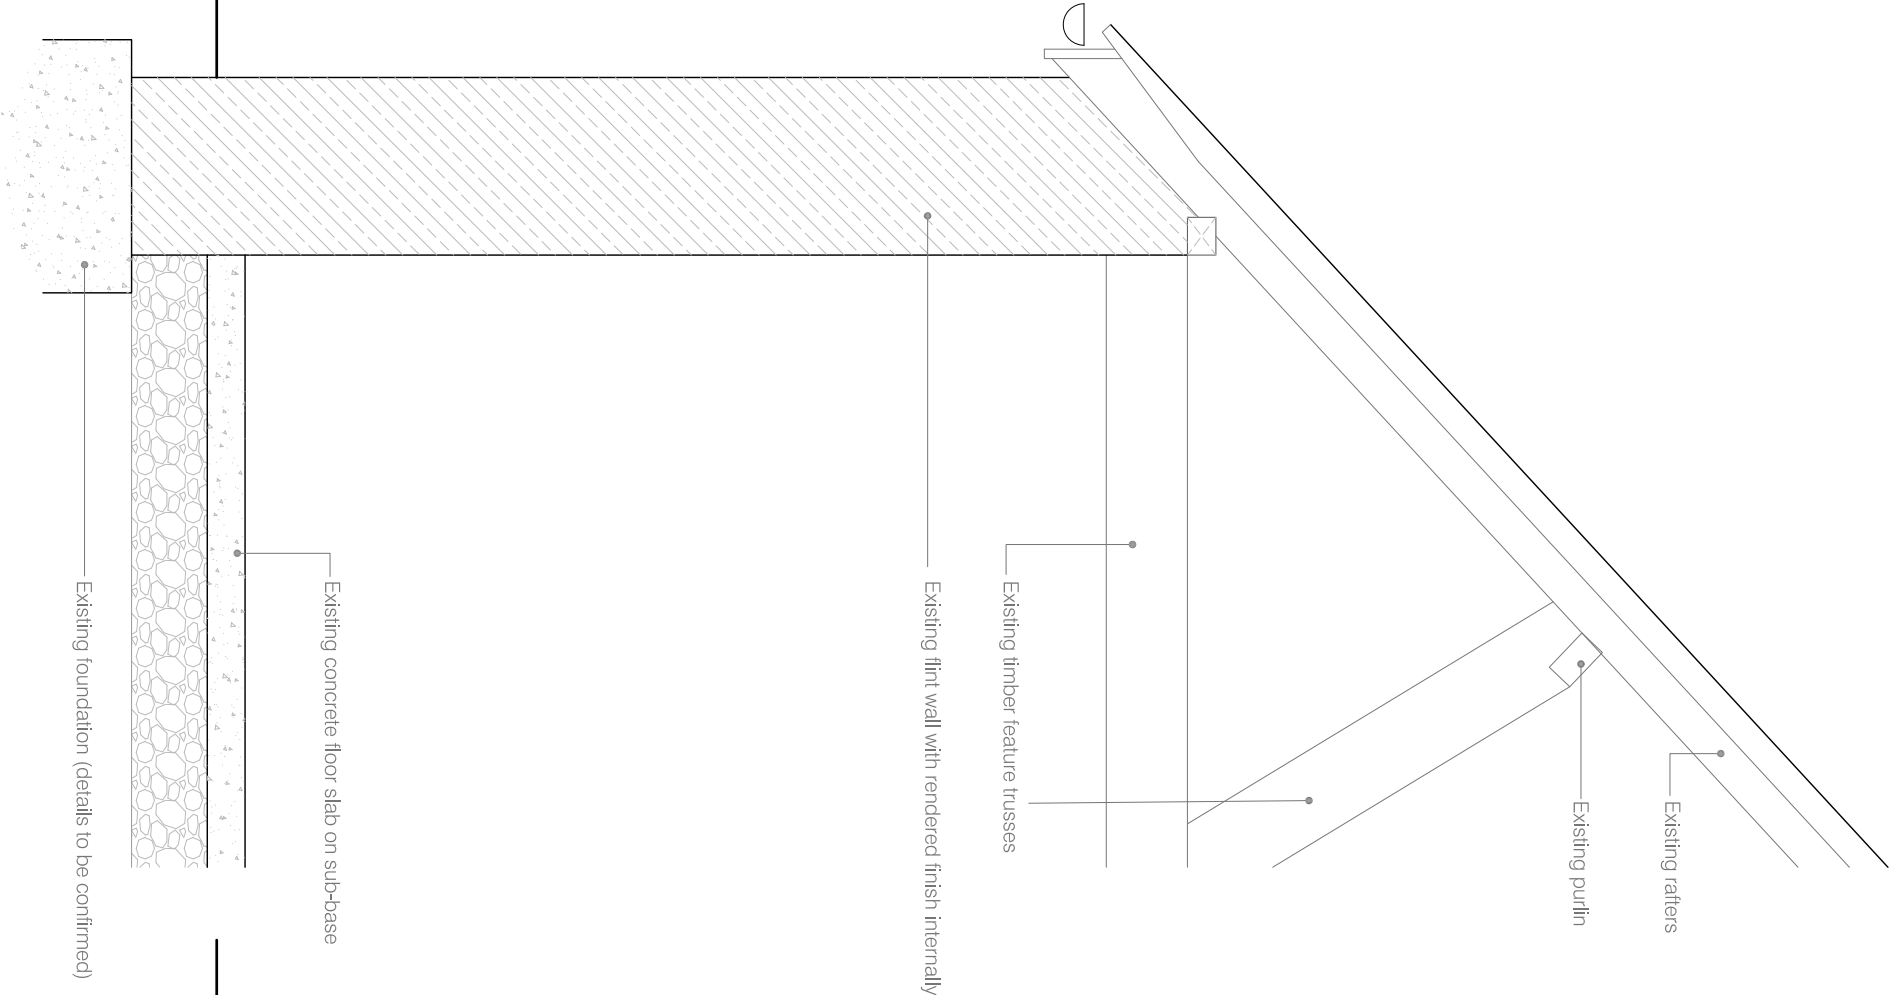

Typical Section Thro' External Wall As Existing: Scale 1:20

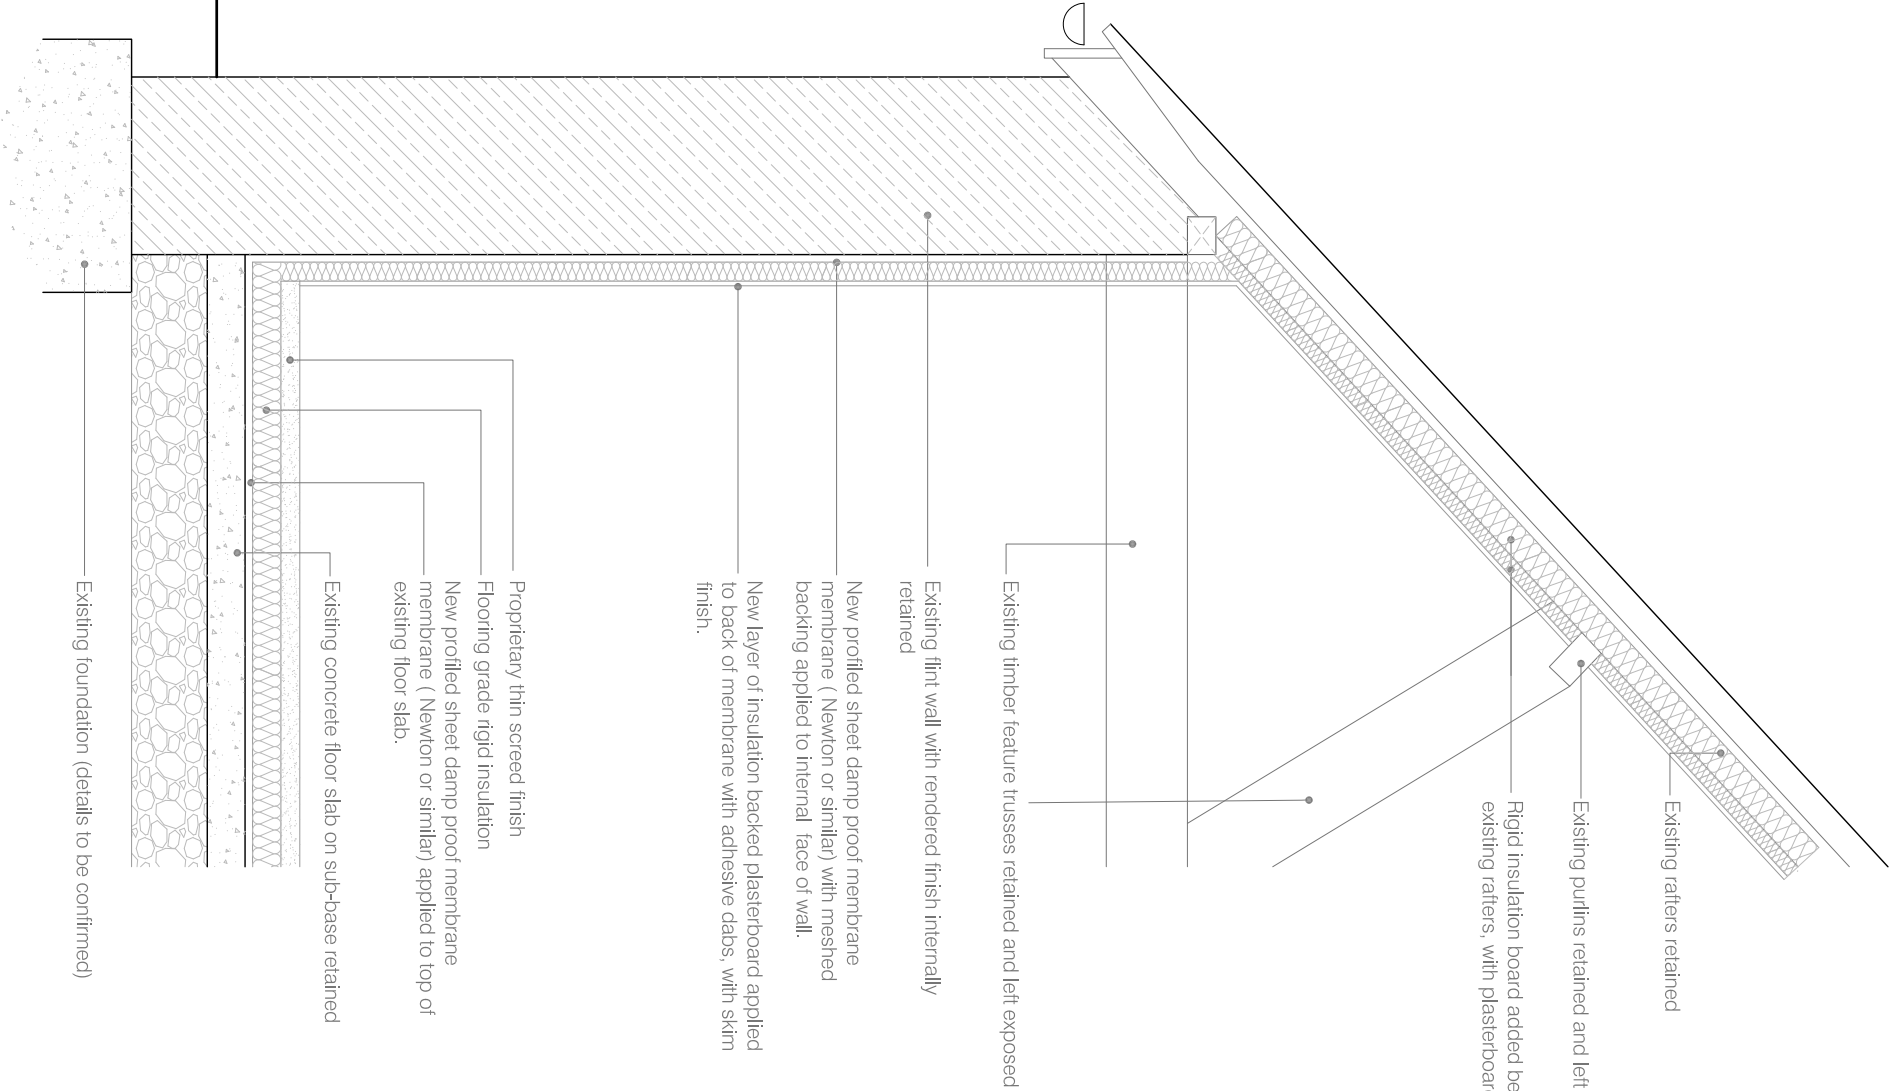

Typical Section Thro' External Wall As Proposed: Scale 1:20



RDV a Design

9 Oak End | Arundel | West Sussex
Tel: 01903 884013

project	Glebe Farm		
	High Street Angmering		
	West Sussex		

drawing

Typical Wall Cross Sections
as Existing and As Proposed

scale		date	
1:20	@ A3	November 2019	
job no	drawing no	rev	
18148	02.05		