
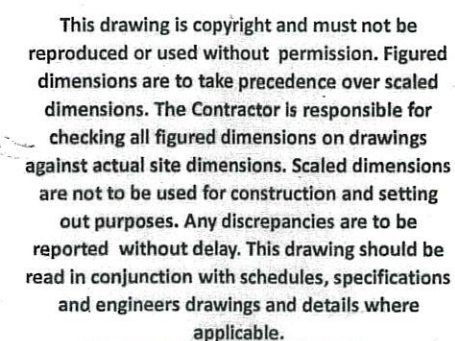


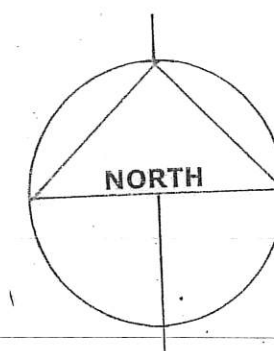

DAVID BENNETT

THE OLD COTTAGE
10 VICARAGE LANE, FELPHAM
WEST SUSSEX PO22 7EA
01243 866279 and 07932 757144
Email: davidkbennett47@gmail.com

CLIENT

MR AND MRS MARSHALL

PROJECT

RUSSETTS, HIGH STREET
ANGMERING BN16 4AE

DRAWING TITLE



LOCATION PLAN AND BLOCK PLAN

SCALE

1/1250 and 1/500 at A3


REFERENCE

12106.01

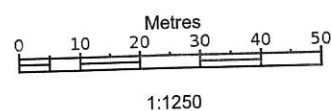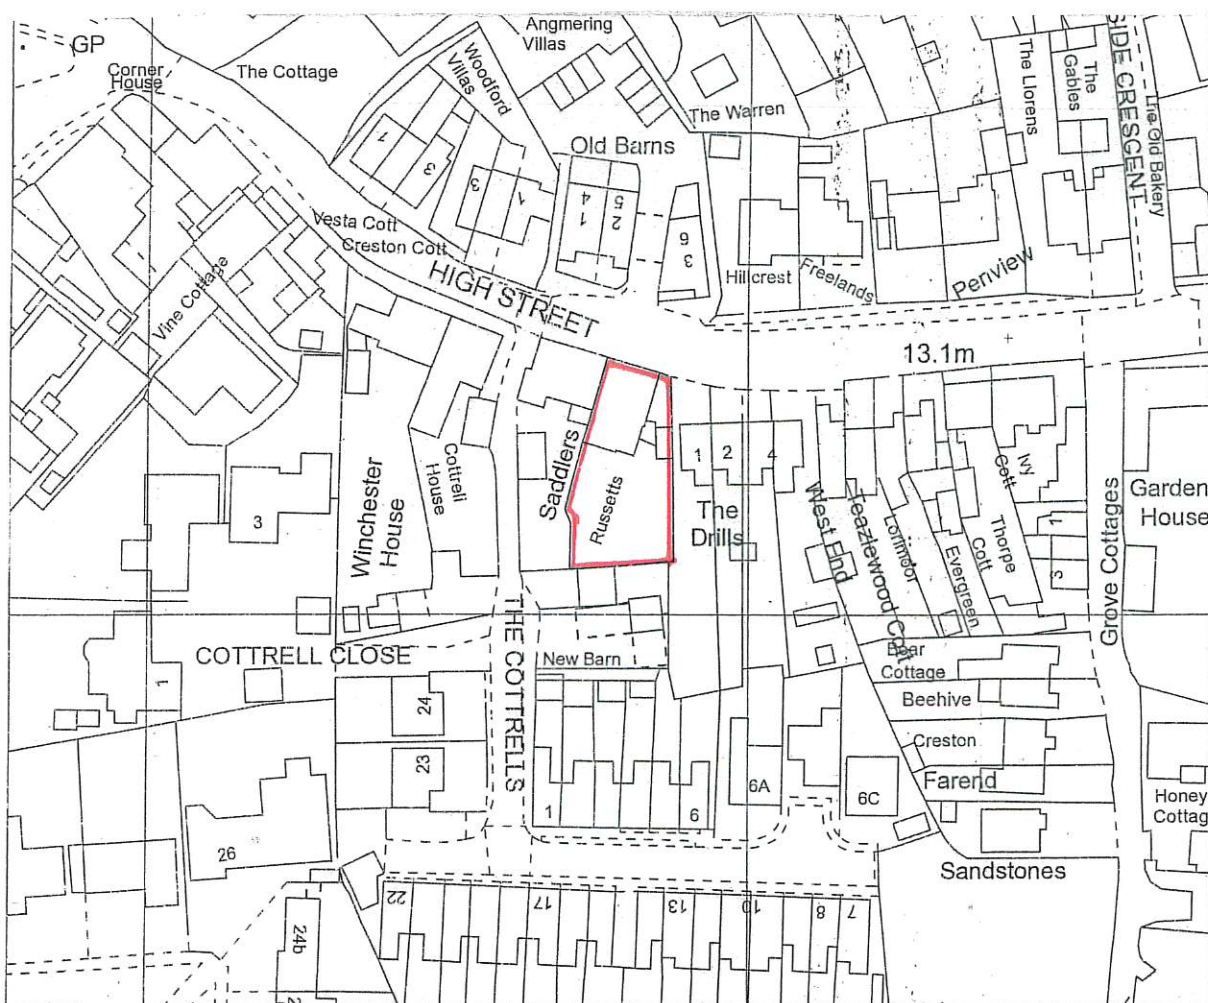


Supplied by: **Stanfords 21 Jan 2022**
 Licence: © Crown Copyright and
 database rights 2022 OS100035409
 Order Licence Reference: OI1519216
 Centre coordinates: 506977 104335

LOCATION PLAN SCALE 1/1250
Application site is shown in red outline

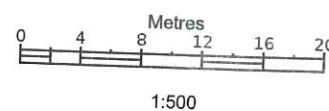

Supplied by: **Stanfords 21 Jan 2022**
 Licence: © Crown Copyright and
 database rights 2022 OS100035409
 Order Licence Reference: OI1519215
 Centre coordinates: 506977 104335

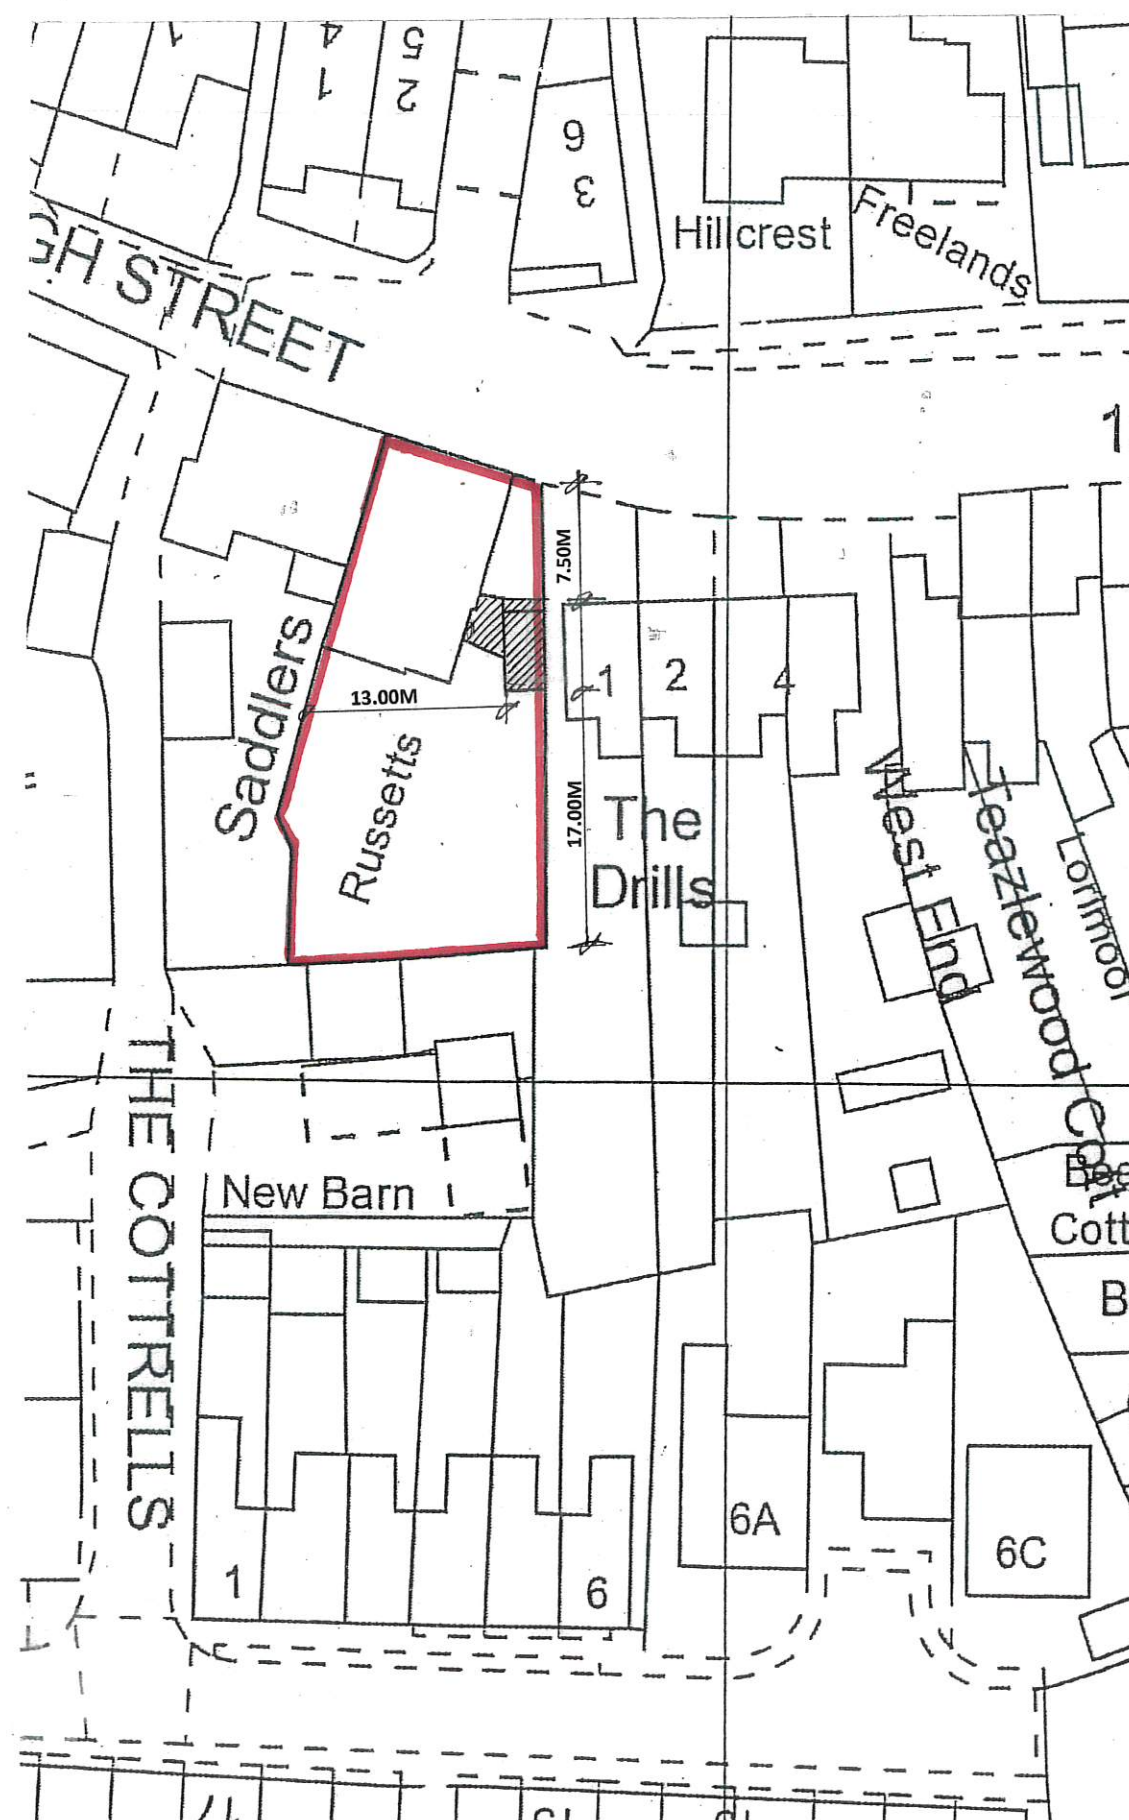

BLOCK PLAN SCALE 1/500
Proposed extension is shown shaded