




THIS DRAWING SHOULD BE READ IN CONJUNCTION WITH ANY OTHER RELEVANT DRAWINGS AND THE CONSTRUCTION MANUAL. THE BUILDER SHOULD CHECK ALL LEVELS AND SITE DIMENSIONS BEFORE WORK STARTS AND NOTIFY SCANDIA OF ANY DISCREPANCY IF IN DOUBT PLEASE ASK

REV	DESCRIPTION	DATE	DRN	CHK
A	MODS	24.04.12	SW	
B	MINOR MODS TO NOTES, ETC	16.05.12	DS	
C	MAPLE REMOVED, NEW ADDED	03.04.13	DS	

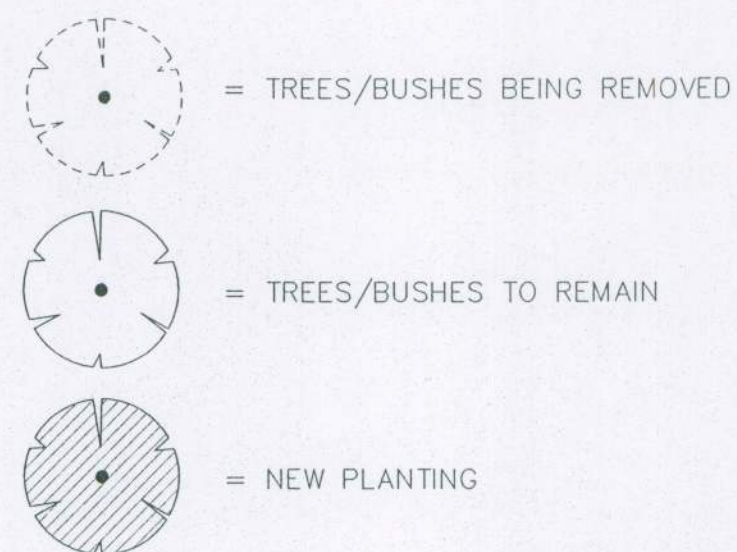

BLOCK PLAN - 1:500

INFORMATION SUPPLIED BASED ON PROMAP
ALL DIMENSIONS AND DISTANCES SUBJECT TO
AN ACCURATE SITE SURVEY BEING UNDERTAKEN

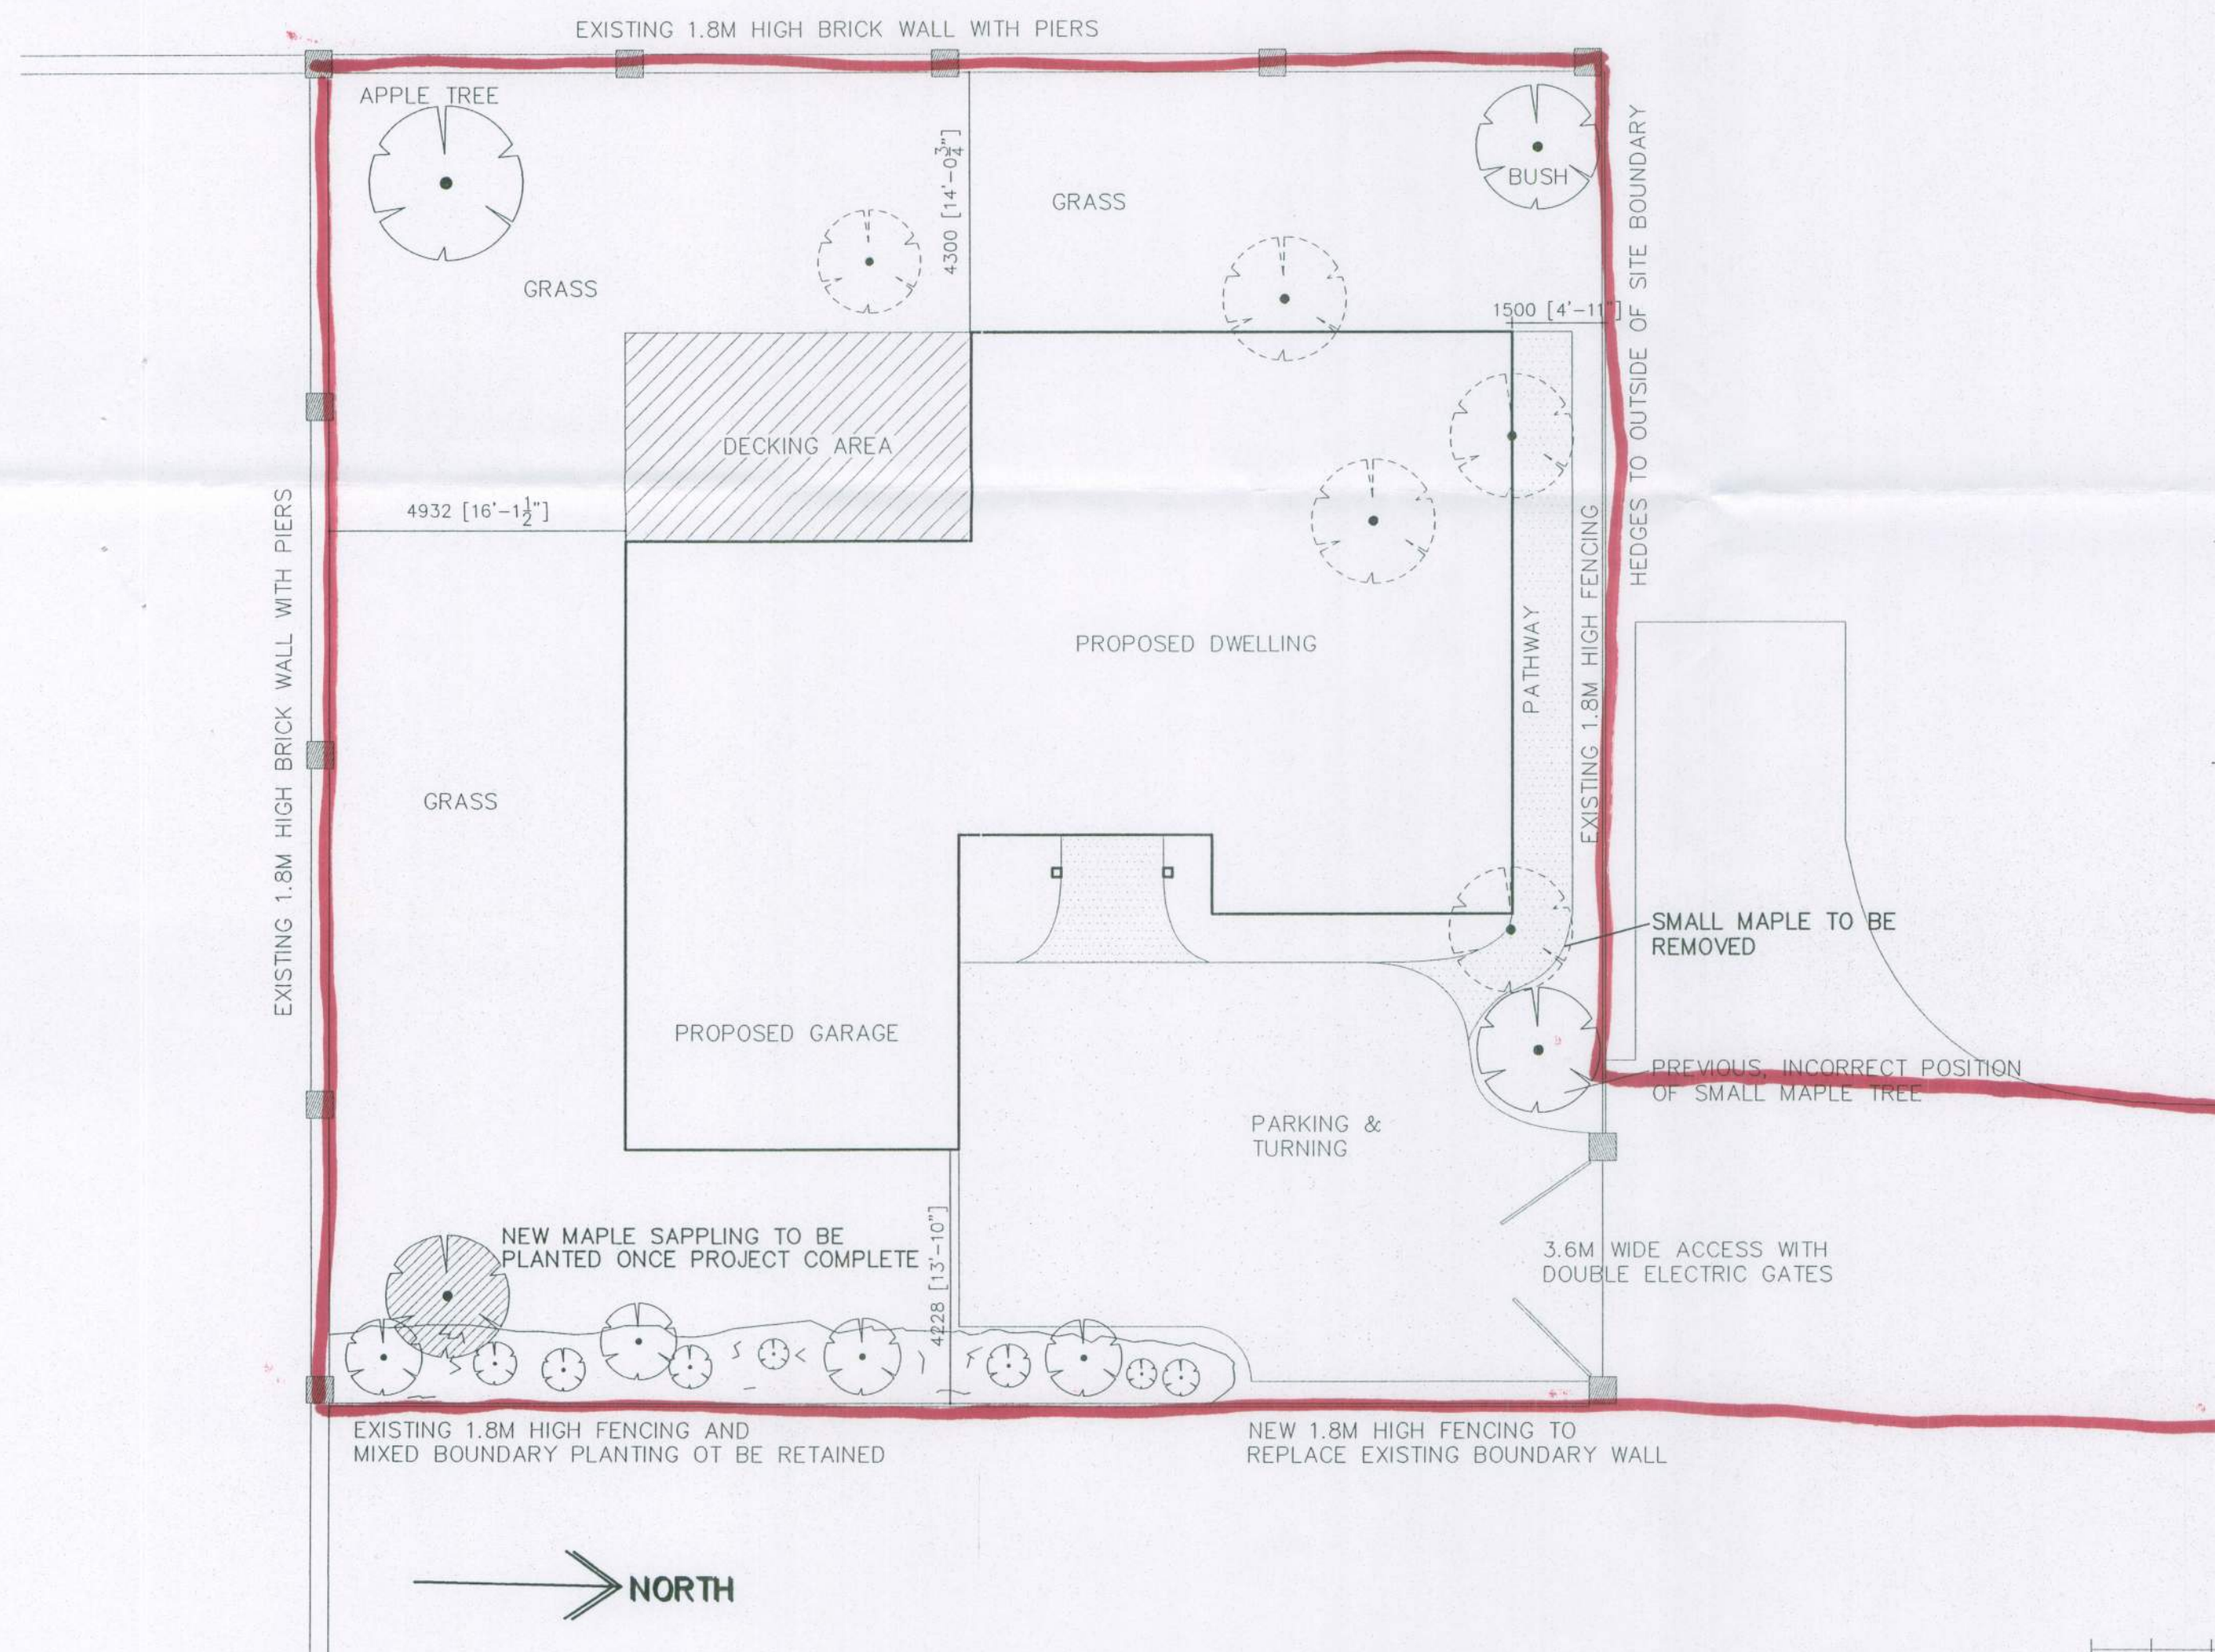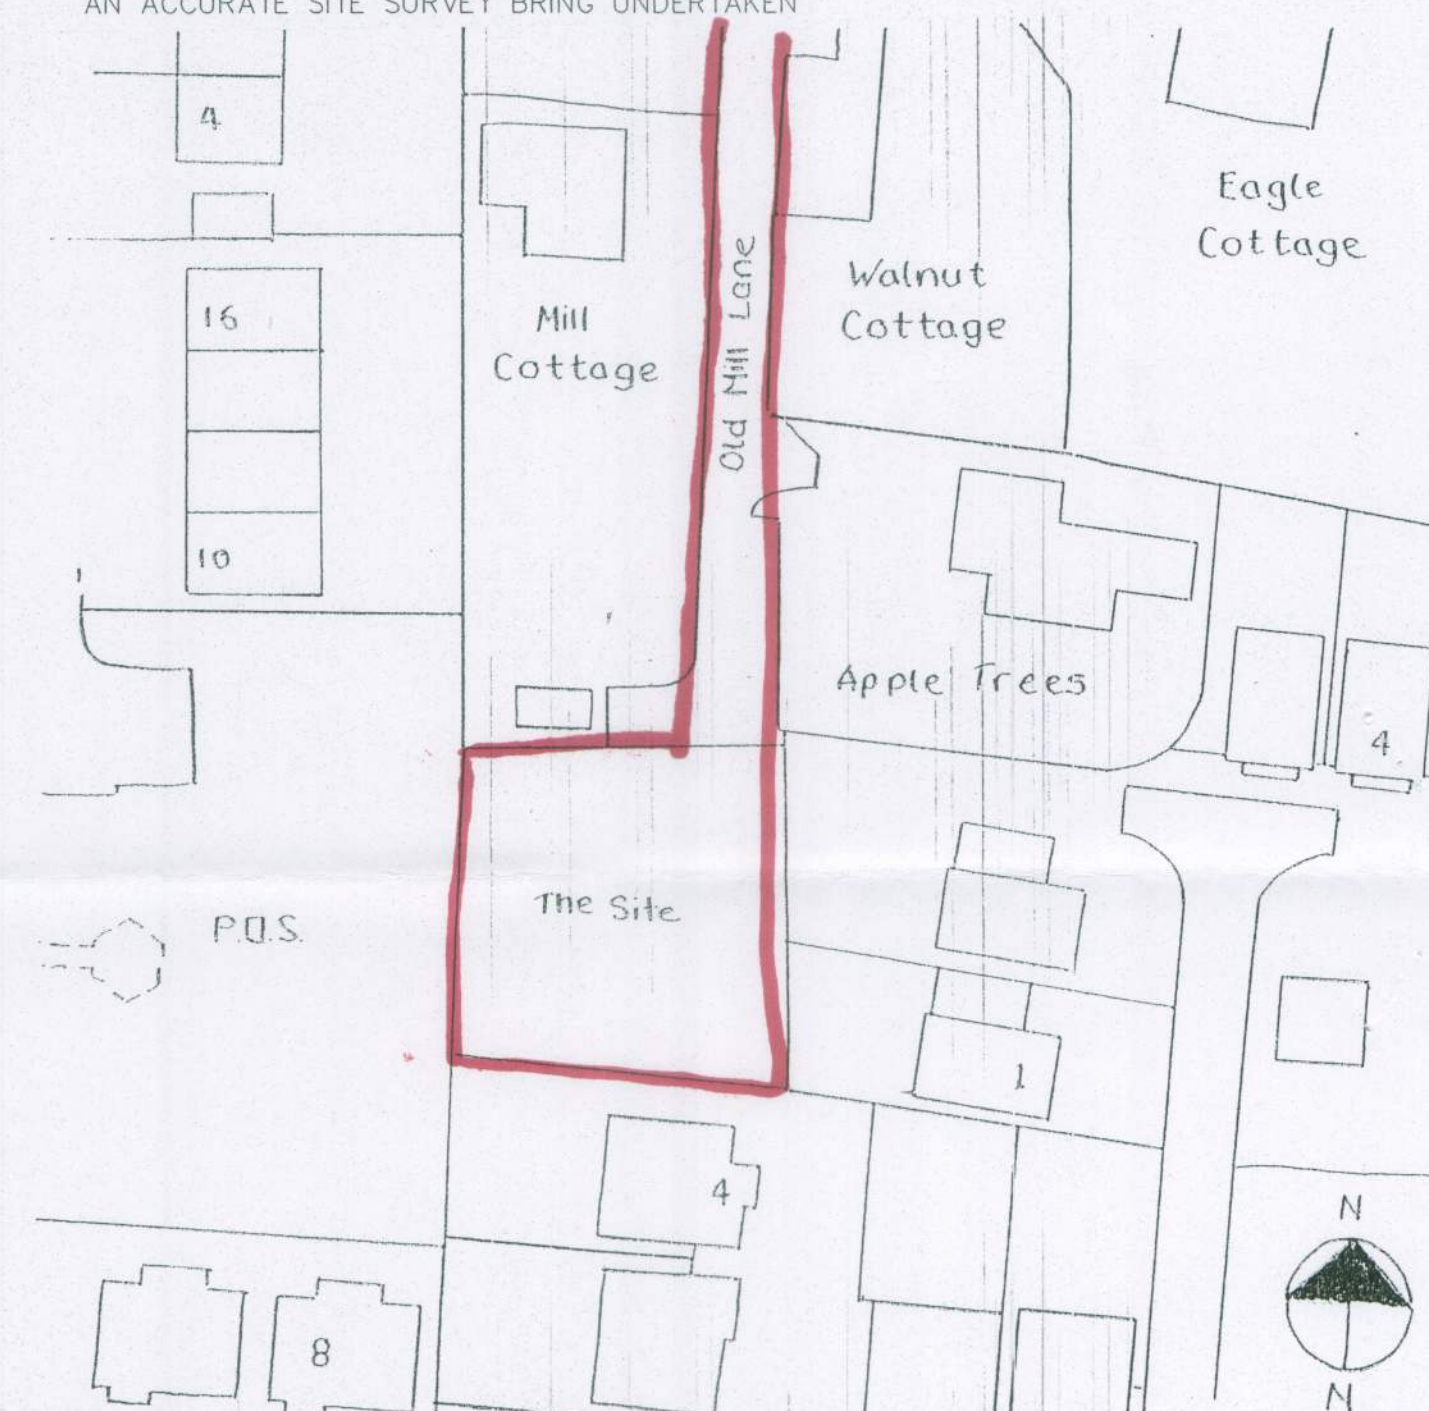

scandiahus

SCANDIA-HUS BUSINESS PARK,
FELCOURT ROAD, FELCOURT, EAST GRINSTEAD,
WEST SUSSEX, RH19 2LP : TEL 01342 838060

FOR
MR & MRS. DAYMOND

SITE
ADJ. TO MILL COTTAGE
OLD MILL LANE
ANGMERING W/S

TITLE

PROPOSED SITE
DETAILS

C/No. 134485	O/No.	SCALE 1:100/1:500
DATE 4/12	DRAWN SW	DRAWING NUMBER 01L
		REV C

