

Project
PROPOSED EXTENSION & ALTERATIONS
WILLIAM OLDER SCHOOL BUILDING
ARUNDEL ROAD, ANGMERING
WEST SUSSEX
BN16 4LP



Architects & Planning Consultants

Clock Tower House, Lewes Road
Lindfield, West Sussex. RH16 2LH
Telephone 01444 - 484711

Drawing

SITE LAYOUT PLAN



Client

WILLIAM OLDER SCHOOL CHARITY TRUSTEES

Drawing no.

1114.SPO2

date

Apr 2014

scale

1:500

drawn


GRM

revisions

A

© Crown Copyright 2007. All rights reserved. Licence number 100020449

ARUNDEL ROAD

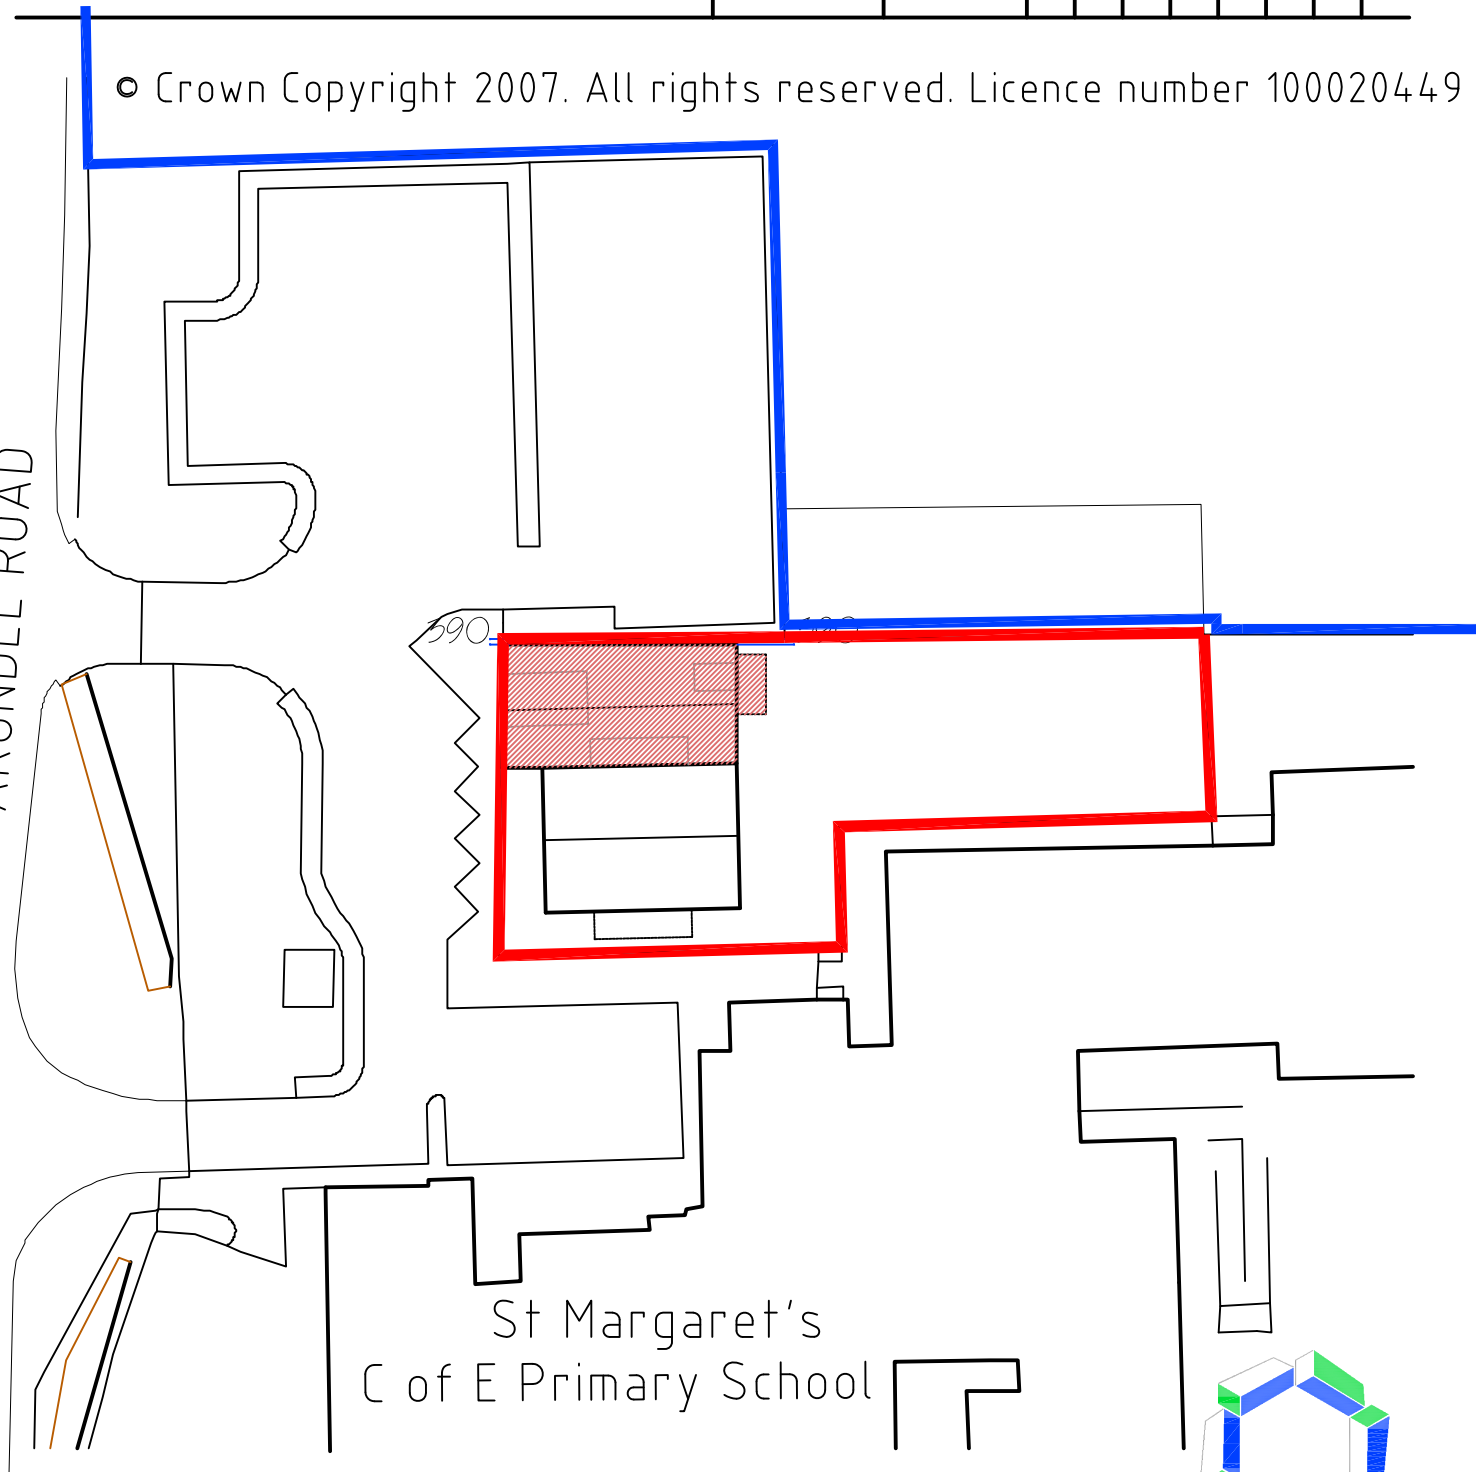

St Margaret's
C of E Primary School

© THE CONTRACTOR SHOULD CHECK ALL DIMENSIONS ON SITE.
NO DIMENSIONS TO BE SCALED FROM DRAWINGS.
IT IS THE CONTRACTORS RESPONSIBILITY TO ENSURE COMPLIANCE WITH BUILDING REGULATIONS.

