
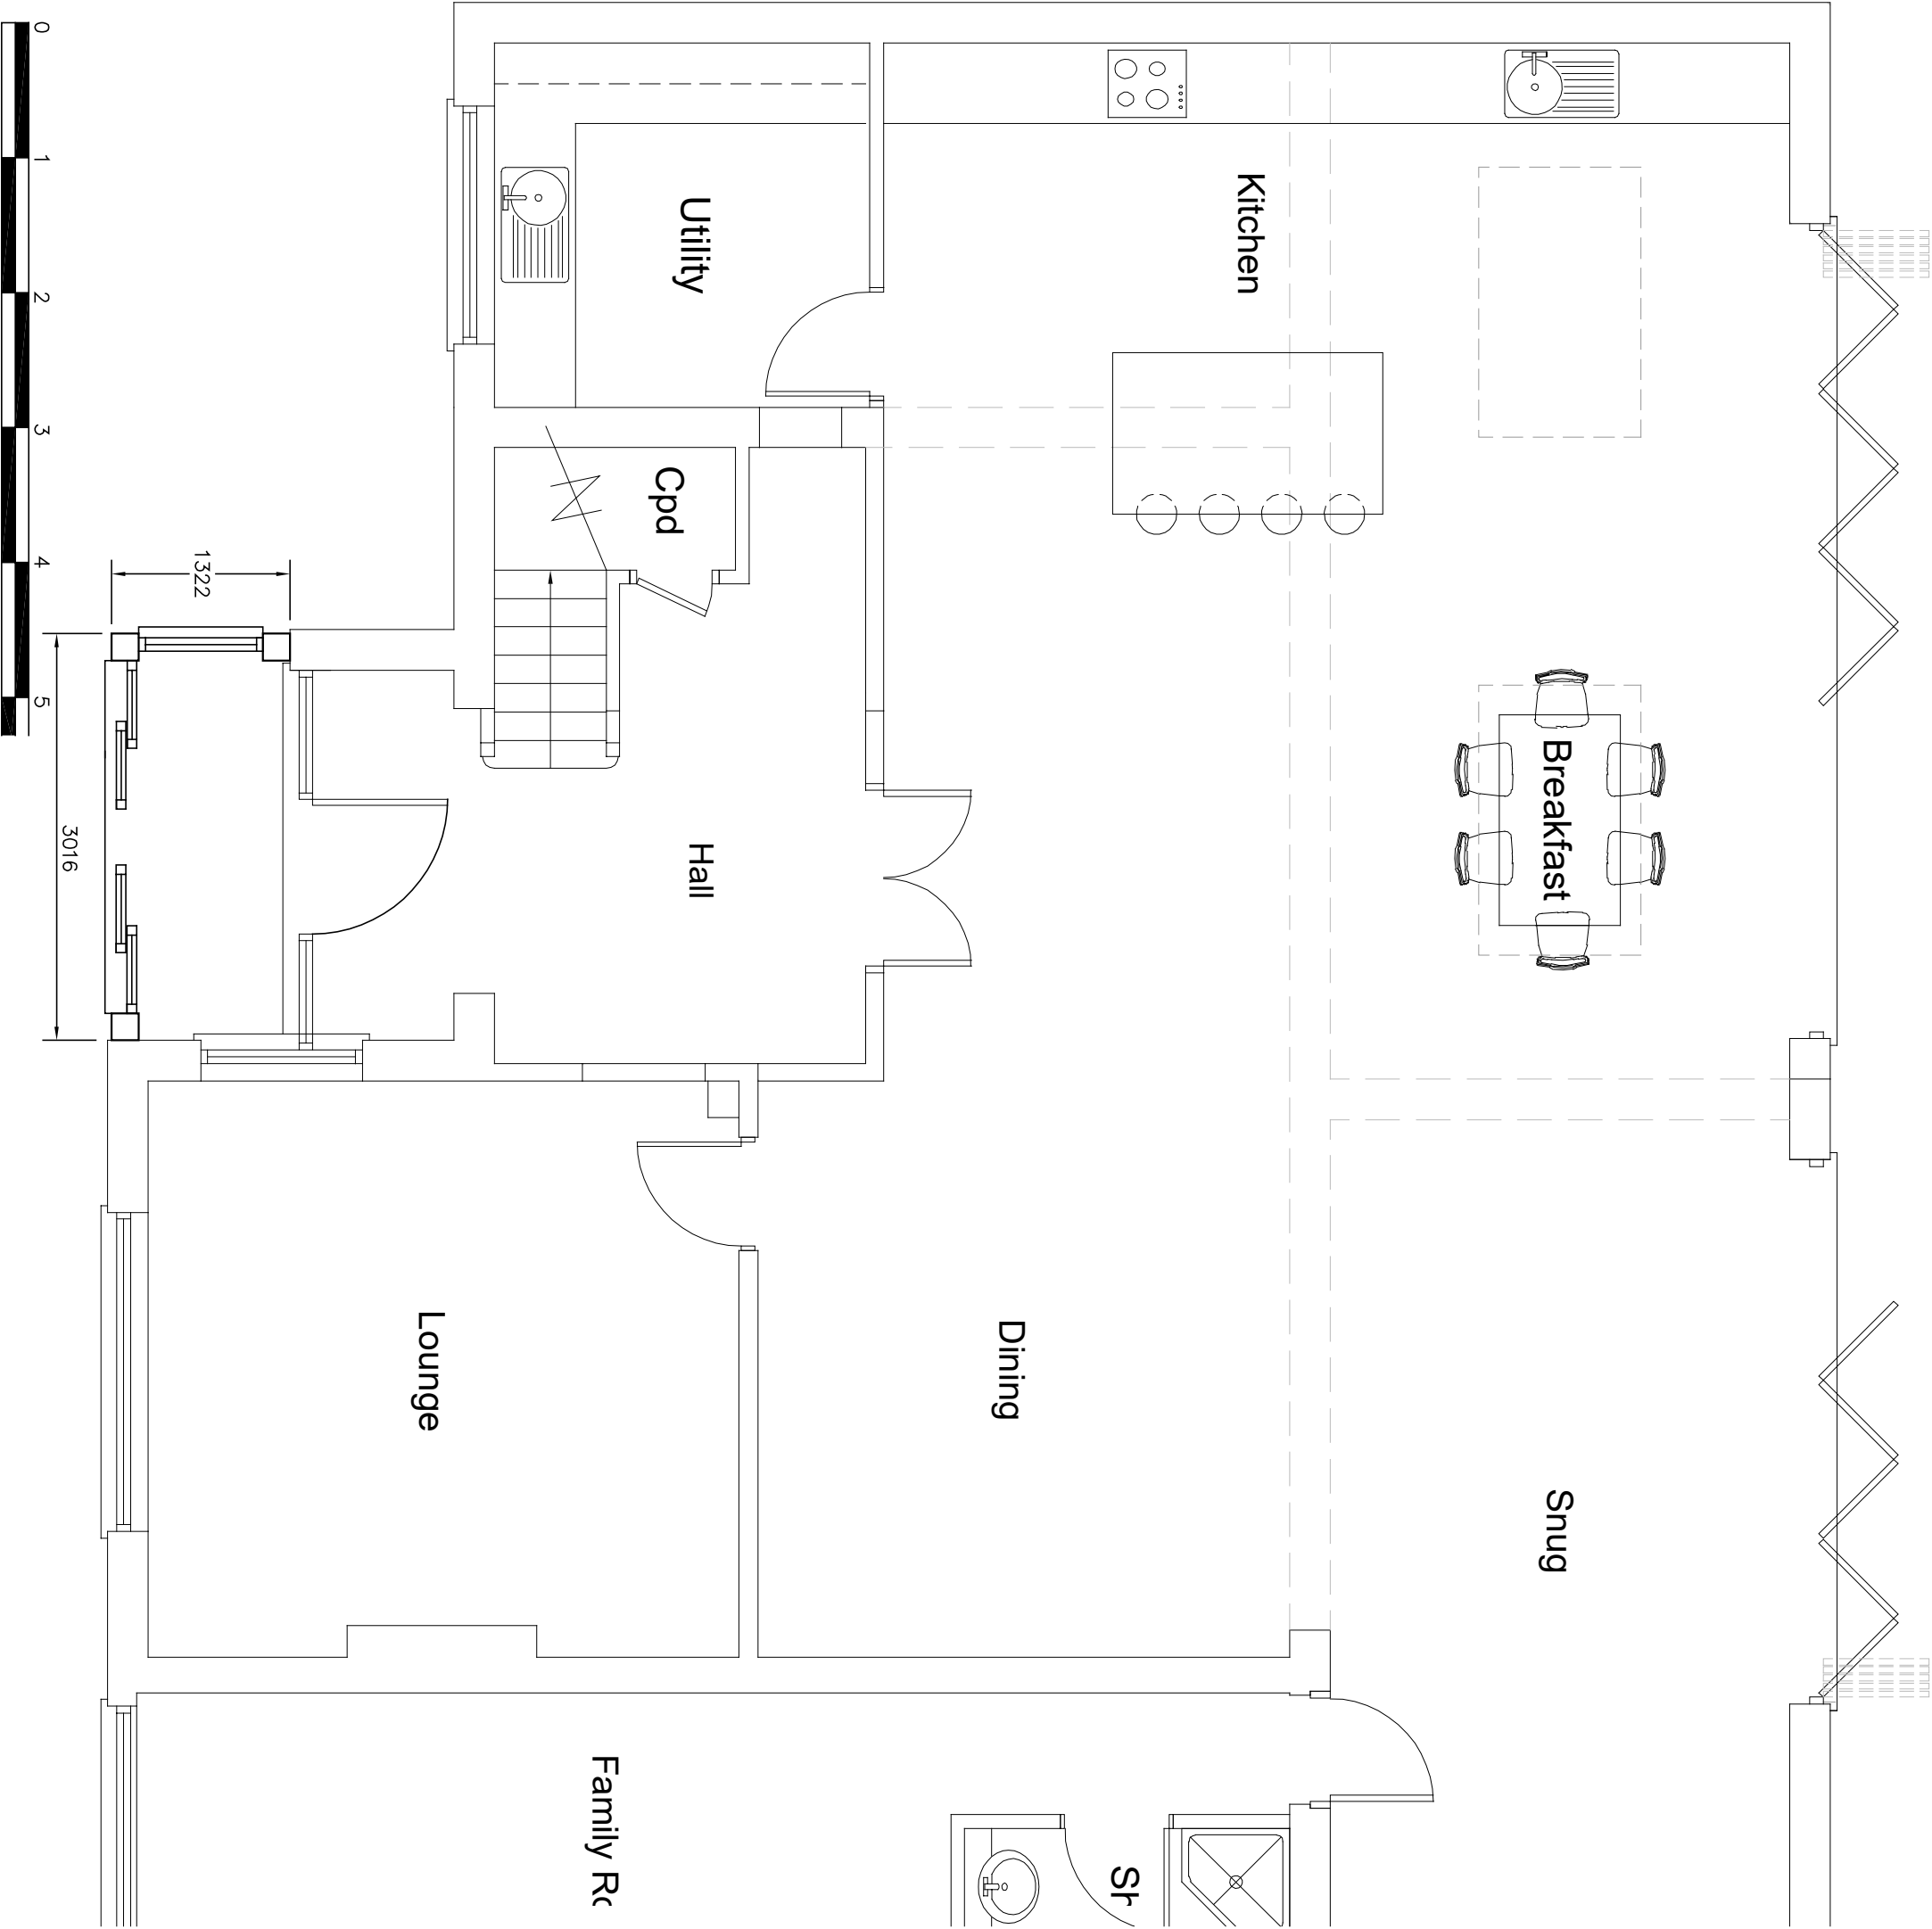


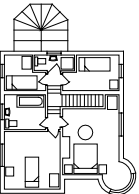

Amendments: –	
BRYCESON SHAW ASSOCIATES	
Surveyors and Designers	
Flat 3 10A Norfolk Road, Littlehampton, West Sussex BN17 5PL	
Mobile: 07889 651301	
E-mail: brycesonshaw@btinternet.com	
	
Project:	
Proposed extended porch; Madingley, The Thatchway	
Angmering BN16 4HJ	
Drawing:	
Part ground floor	
For:	
Mr. & Mrs. M. Manning-Smith	
Drawn:	Date:
PKS	May 2026
Scales:	No:
1:50	3470/01/03
To scale when printed on A3	