

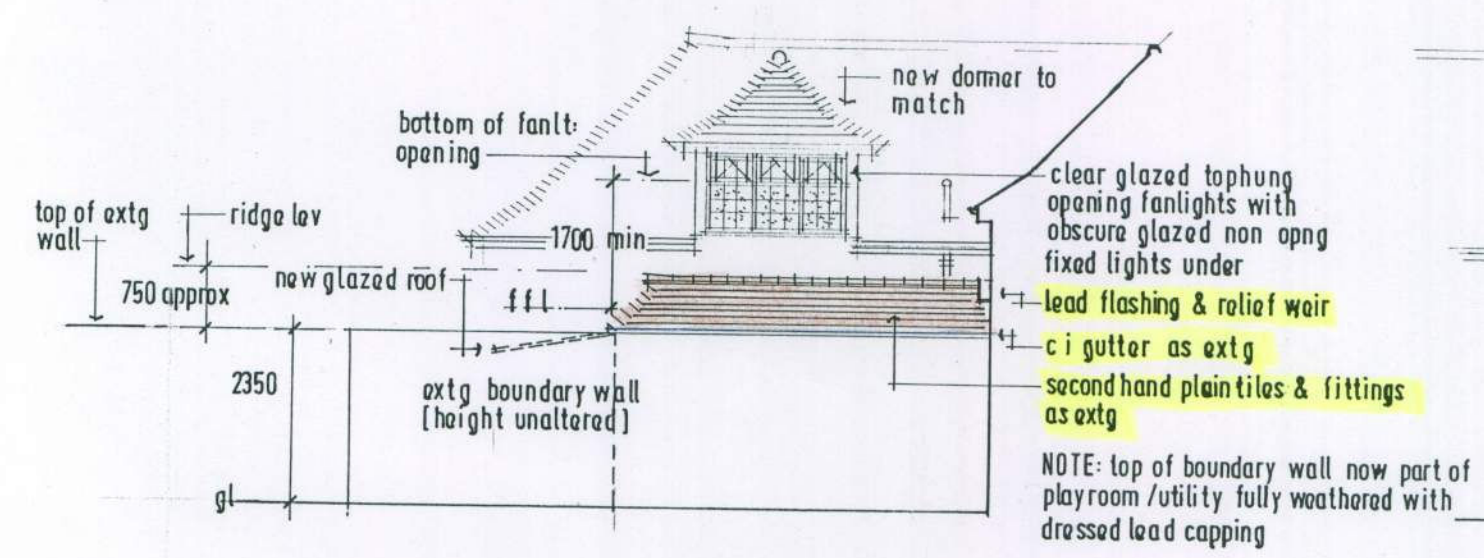
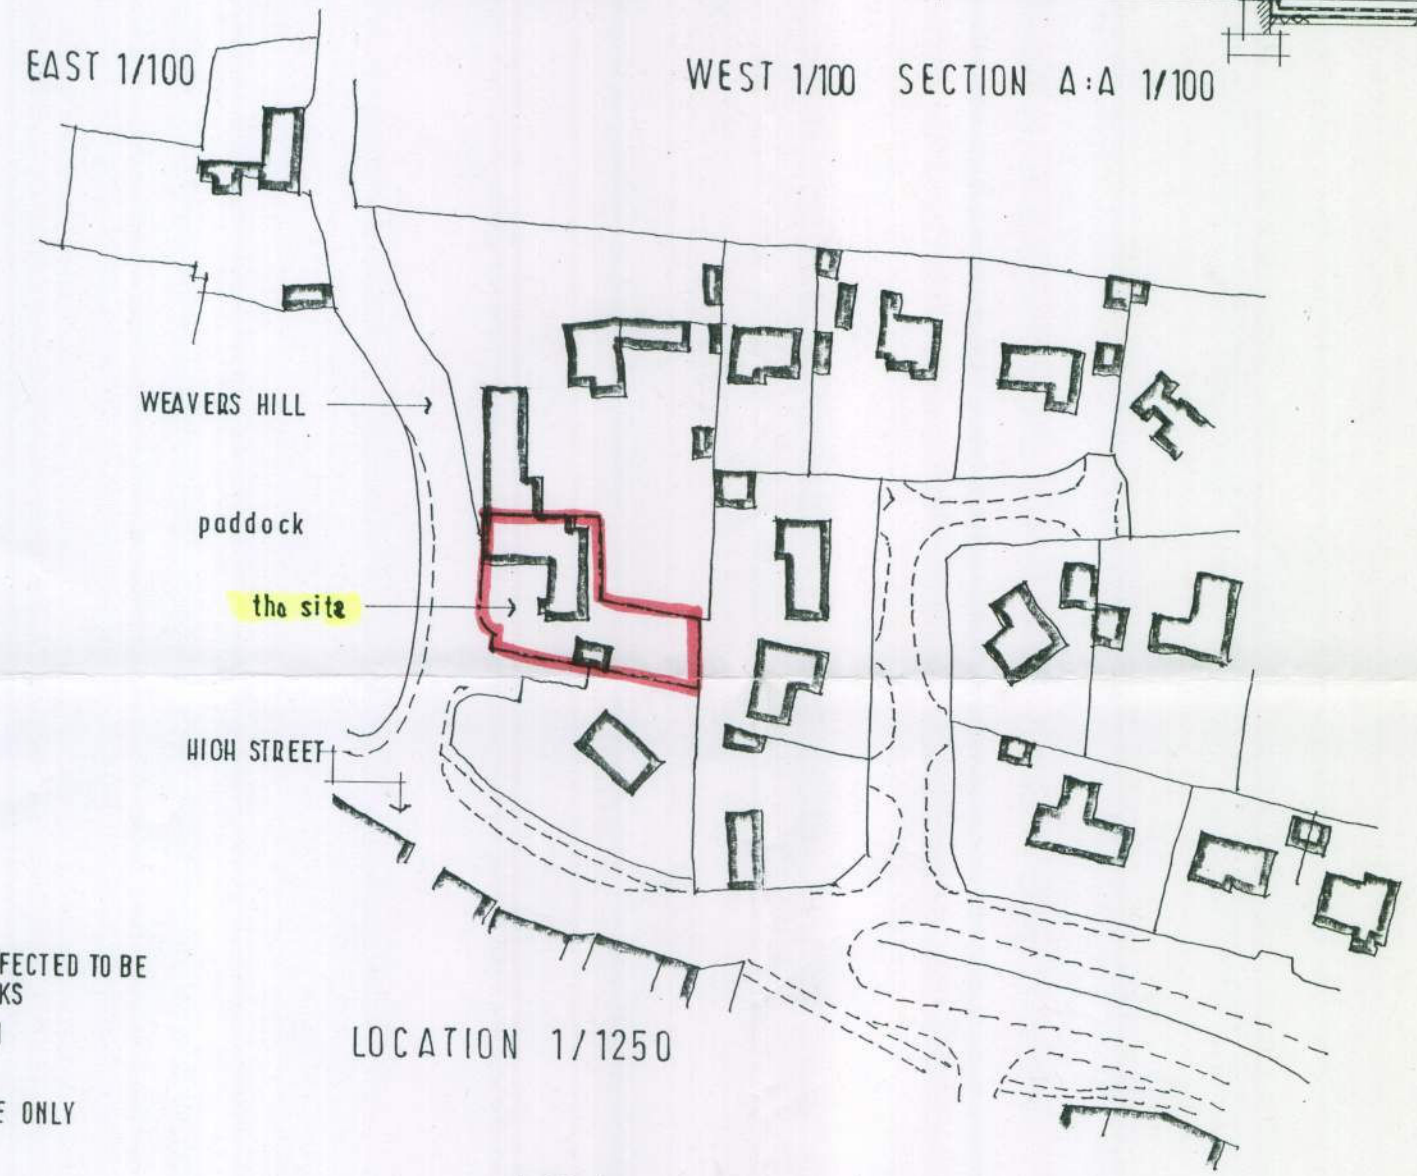


ARUN DISTRICT COUNCIL			
No.	A	62	10 L
RECEIVED			




NOTE
ALL FINISHES
TO MATCH EXISTING

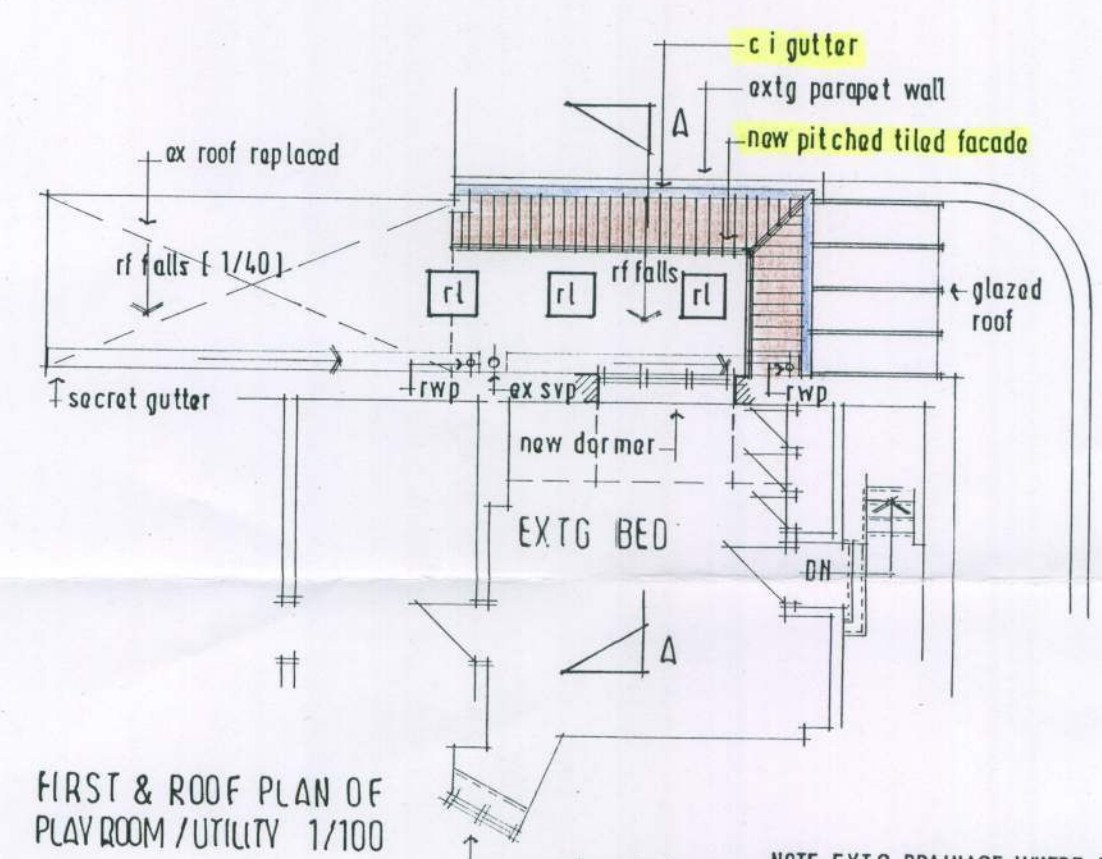

NORTH 1/100

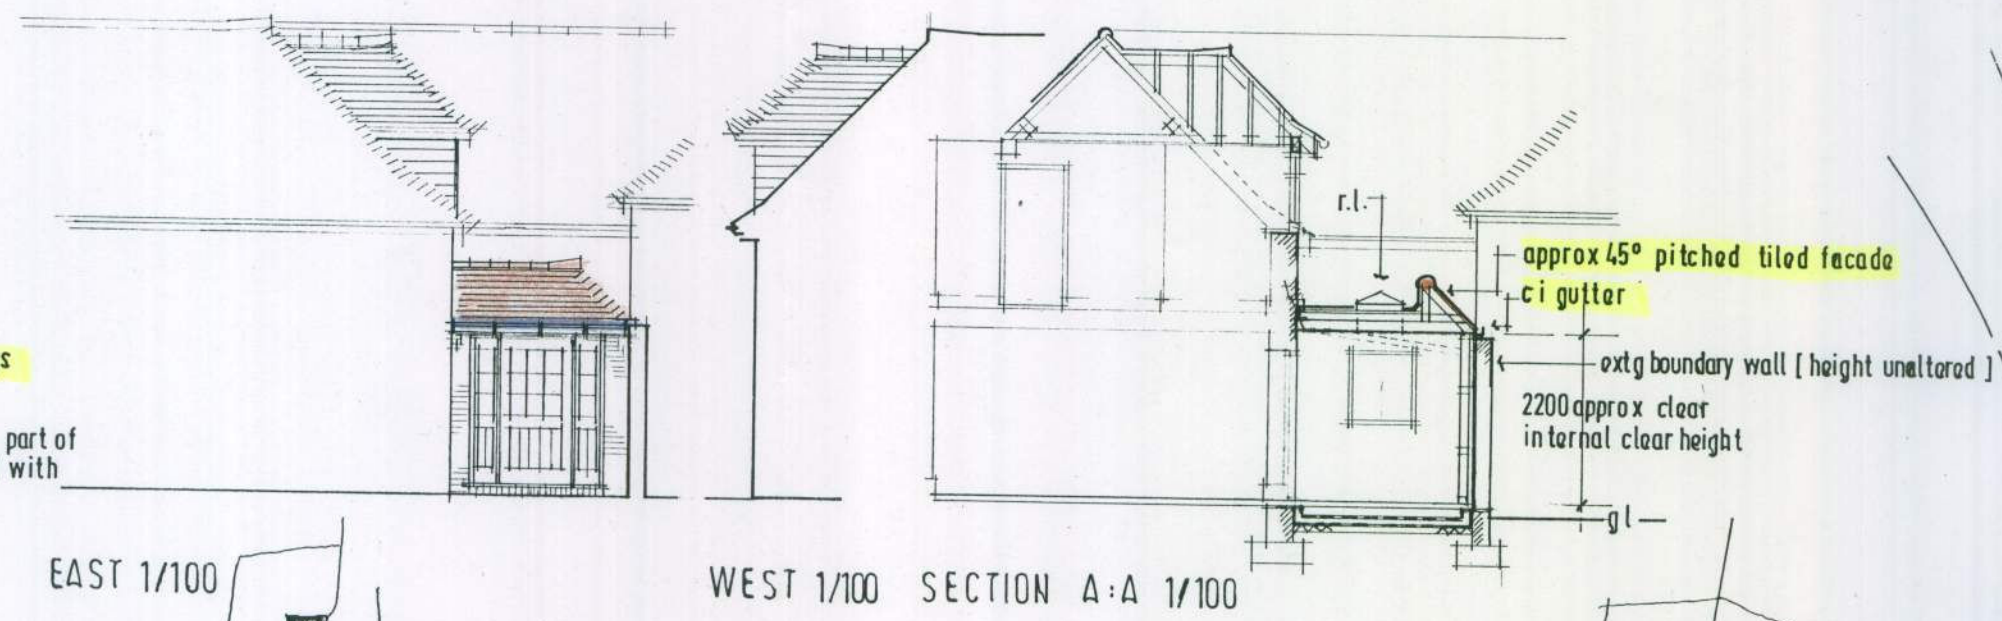

This drawing is only to show the proposed situation with respect to the alteration to the playroom/utility roof currently being applied for. See also Drawing No 06/3175/2 existing.

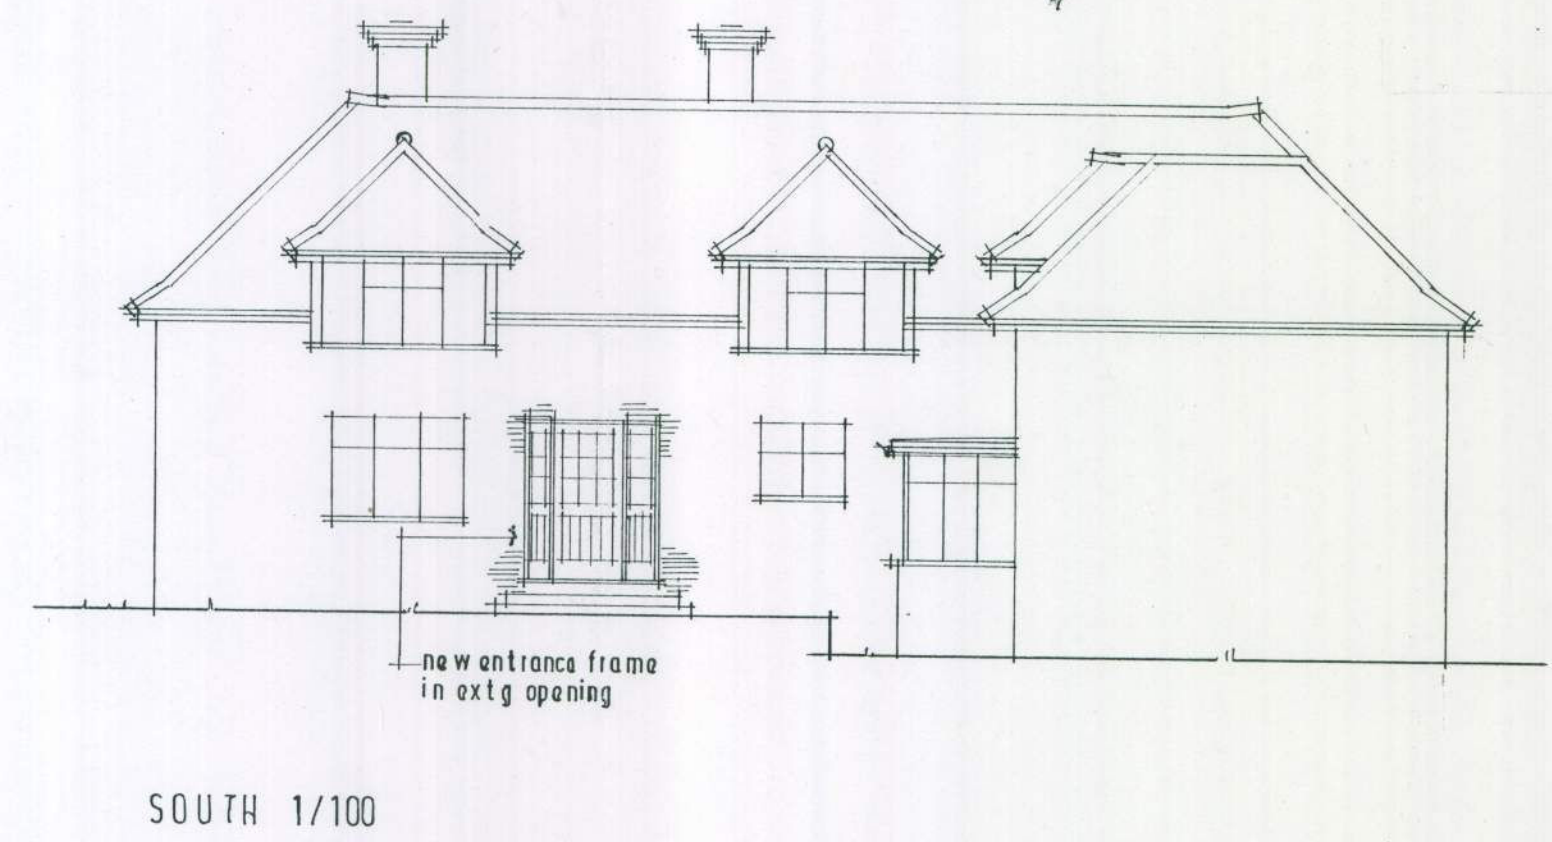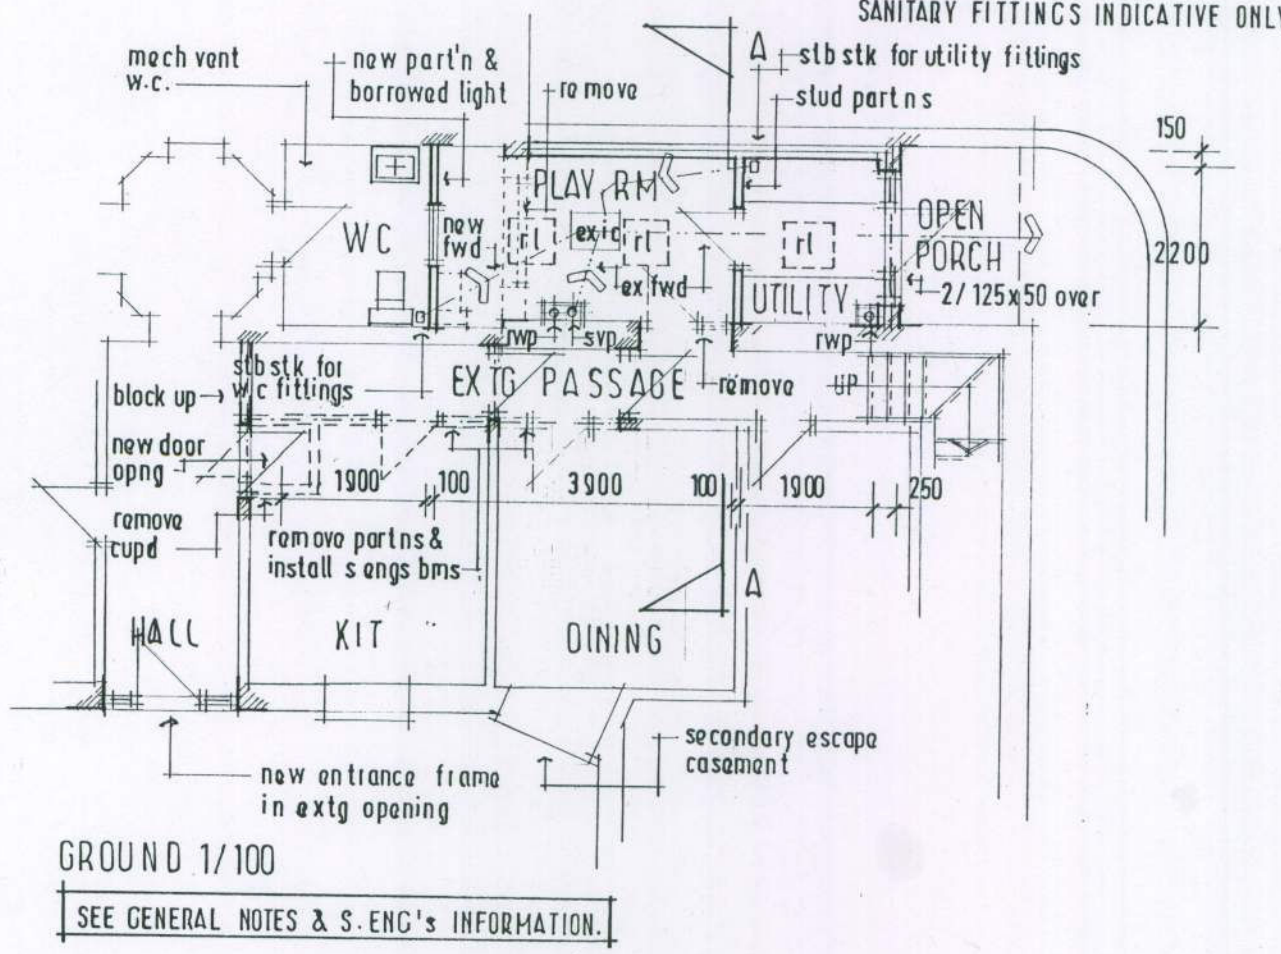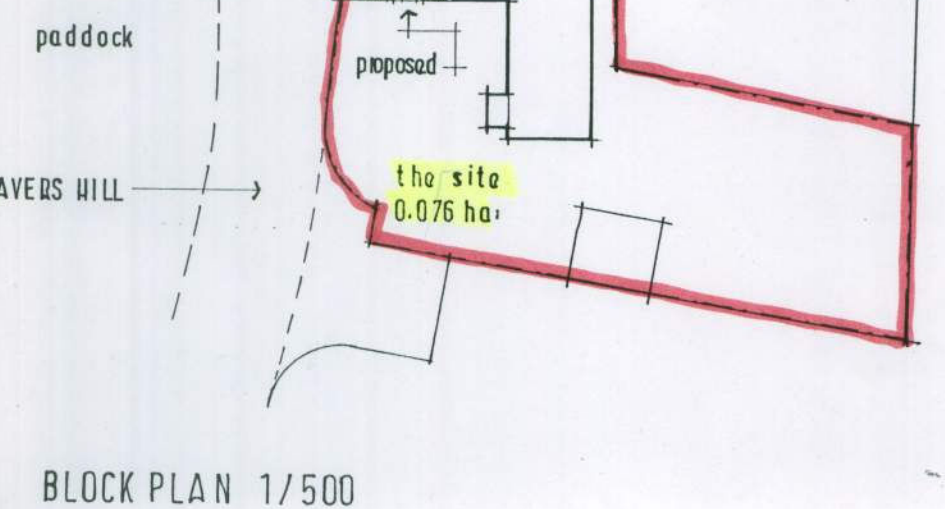

- REVISIONS
- A. 21.6.07 dormer window defined as agreed with l.p.a.
 - B. 11.7.07 west elev'n added as req'd by l.p.a.
 - C. 21.4.10 altered to become proposed element of revised listed building consent application

TREVOR E. UNSTED LTD
R.B.S. HOUSE • 61 SEA LANE • RUSTINGTON • WEST SUSSEX • BN16 2RQ Tel: 01903 859090

Client: MR: C. FOGG & MS: M. LEECH.
Project: EXTENSION/ALTERATION AT;
MALT BARN COTTAGE; WEAVERS HILL;
ANGMERING; W/ SUSSEX; BN16 4BE.

Drawing: PROPOSED	Drawing No.: 06/3175/1
Scale: AS SHOWN	Revisions:
Date: AUGUST 2006	A B C
Drawn: tu	
Copyright:	

The contractor must check all dimensions and levels on site and no dimensions are to be scaled from drawings.

It is the contractor's responsibility to ensure compliance with all statutory authority requirements, carry out works with total regard to existing and retained structure. Works and materials to latest CP/BS.

Drawing to be read in strict accordance with engineer's information where applicable.

All structural timber C16 unless otherwise noted. All structural and external timber pressure impregnated with preservative, cut ends site swabbed with Cuprinol or similar treatment.

Local authority to witness satisfactory test on all new and affected foul/storm drainage.