Wayne Gander MCIAT
Architectural Technologist
98 Durrington Lane
Worthing
West Sussex BN13 2RQ
Tel/Fax 01903 694817

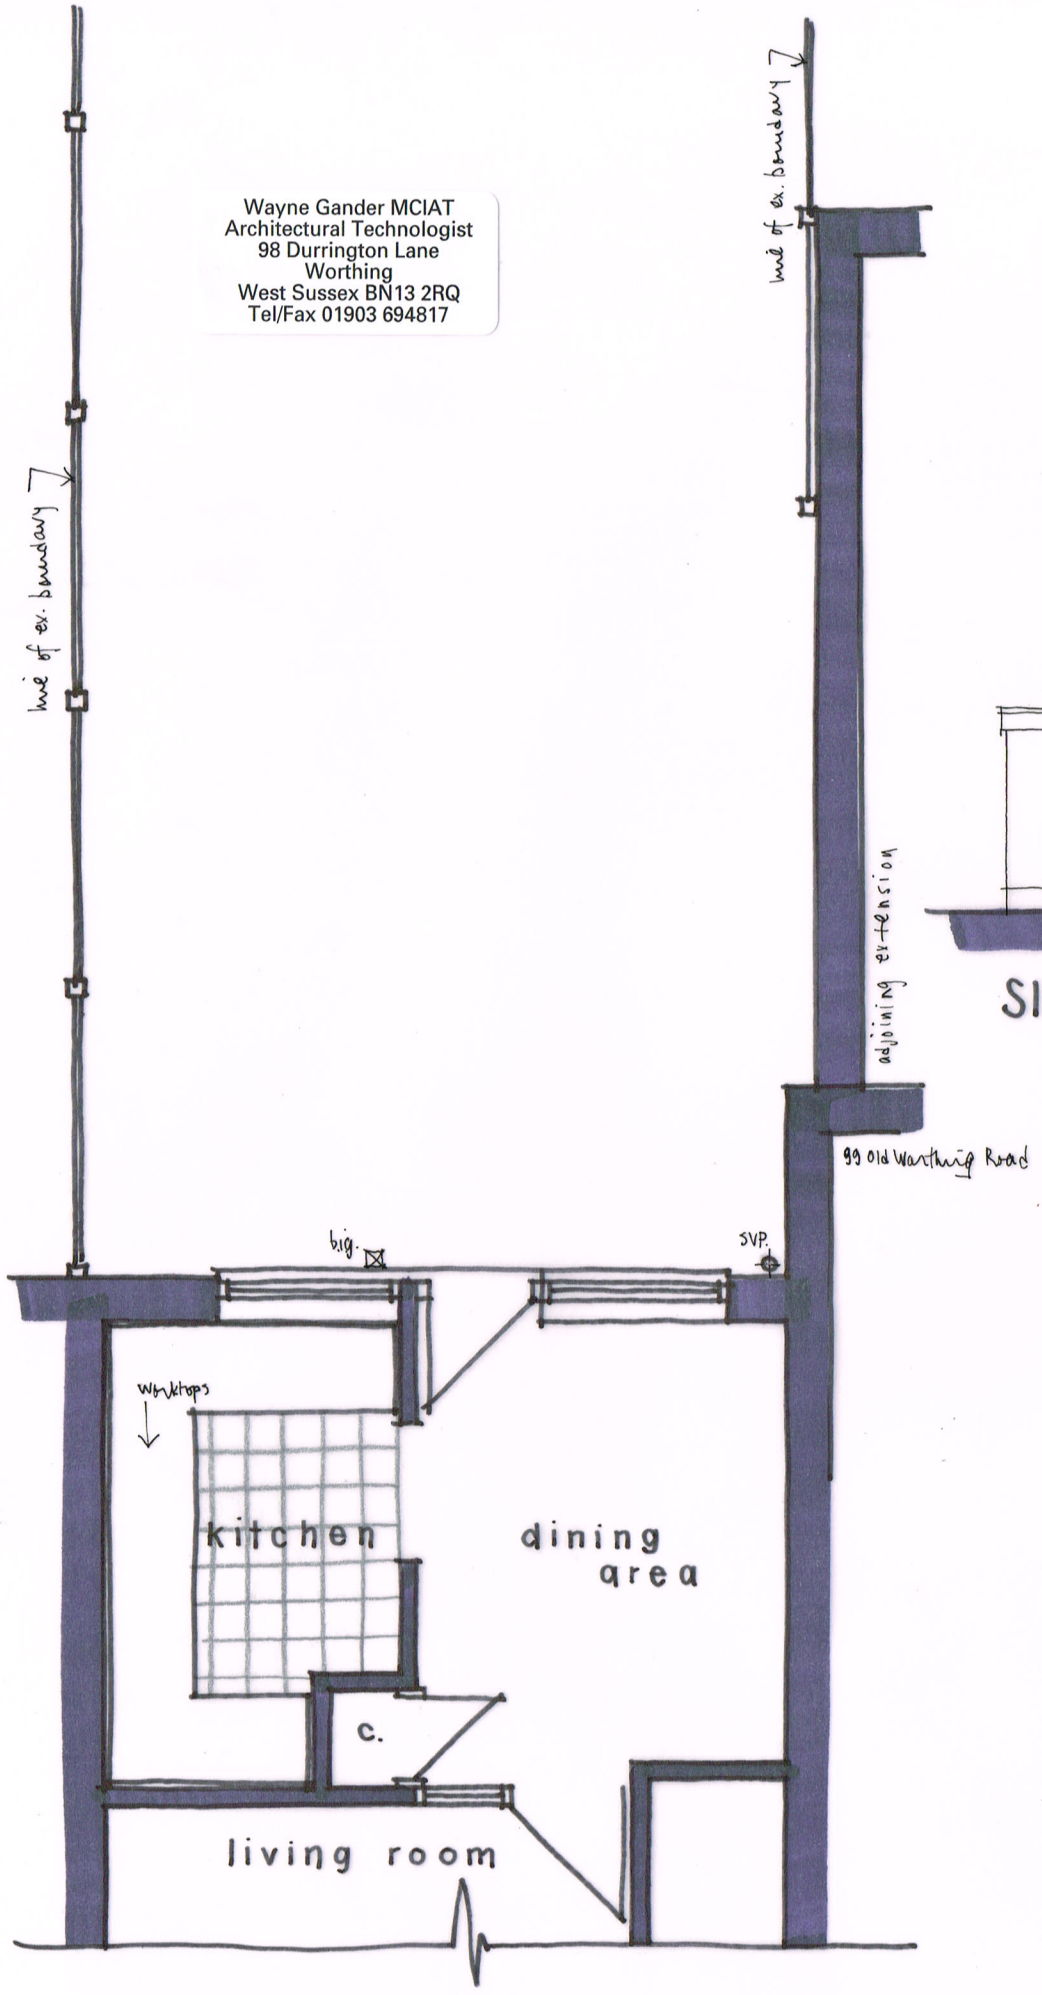

GROUND FLOOR PLAN 1:50@ A3

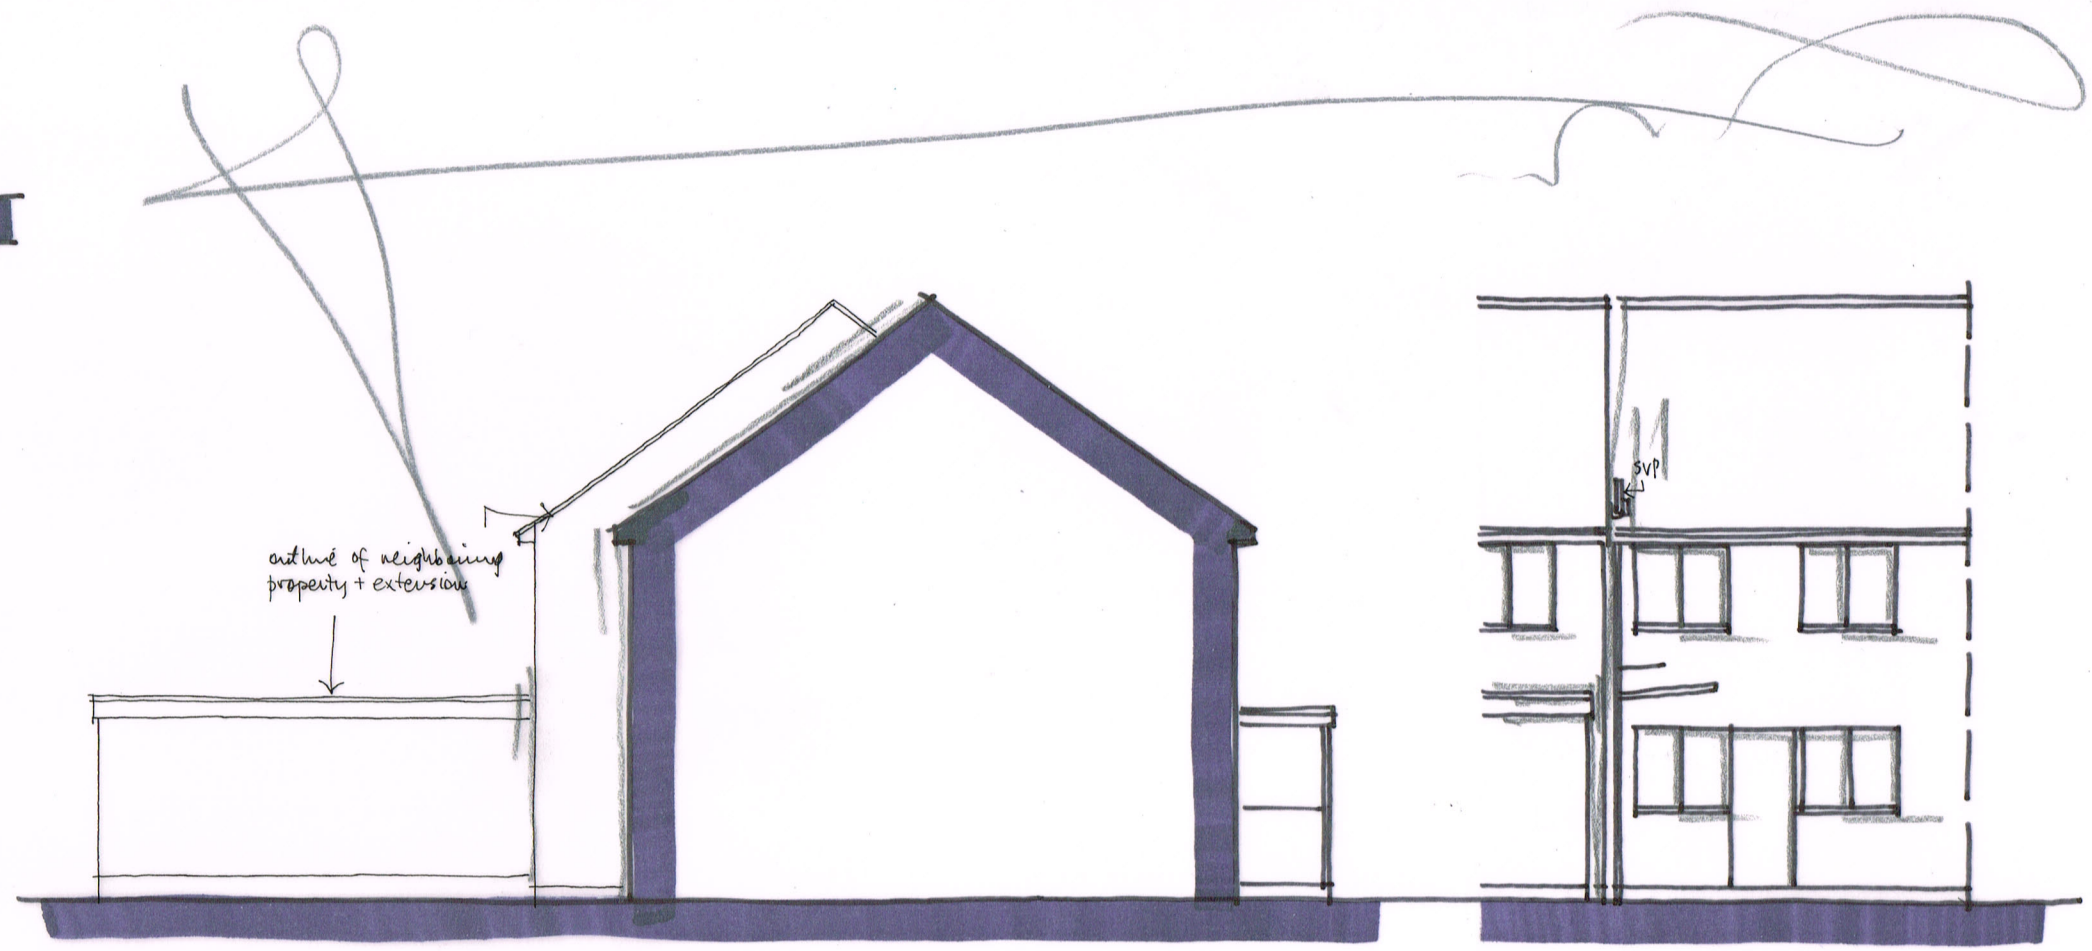

SIDE ELEVATION 1:100

REAR

97 OLD WORTHING ROAD, EAST PRESTON

Existing details 01

April 2013