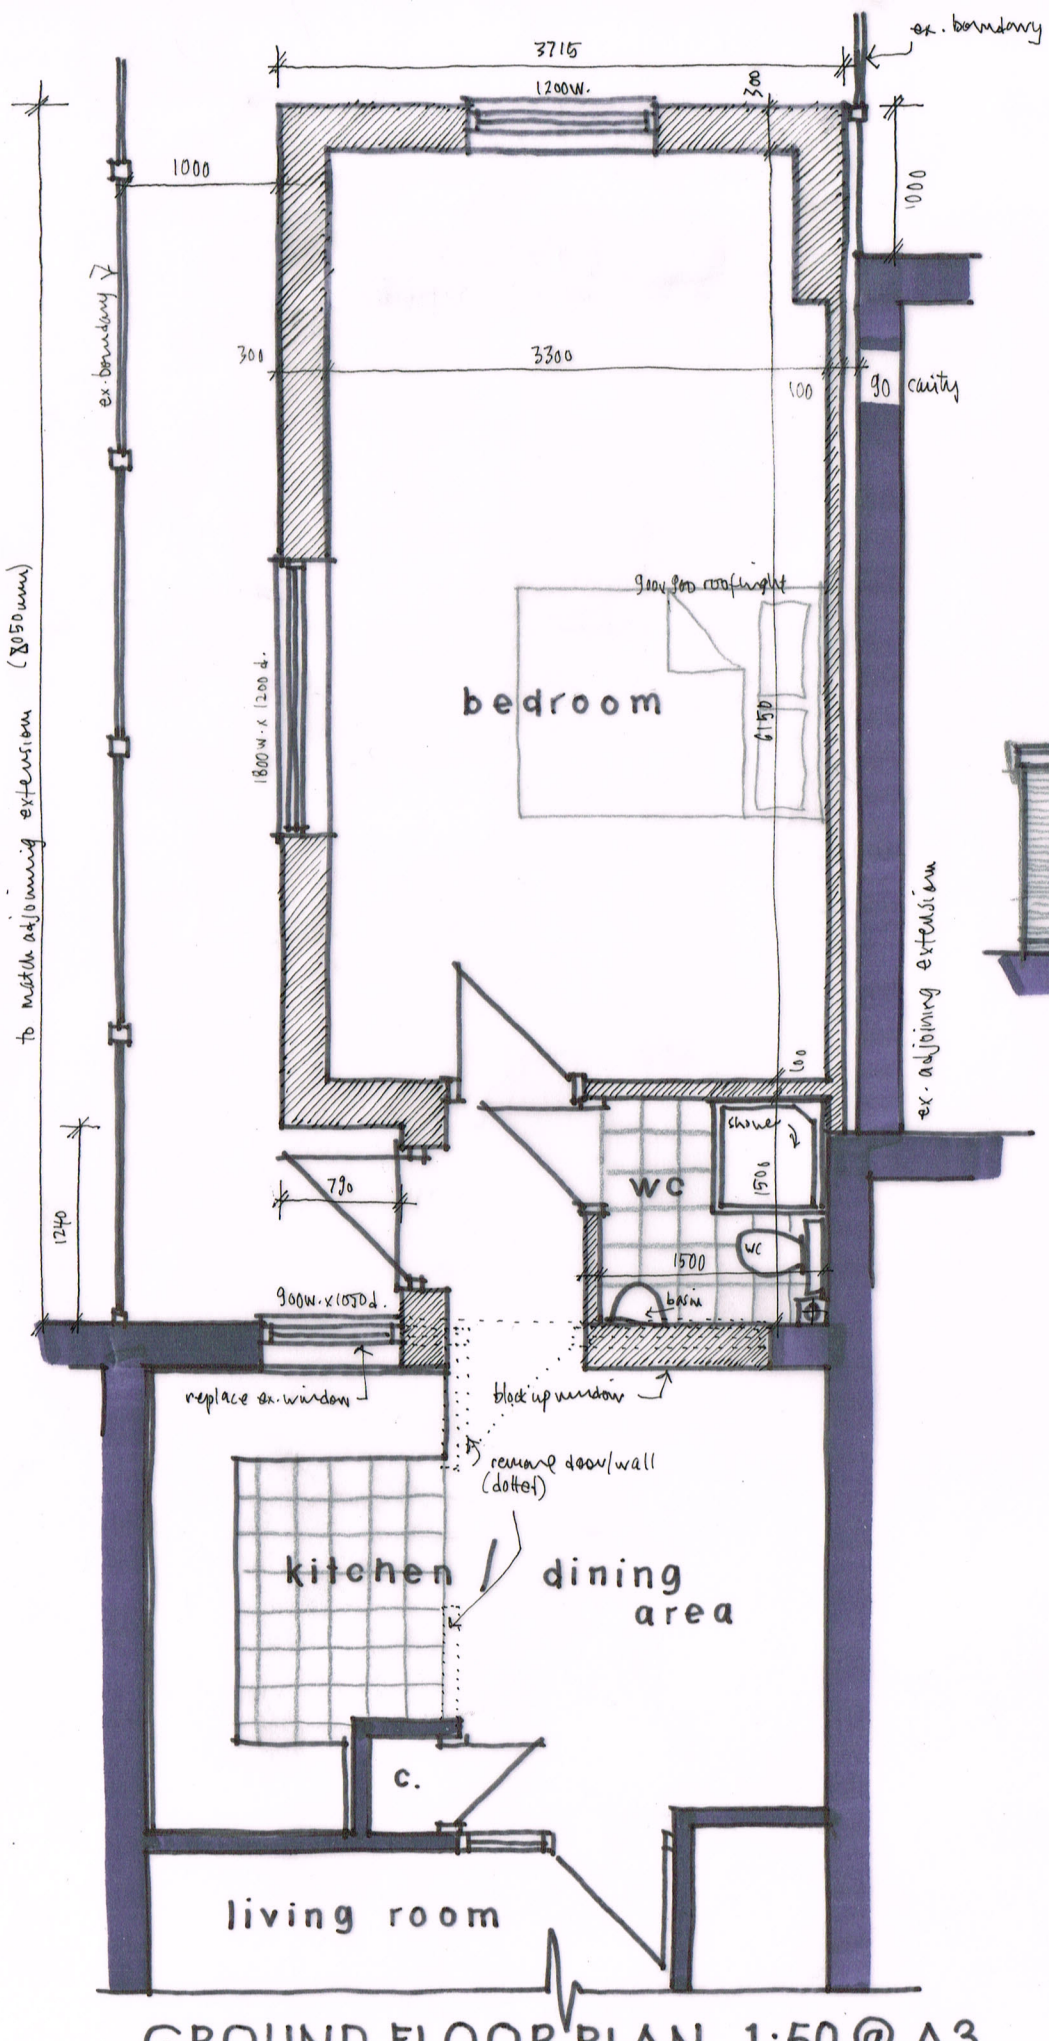

GROUND FLOOR PLAN 1:50 @ A3

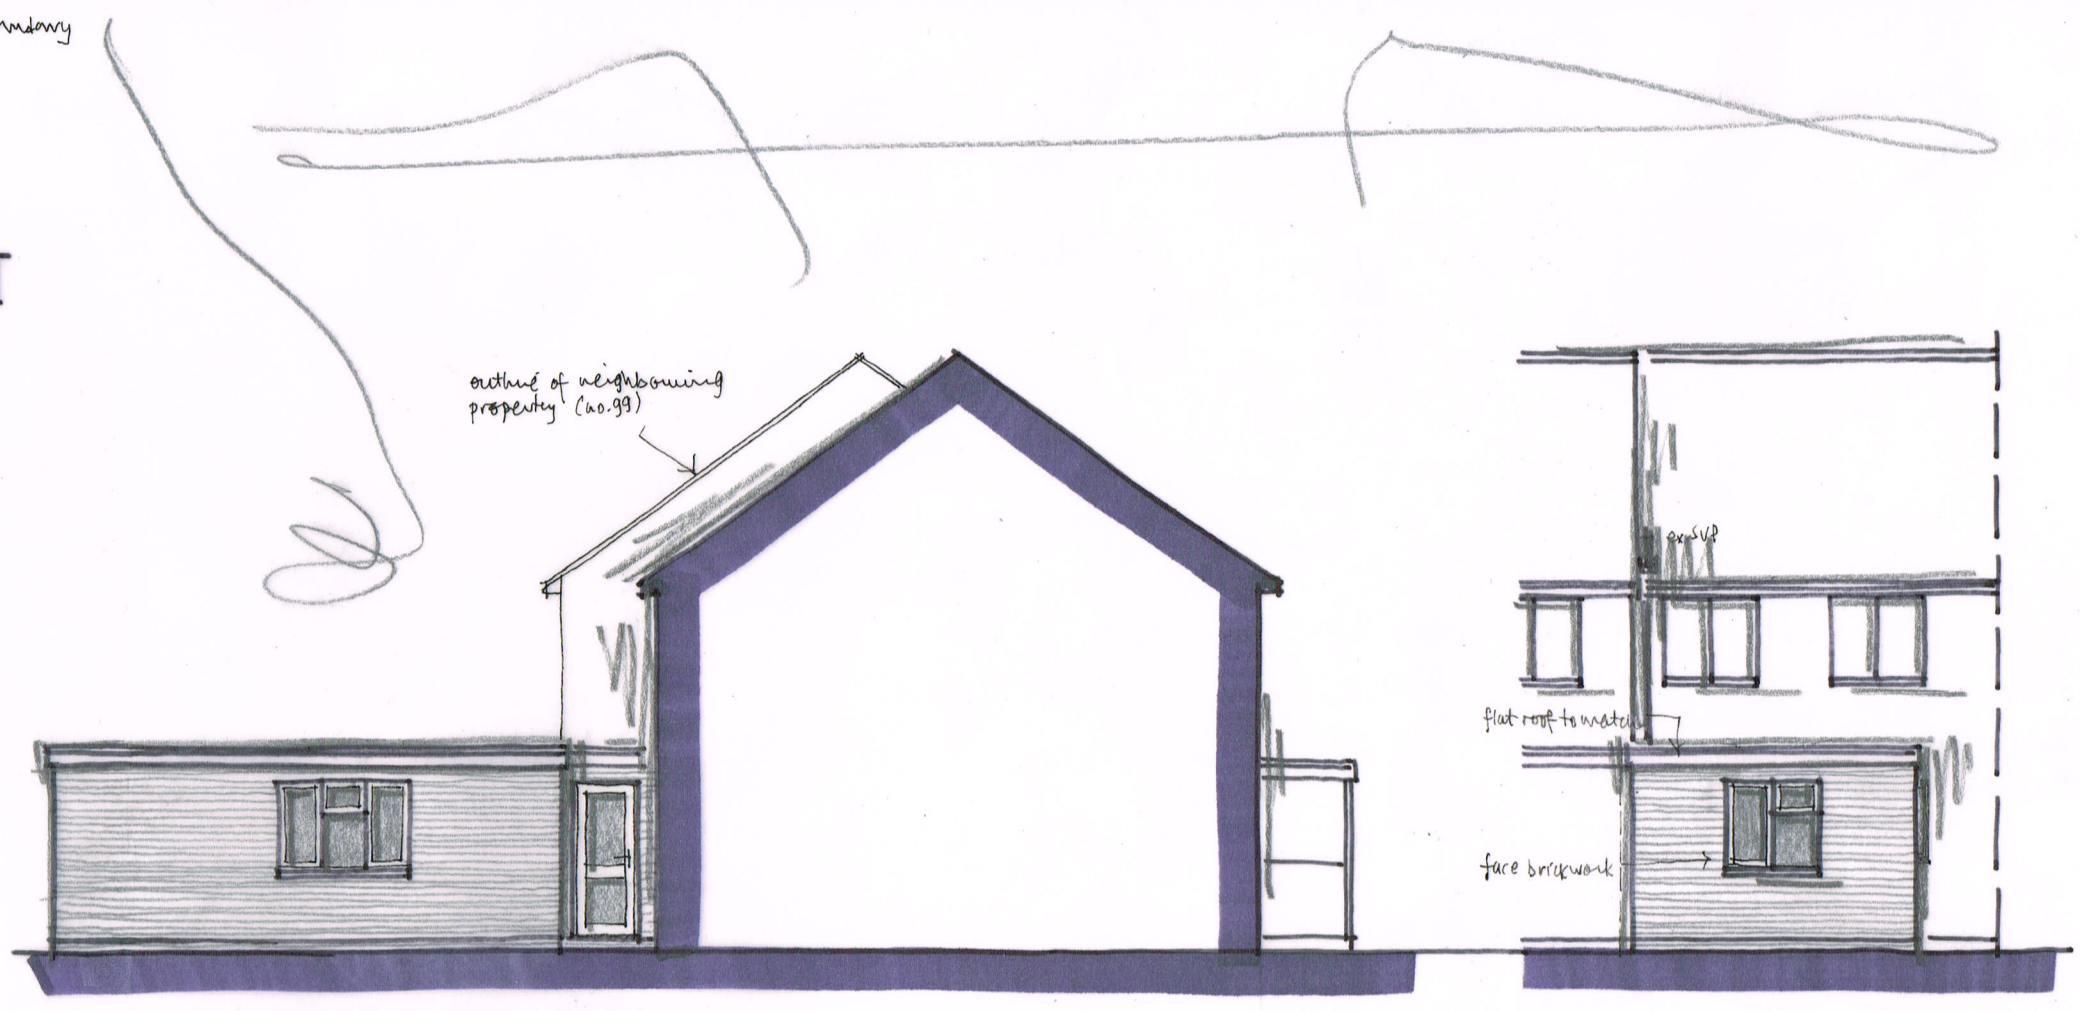

SIDE ELEVATION 1:100

REAR

0 1 2 3 4 5m
metres

Wayne Gander MCIAT
Architectural Technologist
98 Durrington Lane
Worthing
West Sussex BN13 2RQ
Tel/Fax 01903 694817

Revisions A- extension amended 22/4/13

97 OLD WORTHING ROAD, EAST PRESTON

Proposals 02 A

April 2013