


Please treat as a consultee response

Anita Gardner
Principal Planning Officer,
Directorate of Place



Arun District Council, Civic Centre, Maltravers Rd, Littlehampton, West Sussex, BN17 5LF
www.arun.gov.uk

Sign up to our newsletter [here](#)

 

Hi Anita,

Thanks for sending over the revised plan. We recommend that condition 3 is discharged based on the supplied information as detailed on the latest issue sheet dated 15/07/20. Please ensure these details are referred to in any approval.

Kind regards,



Thanks for your e-mail. Please note the change in plan


Anita Gardner
Principal Planning Officer,
Directorate of Place



Arun District Council, Civic Centre, Maltravers Rd, Littlehampton, West Sussex, BN17 5LF
www.arun.gov.uk



Sign up to our newsletter [here](#)

 


Anita

Dwg 3501 has a typo in the dwg but the areas are correct. Please disregard the dwg from the above email and use this PDF copy. My apologies.

PAUL LAVERTY | Civil Engineer
HND

IESISSTRUCTURES

LONDON
20 Ironmonger Ln | London, EC2V 8EP | UK

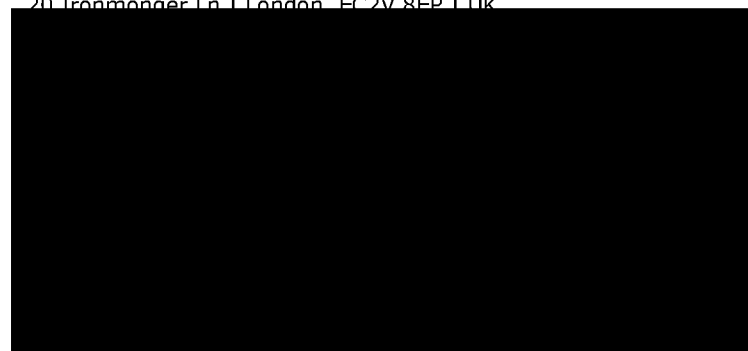

UK

[WEBSITE](#) | [LinkedIn](#)



This e-mail and any attachments are strictly confidential and intended solely for the addressee. They may contain information, which is covered by legal, professional or other privilege. If you are not the intended addressee, you must not copy the e-mail or the attachments, or use them for any purpose or disclose their contents to any other person. To do so may be unlawful. If you have received this transmission in error, please notify us as soon as possible and delete the message and attachments from all places in your computer where they are stored. Please be aware that e-mail is not a secure form of communication. Messages sent via this medium may be subject to delays, non-delivery and unauthorised interference. Although we have scanned this e-mail and any attachments for viruses, it is your responsibility to ensure that they are actually virus free. Iesis

[REDACTED]

Dear Anita,

Revised calculations and drawings as requested to remove the discharge conditions for the Pound Place development.

I'm on leave starting Monday and won't be back in the office until the 30th.

If your team could review the submission and contact myself so we may resolve any issues before I go on it would be greatly appreciated.


Kind regards,

PAUL LAVERTY | Civil Engineer
HND

IESISSTRUCTURES

[REDACTED]

[WEBSITE](#) | [LinkedIn](#)

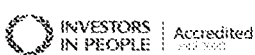

This e-mail and any attachments are strictly confidential and intended solely for the addressee. They may contain information, which is covered by legal, professional or other privilege. If you are not the intended addressee, you must not copy the e-mail or the attachments, or use them for any purpose or disclose their contents to any other person. To do so may be unlawful. If you have received this transmission in error, please notify us as soon as possible and delete the message and attachments from all places in your computer where they are stored. Please be aware that e-mail is not a secure form of communication. Messages sent via this medium may be subject to delays, non-delivery and unauthorised interference. Although we have scanned this e-mail and any attachments for viruses, it is your responsibility to ensure that they are actually virus free. Iesis Structures is a trading name of Iesis Special Structures Limited, a company registered in England and Wales, its registered office is 20 Ironmonger Lane, London, EC2V 8EP and its Company Registration Number is 07301412.

[REDACTED]

Dear Paul,

Can you let me have an update on when your response will be forthcoming?

Regards

Anita

Anita Gardner

Principal Planning Officer,

Directorate of Place




Arun District Council, Civic Centre, Maltravers Rd, Littlehampton, West Sussex, BN17 5LF

www.arun.gov.uk



Sign up to our newsletter [here](#)

 

[REDACTED]

Anita,

I'll go through this and will get a response back to you by tonight.

Kind regards,

PAUL LAVERTY | Civil Engineer
HND

IESISSTRUCTURES

[REDACTED]

[WEBSITE](#) | [LinkedIn](#)



This e-mail and any attachments are strictly confidential and intended solely for the addressee. They may contain information, which is covered by legal, professional or other privilege. If you are not the intended addressee, you must not copy the e-mail or the attachments, or use them for any purpose or disclose their contents to any other person. To do so may be unlawful. If you have received this transmission in error, please notify us as soon as possible and delete the message and attachments from all places in your computer where they are stored. Please be aware that e-mail is not a secure form of communication. Messages sent via this medium may be subject to delays, non-delivery and unauthorised interference. Although we have scanned this e-mail and any attachments for viruses, it is your responsibility to ensure that they are actually virus free. Iesis Structures is a trading name of Iesis Special Structures Limited, a company registered in England and Wales, its registered office is 20 Ironmonger Lane, London, EC2V 8EP and its Company Registration Number is 07301412.

[REDACTED]

Dear Paul,

Please see the comments of our Engineer. Can you let me have receipt of the additional information requested ASAP and confirmation of the likely timeframe for receipt? If this will take more than a few days the application maybe refused.

Regards

Anita

Anita Gardner

Principal Planning Officer,


Directorate of Place



Arun District Council, Civic Centre, Maltravers Rd, Littlehampton, West Sussex, BN17 5LF
www.arun.gov.uk



Sign up to our newsletter [here](#)

 

Dear Anita,

The majority of points have now been adequately resolved. However, there a couple which require further work. Please see my comments below. I hope that we can get these remaining points resolved promptly.

Key

ADC comments 30/06/20

PL responses 07/07/20

ADC Comments 14/07/20

1. Please detail finish and formation levels of permeable paving on plans. I note that there are boxes that state "formation level approx. 0.5m from finished levels" but this is not accurate enough. Please provide spot levels as per drawings submitted for the previous approval. *Ground and formation levels have been added for all permeable paving areas (dwg PP-ISS-XXXX-DR-C-3011 to PP-ISS-XX-XX-DR-C-3013) Okay.*
2. Please provide a revised catchment area plan. *Revised catchment plan provided (dwg PP-ISS-XX-XX-DR-C-3500 to PP-ISS-XX-XX-DR-C-3501) Please break this down to areas going to each soakaway, rather than just providing total impermeable area for the site.*
3. Porosity of soakaways in calculations is set to 1, please correct to 0.95 as per standard for crates. *Porosity amended and revised results provided (calculations SE1612-ISS-XX-XX-CA-C-0051 to SE1612-ISS-XX-XX-CA-C-0054) Okay.*
4. Please provide invert levels of diffuser blocks on plan. Please detail diameter of pipes connecting from these to network on plan. *Invert levels added to diffuser boxes (dwg PP-ISS-XX-XX-DR-C-3011 to PP-ISS-XX-XX-DR-C-3013) Okay.*
5. Please detail cover level of gullies. *Gully cover levels added (dwg PP-ISS-XX-XX-DR-C-3011 to PP-ISS-XX-XX-DR-C-3013) Okay.*
6. The majority of cover levels and invert levels in SW network 1 are inconsistent between plans and calculations, please review and ensure consistency. *The whole site and finished floor level have been raised which is the likely result in discrepancies comparing various documents & revisions. Attached are the latest drainage plans (dwg PP-ISS-XX-XX-DR-C-3011 to PP-ISS-XX-XX-DR-C-3013), manhole schedules (dwg PP-ISS-XX-XX-DR-C-3100 to PP-ISS-XX-XX-DR-C-3101) and model outputs (calculations SE1612-ISS-XX-XX-CA-C-0051 to SE1612-ISS-XX-XX-CA-C-0054) for the 64 bed scheme to the previously approved 62bed scheme. Please note as the floor plans has changed and increased, manholes have been relocated, added or removed resulting in the references being amended. There are still large discrepancies, specifically S1.15, 1.16, 1.23, 1.17 and 1.18.*
7. S2.07 has inconsistent cover levels and invert levels between plan and calculations. Please adjust. *This has been addressed as part of our response to Point 6. Invert level is still incorrect.*
8. CL and IL of S2.06 is inconsistent between calculations and drawings. *This has been addressed as part of our response to Point 6 Okay.*
9. Fall on PN1.002 on network 2 is too slack. Please revise to ensure 1l/s velocity is achieved. *We have amended the gradient on PN1.002 and the downstream drainage has been revised Okay.*

10. Details of S3.07 cannot be seen on plan due to tree, please adjust position of the label. *The text has been made more clear. Okay.*

11. Fall on PN1.002 on network 3 is too slack. Please revise to ensure 1l/s velocity is achieved. *We have amended the gradient on PN1.002 and the downstream drainage has been revised Okay.*

12. PN. 1.001 on network 4 is too slack. Please revise to ensure 1l/s velocity is achieved. *The gradient has not been changed as the velocity of the pipe from the previous approved scheme of 62bed is 0.43m/s to 0.50m/s for the 1yr and 100yr events (see SE1612-ISS-XX-XXCA- C-0054a Pro SW Entrance 62bed scheme). The resulting gradient for the 64 bed scheme is 0.36m/s and 0.49m/s. The area contributing to this pipe is 0.010ha and regardless if you increase the gradient to 1:20, the velocity does not change significantly. I would like to point out that the channel gully that collects this runoff will have a sump unit to collect any debris, minimising silt buildup. Okay.*

Please re-consult us once further information is provided.

Kind regards,



Paul,

Please see the latest details from the applicant's engineer. Can you let me know if this information is now sufficient to discharge the condition?

Thanks

Anita

Anita Gardner

Principal Planning Officer,


Directorate of Place



Arun District Council, Civic Centre, Maltravers Rd, Littlehampton, West Sussex, BN17 5LF
www.arun.gov.uk



Sign up to our newsletter [here](#)

 

Dear Anita,

Please find attached our letter responding to the 12 points listed above to be reconciled and supporting calculations and drawings.


If there are any issues with the above, please contact myself so I may promptly resolve them.


I'll follow-up this email with a call in 30minutes to ensure that all has been received unless you can confirm this by email.

Kind regards,

PAUL LAVERTY | Civil Engineer
HND

IESISSTRUCTURES

 

 

WEBSITE | LINKEDIN



This e-mail and any attachments are strictly confidential and intended solely for the addressee. They may contain information, which is covered by legal, professional or other privilege. If you are not the intended addressee, you must not copy the e-mail or the attachments, or use them for any purpose or disclose their contents to any other person. To do so may be unlawful. If you have received this transmission in error, please notify us as soon as possible and delete the message and attachments from all places in your computer where they are stored. Please be aware that e-mail is not a secure form of communication. Messages sent via this medium may be subject to delays, non-delivery and unauthorised interference. Although we have scanned this e-mail and any attachments for viruses, it is your responsibility to ensure that they are actually virus free. Iesis Structures is a trading name of Iesis Special Structures Limited, a company registered in England and Wales, its registered office is 20 Ironmonger Lane, London, EC2V 8EP and its Company Registration Number is 07301412.



Dear Anita,

I left a voicemail message on your phone stating that we will be issuing a response to the points listed above that includes drawings, calculations and covering letter.

The full package has taken a bit longer than expected going through the final checks however I trust that this is still within the deadline needing to be received by the end of today as per our discussion on Friday.


If you would like to discuss anything, please contact myself on my mobile.

Kind regards.


PAUL LAVERTY | Civil Engineer
HND



[WEBSITE](#) | [LinkedIn](#)

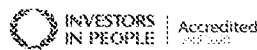

This e-mail and any attachments are strictly confidential and intended solely for the addressee. They may contain information, which is covered by legal, professional or other privilege. If you are not the intended addressee, you must not copy the e-mail or the attachments, or use them for any purpose or disclose their contents to any other person. To do so may be unlawful. If you have received this transmission in error, please notify us as soon as possible and delete the message and attachments from all places in your computer where they are stored. Please be aware that e-mail is not a secure form of communication. Messages sent via this medium may be subject to delays, non-delivery and unauthorised interference. Although we have scanned this e-mail and any attachments for viruses, it is your responsibility to ensure that they are actually virus free. Iesis Structures is a trading name of Iesis Special Structures Limited, a company registered in England and Wales, its registered office is 20 Ironmonger Lane, London, EC2V 8EP and its Company Registration Number is 07301412.

 

Paul/Tom,

The 7 day notice was issued on the Monday 30th so cut off is Monday 6th. Can your responses be dealt with today or can alternative resource be allocated to do the work in Paul's absence?

Please advise


Thanks

Andy



ANDREW BURNS

Operations Manager

 


Savista Developments Pound Place, Roundstone
Angmering, West Sussex BN16 4AL



This e-mail and any files transmitted with it are confidential and solely for the use of the individual or entity to whom they are addressed. Any other distribution, use or reproduction without the sender's prior consent is unauthorised and strictly prohibited. If you have received this email in error, please notify your System Manager or Savista Developments Limited on +44 (0) 1277 655650. Any views expressed in this email message are those of the individual sending the message, except where the sender specifically states otherwise. These should not be the views of Savista Developments Limited. E-mail cannot be guaranteed against corruption and may contain 'viruses'. While Savista Developments Limited have taken all reasonable precaution to minimise risk, please conduct your own appropriate checks as we do not accept liability for errors, omissions or damage caused as a result of the use of email.

Savista Developments Limited, Registered Office: 2 Kingfisher House, Woodbrook Crescent, Radford Way, Billericay, Essex. CM12 0EQ. Company Registration Number 11678901

Our Privacy policy details how we process and manage your personal data. To view this, please go to :www.savista.co.uk

 

Andrew,


I'll work on this over the weekend, as i'm on leave tomorrow, so we can issue Monday to the LLFA.

Call myself if you want to discuss anything.

Kind regards,

PAUL LAVERTY | Civil Engineer
HND

IESISSTRUCTURES

 

WEBSITE | [LinkedIn](#)



This e-mail and any attachments are strictly confidential and intended solely for the addressee. They may contain information, which is covered by legal, professional or other privilege. If you are not the intended addressee, you must not copy the e-mail or the attachments, or use them for any purpose or disclose their contents to any other person. To do so may be unlawful. If you have received this transmission in error, please notify us as soon as possible and delete the message and attachments from all places in your computer where they are stored. Please be aware that e-mail is not a secure form of communication. Messages sent via this medium may be subject to delays, non-delivery and unauthorised interference. Although we have scanned this e-mail and any attachments for viruses, it is your responsibility to ensure that they are actually virus free. Iesis Structures is a trading name of Iesis Special Structures Limited, a company registered in England and Wales, its registered office is 20 Ironmonger Lane, London, EC2V 3EP and its Company Registration Number is 07301412.



Team,

Please can you ensure that you allocate sufficient resource and that we work together to get this critical issue resolved this week?

Shivani is now on annual leave until after the cut off date so please call me if there are any issues relating to this matter.

Kind regards

Andy



ANDREW BURNS

Operations Manager




Savista Developments Pound Place, Roundstone
Angmering, West Sussex BN16 4AL



This e-mail and any files transmitted with it are confidential and solely for the use of the individual or entity to whom they are addressed. Any other distribution, use or reliance without the sender's prior consent is unauthorised and strictly prohibited. If you have received this email in error, please notify your System Manager or Savista Developments Limited on +44 (0) 1277 655650. Any views expressed in this email message are those of the individual sending the message, except where the sender specifically states otherwise. These may not be the views of Savista Developments Limited. E-mail cannot be guaranteed against corruption and may contain 'viruses'. While Savista Developments Limited have taken reasonable precaution to minimise risk, please conduct your own appropriate checks as we do not accept liability for errors, omissions or damage caused as a result of their use.

Savista Developments Limited, Registered Office: 2 Kingfisher House, Woodbrook Crescent, Radford Way, Billericay, Essex. CM12 0EQ. Company Registration Number 11011011

Our Privacy policy details how we process and manage your personal data. To view this, please go to www.savista.co.uk

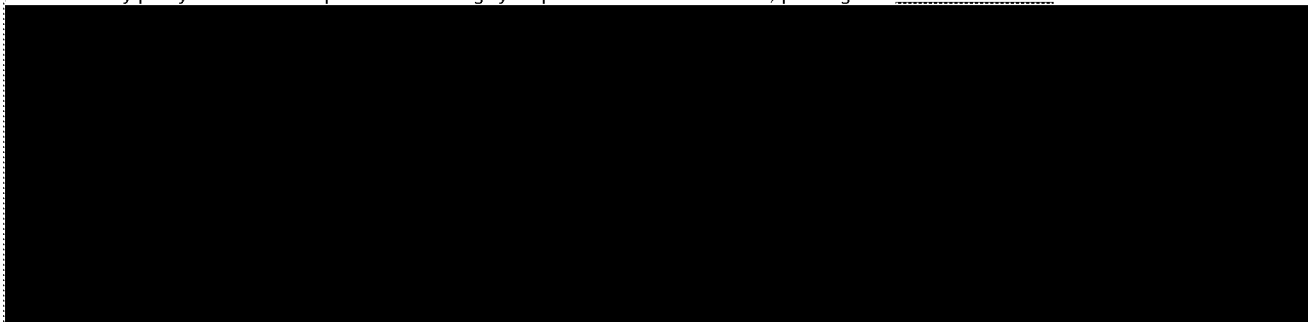

Importance: High

Tom / Paul,

We need this to be responded to within the next 7 days to avoid a refusal. Again the drainage consultants are being particularly difficult, please can you ensure we get this before the end of the week to issue back to the planners.

Kind regards,



SHIVANI BHARDWAJ
Technical Manager




3 Woodbrook Crescent, Radford Way
Billericay, Essex CM12 0EQ



This e-mail and any files transmitted with it are confidential and solely for the use of the individual or entity to whom they are addressed. Any other distribution, use or reproduction without the sender's prior consent is unauthorised and strictly prohibited. If you have received this email in error, please notify your System Manager or Savista Developments Limited on +44 (0) 1277 655650. Any views expressed in this email message are those of the individual sending the message, except where the sender specifically states them to be the views of Savista Developments Limited. E-mail cannot be guaranteed against corruption and may contain 'viruses'. While Savista Developments Limited have taken every reasonable precaution to minimise risk, please conduct your own appropriate checks as we do not accept liability for errors, omissions or damage caused as a result of this email.

Savista Developments Limited, Registered Office: 2 Kingfisher House, Woodbrook Crescent, Radford Way, Billericay, Essex. CM12 0EQ. Company Registration Number 11677559

Our Privacy policy details how we process and manage your personal data. To view this, please go to :www.savista.co.uk

 


All.

Please note the email below and Anita's request that the information is provided within the next 7 days.

Regards

Richard

 

Hi Richard,

Please see our Engineer's comments below. Can you let me have receipt of the information requested within the next 7 days or the application may be refused?


Regards

Anita Gardner

Anita Gardner


Principal Planning Officer,

Directorate of Place

 

Arun District Council, Civic Centre, Maltravers Rd, Littlehampton, West Sussex, BN17 5LF
www.arun.gov.uk

Sign up to our newsletter [here](#)

 

Hi Anita,

I have the following comments regarding condition 3- surface water drainage:

1. Please detail finish and formation levels of permeable paving on plans. I note that there are boxes that state "formation level approx. 0.5m from finished levels" but this is not accurate enough. Please provide spot levels as per drawings submitted for the previous approval.
2. Please provide a revised catchment area plan.
3. Porosity of soakaways in calculations is set to 1, please correct to 0.95 as per standard for crates.
4. Please provide invert levels of diffuser blocks on plan. Please detail diameter of pipes connecting from these to network on plan.
5. Please detail cover level of gullies.

6. The majority of cover levels and invert levels in SW network 1 are inconsistent between plans and calculations, please review and ensure consistency.
7. S2.07 has inconsistent cover levels and invert levels between plan and calculations. Please adjust.
8. CL and IL of S2.06 is inconsistent between calculations and drawings.
9. Fall on PN1.002 on network 2 is too slack. Please revise to ensure 1l/s velocity is achieved.
10. Details of S3.07 cannot be seen on plan due to tree, please adjust position of the label.
11. Fall on PN1.002 on network 3 is too slack. Please revise to ensure 1l/s velocity is achieved.
12. PN. 1.001 on network 4 is too slack. Please revise to ensure 1l/s velocity is achieved.

Please re-consult us when revised information is supplied.

Kind Regards,

[Redacted signature block]

one

Hi Paul,

Please see attached additional information as requested. Can you let me know if this clarification is sufficient to discharge the condition?

Thanks

Anita

[Redacted signature block]

Road,

[Redacted signature block]

Address: Facilities & Technical Services, Worthing Town Hall, Chapel Road, Worthing, West Sussex, BN11 1HA

Adur and Worthing Councils are working in partnership with Arun District Council

This email and any attachments are confidential and intended solely for the persons addressed. If it has come to you in error please send it back to us, and immediately and permanently delete it. Do not use, copy or disclose the information contained in this message or in any attachment. Whilst every care has been taken to check this e-mail for viruses, it is your responsibility to carry out checks upon receipt.


<http://www.arun.gov.uk>
DX 57406 Littlehampton
You can view Arun District Council's Privacy Policy from <https://www.arun.gov.uk/privacy-policy>

Important Notice This e-mail is intended exclusively for the addressee and may contain information that is confidential and/or privileged. If you are not the intended recipient (or authorised to receive it for the addressee), please notify the sender and delete the e-mail immediately; using, copying, or disclosing it to anyone else, is strictly prohibited and may be unlawful. Any views, opinions or options presented are solely those of the author and do not necessarily represent those of Arun District Council. The information in this e-mail may be subject to public disclosure under the Freedom of Information Act 2000, therefore we cannot guarantee that we will not provide the whole or part of this e-mail to a third party. The Council reserves the right to monitor e-mails in accordance with relevant legislation. Whilst outgoing e-mails are checked for viruses, we cannot guarantee this e-mail is virus-free or has not been intercepted or changed and we do not accept liability for any damage caused. Any reference to "e-mail" in this disclaimer includes any attachments.

<http://www.arun.gov.uk>
DX 57406 Littlehampton
You can view Arun District Council's Privacy Policy from <https://www.arun.gov.uk/privacy-policy>

Important Notice This e-mail is intended exclusively for the addressee and may contain information that is confidential and/or privileged. If you are not the intended recipient (or authorised to receive it for the addressee), please notify the sender and delete the e-mail immediately; using, copying, or disclosing it to anyone else, is strictly prohibited and may be unlawful. Any views, opinions or options presented are solely those of the author and do not necessarily represent those of Arun District Council. The information in this e-mail may be subject to public disclosure under the Freedom of Information Act 2000, therefore we cannot guarantee that we will not provide the whole or part of this e-mail to a third party. The Council reserves the right to monitor e-mails in accordance with relevant legislation. Whilst outgoing e-mails are checked for viruses, we cannot guarantee this e-mail is virus-free or has not been intercepted or changed and we do not accept liability for any damage caused. Any reference to "e-mail" in this disclaimer includes any attachments.

--

 

own Hall, Chapel Road, Worthing, West Sussex, BN11 1HA



This email and any attachments are confidential and intended solely for the persons addressed. If it has come to you in error please send it back to us, and immediately and permanently delete it. Do not use, copy or disclose the information contained in this message or in any attachment. Whilst every care has been taken to check this e-mail for viruses, it is your responsibility to carry out checks upon receipt.

<http://www.arun.gov.uk>
DX 57406 Littlehampton
You can view Arun District Council's Privacy Policy from <https://www.arun.gov.uk/privacy-policy>


Important Notice This e-mail is intended exclusively for the addressee and may contain information that is confidential and/or privileged. If you are not the intended recipient (or authorised to receive it for the addressee), please notify the sender and delete the e-mail immediately; using, copying, or disclosing it to anyone else, is strictly prohibited and may be unlawful. Any views, opinions or options presented are solely those of the author and do not necessarily represent those of Arun District Council. The information in this e-mail may be subject to public disclosure under the Freedom of Information Act 2000, therefore we cannot guarantee that we will not provide the whole or part of this e-mail to a third party. The Council reserves the right to monitor e-mails in accordance with relevant legislation. Whilst outgoing e-mails are checked for viruses, we cannot guarantee this e-mail is virus-free or has not been intercepted or changed and we do not accept liability for any damage caused. Any reference to "e-mail" in this disclaimer includes any attachments.

<http://www.arun.gov.uk>
DX 57406 Littlehampton
You can view Arun District Council's Privacy Policy from <https://www.arun.gov.uk/privacy-policy>

Important Notice This e-mail is intended exclusively for the addressee and may contain information that is confidential and/or privileged. If you are not the intended recipient (or authorised to receive it for the addressee), please notify the sender and delete the e-mail immediately; using, copying, or disclosing it to anyone else, is strictly prohibited and may be unlawful. Any views, opinions or options presented are solely those of the author and do not necessarily represent those of Arun District Council. The information in this e-mail may be subject to public disclosure under the Freedom of Information Act 2000, therefore we cannot guarantee that we will not provide the whole or part of this e-mail to a third party. The Council reserves the right to monitor e-mails in accordance with relevant legislation. Whilst outgoing e-mails are checked for viruses, we cannot guarantee this e-mail is virus-free or has not been intercepted or changed and we do not accept liability for any damage caused. Any reference to "e-mail" in this disclaimer includes any attachments.

<http://www.arun.gov.uk>
DX 57406 Littlehampton
You can view Arun District Council's Privacy Policy from <https://www.arun.gov.uk/privacy-policy>

Important Notice This e-mail is intended exclusively for the addressee and may contain information that is confidential and/or privileged. If you are not the intended recipient (or authorised to receive it for the addressee), please notify the sender and delete the e-mail immediately; using, copying, or disclosing it to anyone else, is strictly prohibited and may be unlawful. Any views, opinions or options presented are solely those of the author and do not necessarily represent those of Arun District Council. The information in this e-mail may be subject to public disclosure under the Freedom of Information Act 2000, therefore we cannot guarantee that we will not provide the whole or part of this e-mail to a third party. The Council reserves the right to monitor e-mails in accordance with relevant legislation. Whilst outgoing e-mails are checked for viruses, we cannot guarantee this e-mail is virus-free or has not been intercepted or changed and we do not accept liability for any damage caused. Any reference to "e-mail" in this disclaimer includes any attachments.

 

Town Hall, Chapel Road, Worthing, West Sussex, BN11 1HA



This email and any attachments are confidential and intended solely for the persons addressed. If it has come to you in error please send it back to us, and immediately and permanently delete it. Do not use, copy or disclose the information contained in this message or in any attachment. Whilst every care has been taken to check this e-mail for viruses, it is your responsibility to carry out checks upon receipt.