



The property owner is required to serve a 3-6m notice on the adjoining owner as required by The Party Wall etc Act 1996.

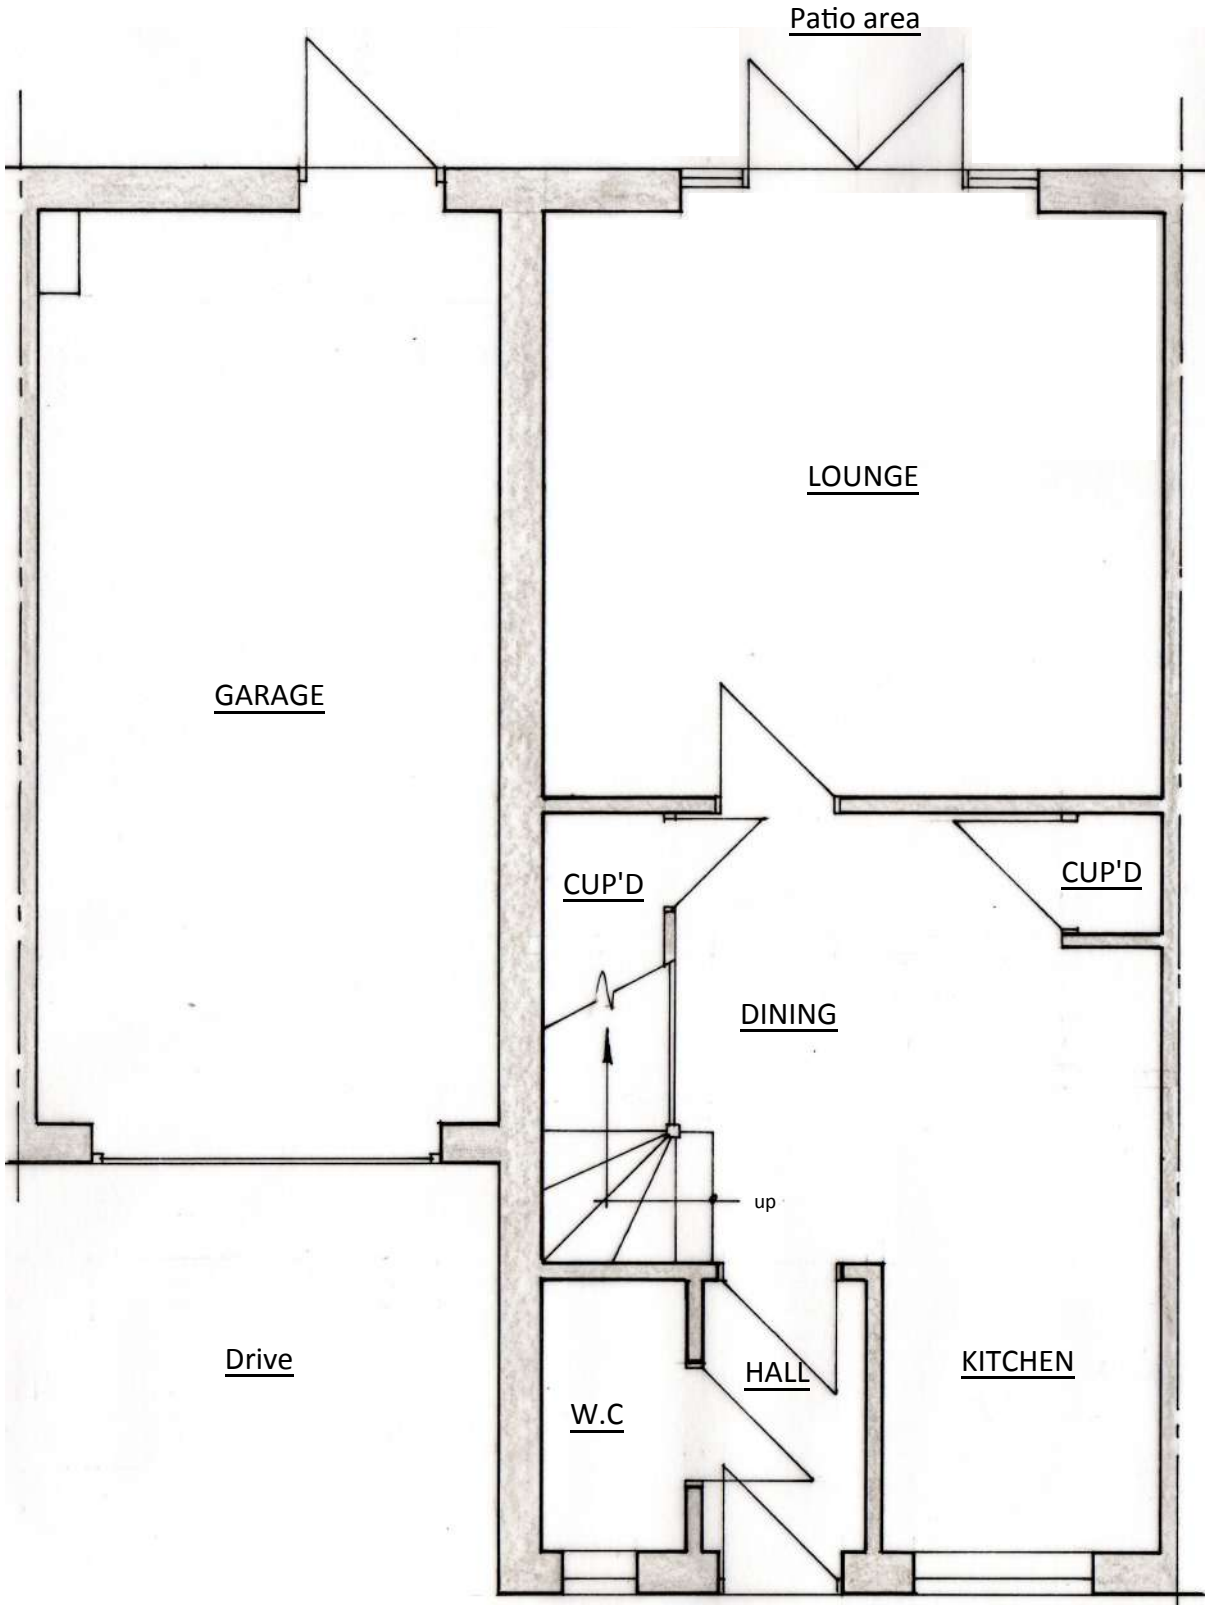


EXISTING GROUND FLOOR PLAN 1:50

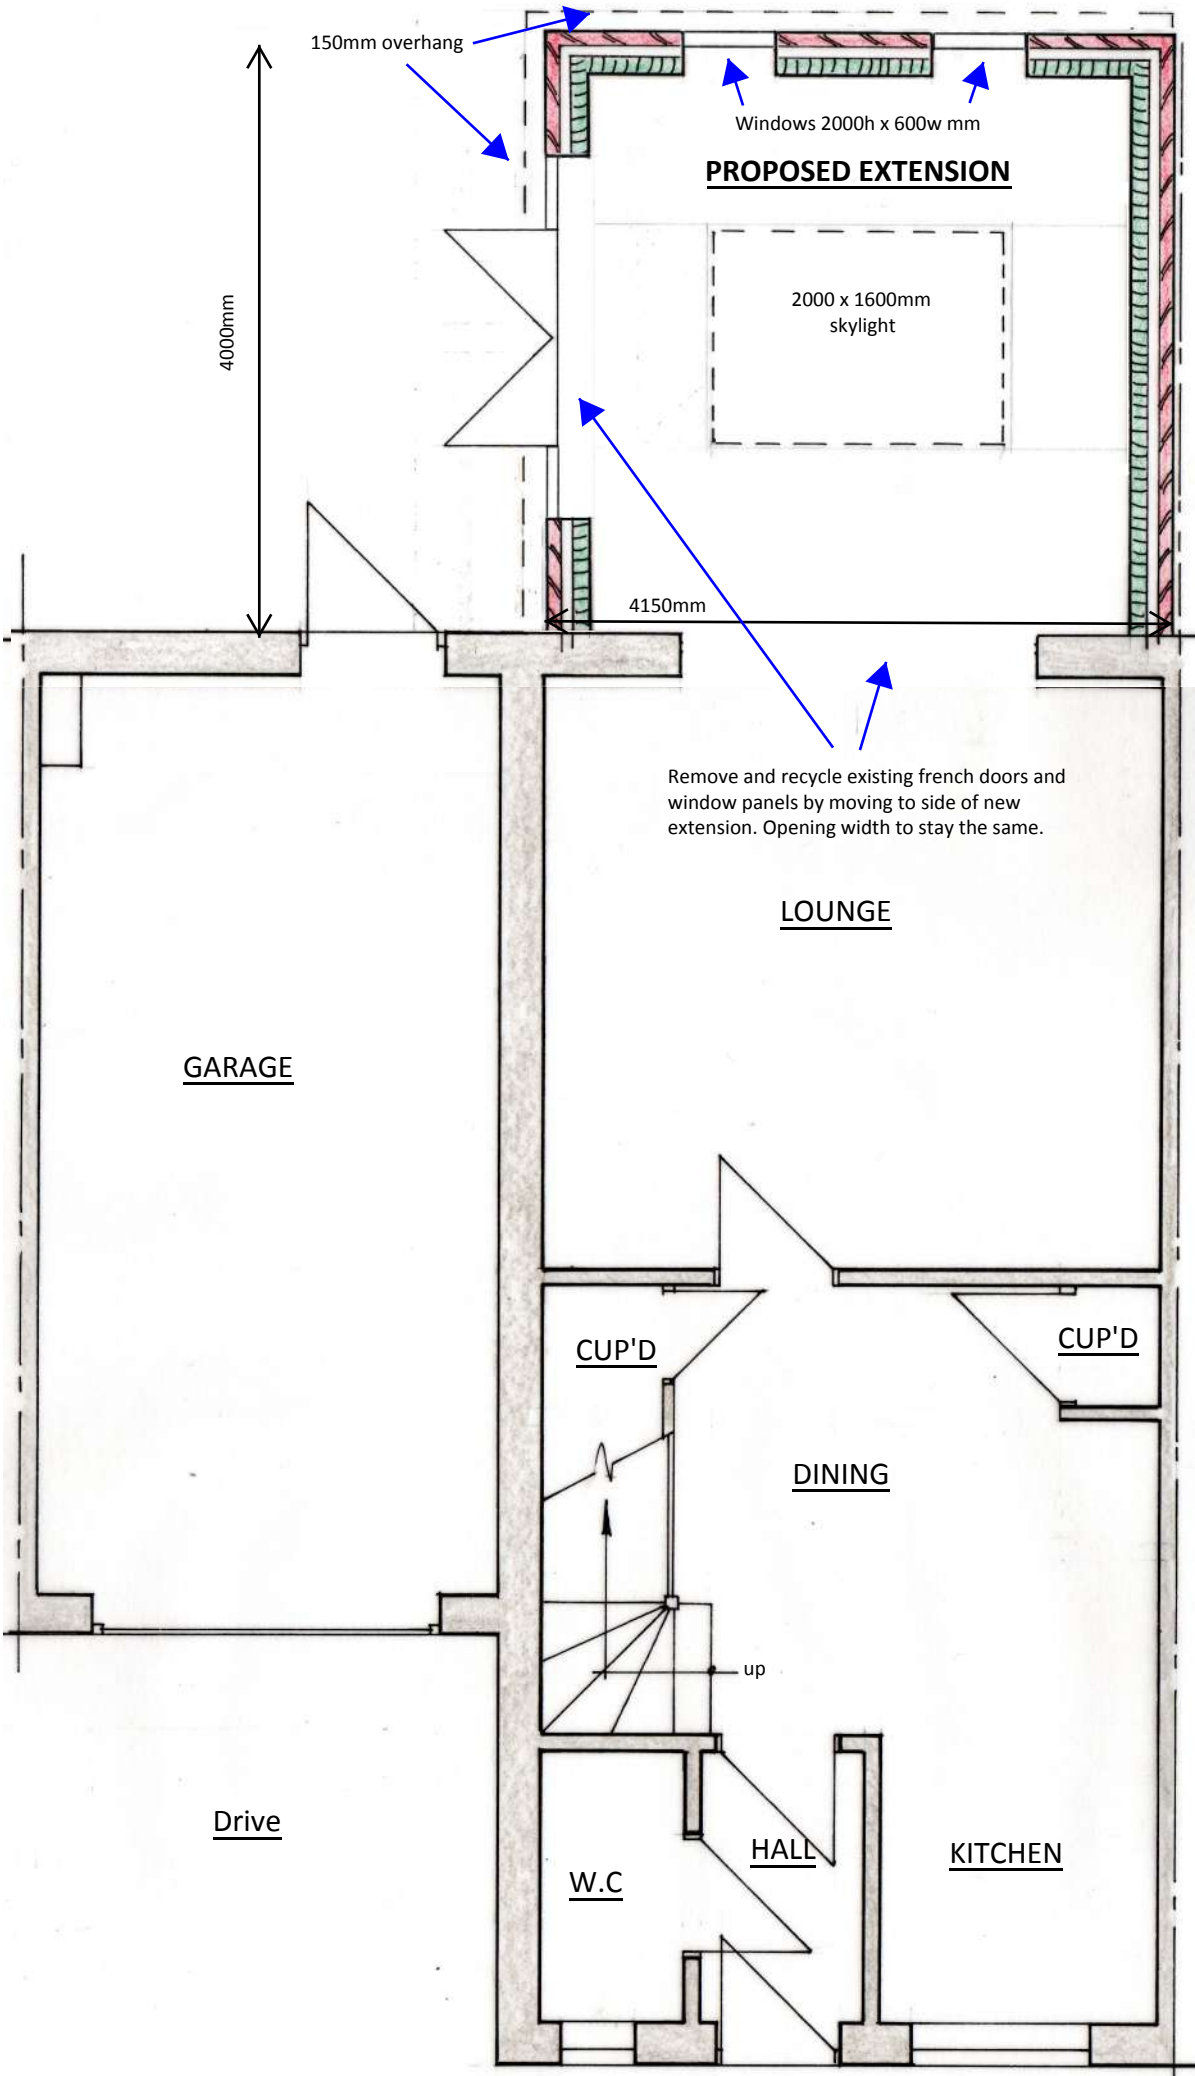

PROPOSED GROUND FLOOR PLAN 1:50

boundary

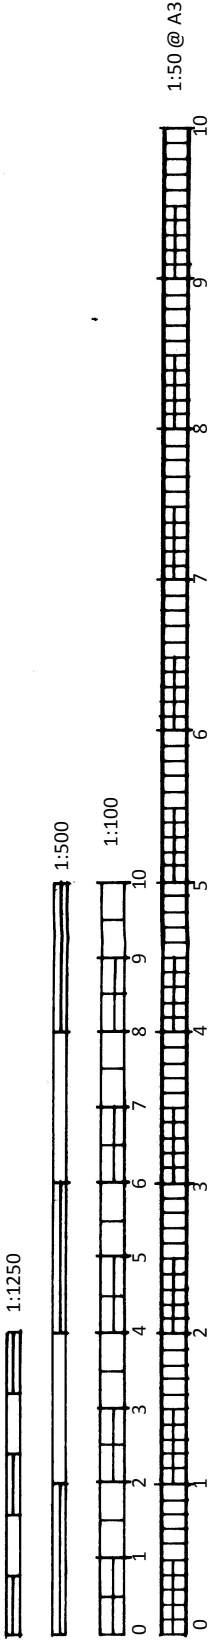

8 LAVENDER WAY ANGMERING BN16 4QD	REAR EXTENSION / ORANGERY	John-Paul Jenner & Megan Ellis	Date: 01/03/21	A3
---	------------------------------	-----------------------------------	----------------	----