




The property owner is required to serve a party structure notice on the adjoining owner as required by The Party Wall etc Act 1996.

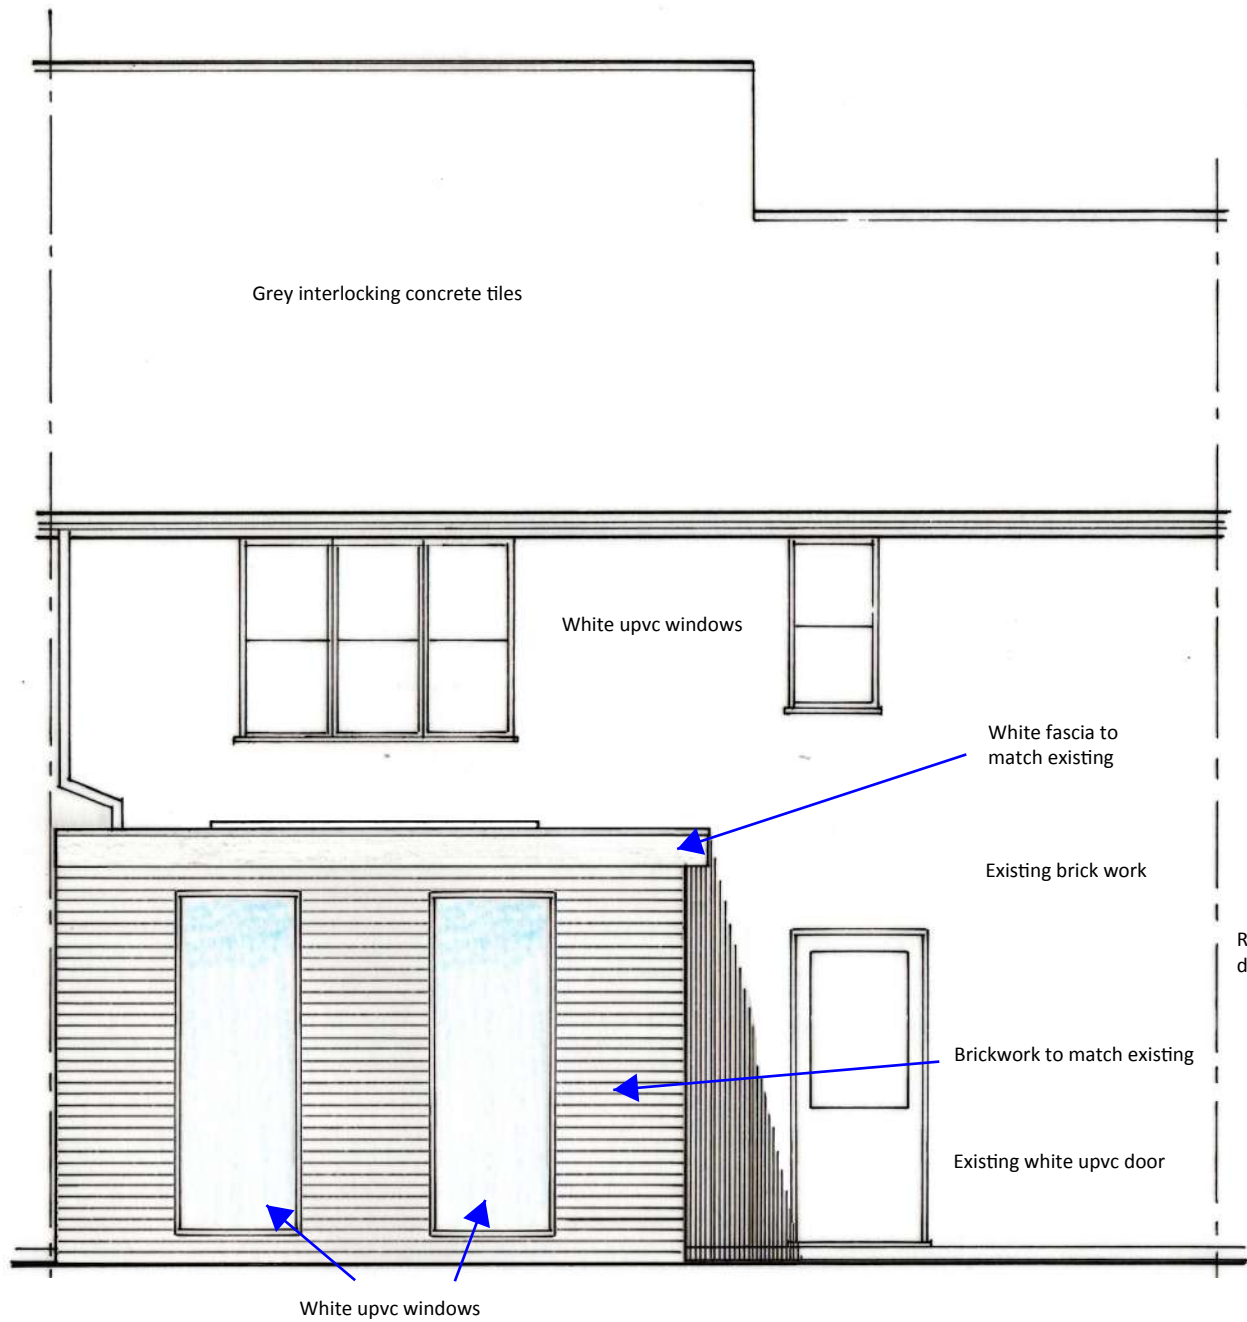


PROPOSED REAR ELEVATION (SOUTH) 1:50

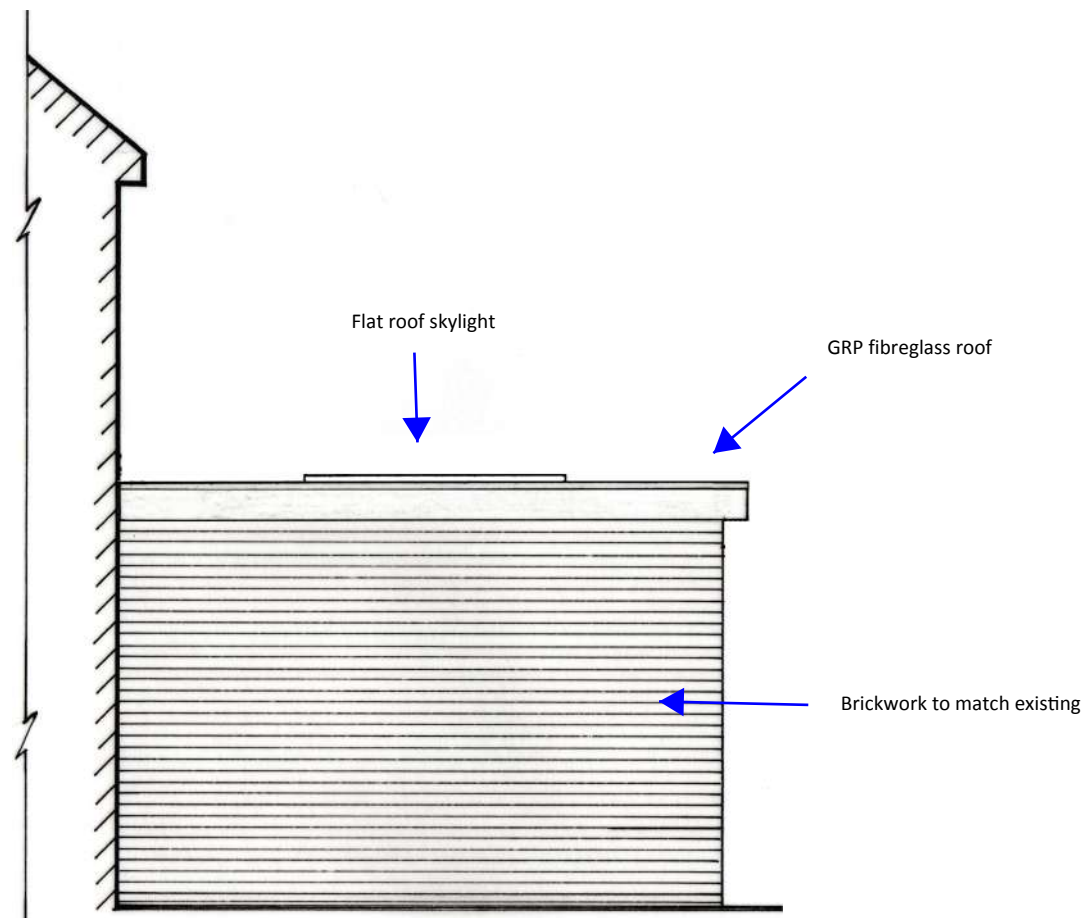

PROPOSED SIDE ELEVATION (WEST) 1:50

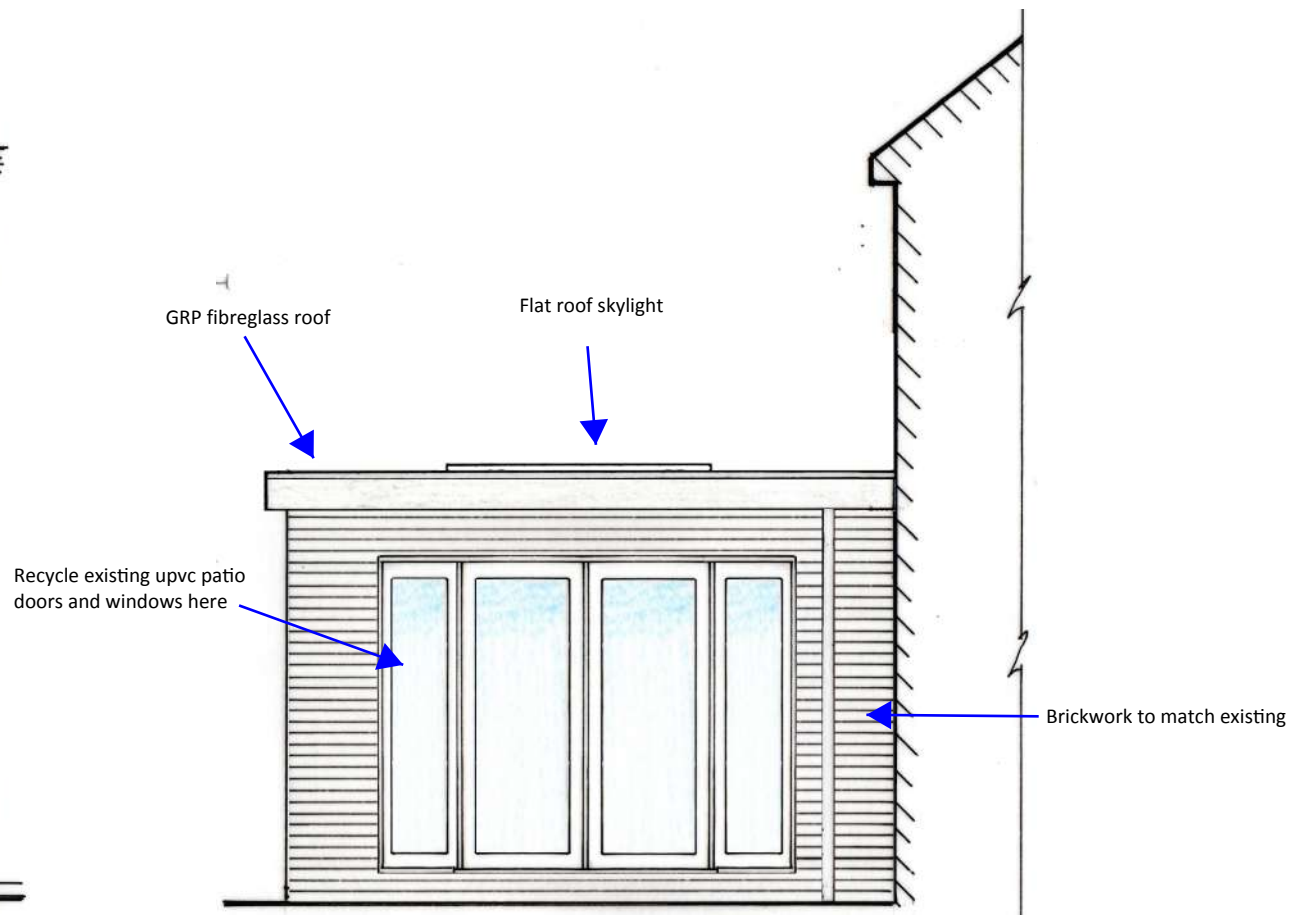

PROPOSED SIDE ELEVATION (EAST) 1:50

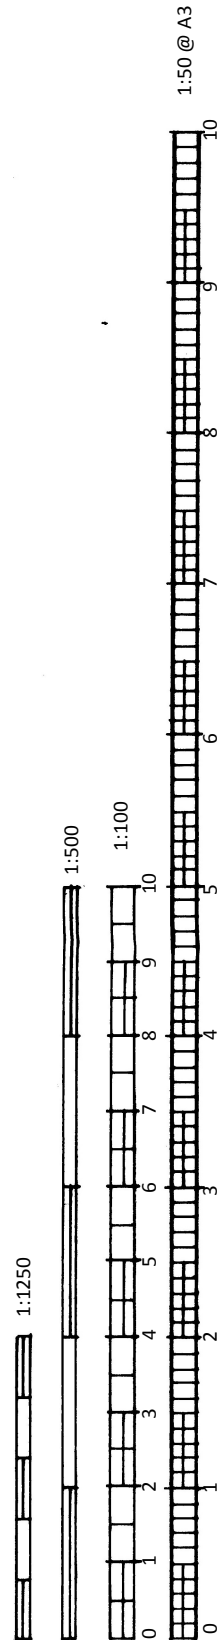

8 LAVENDER WAY
ANGMERING
BN16 4QD

REAR EXTENSION /
ORANGERY

John-Paul Jenner
& Megan Ellis

Date: 01/03/21

A3