
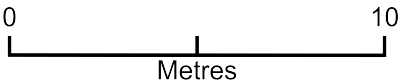


8 Lavender Way, Angmering

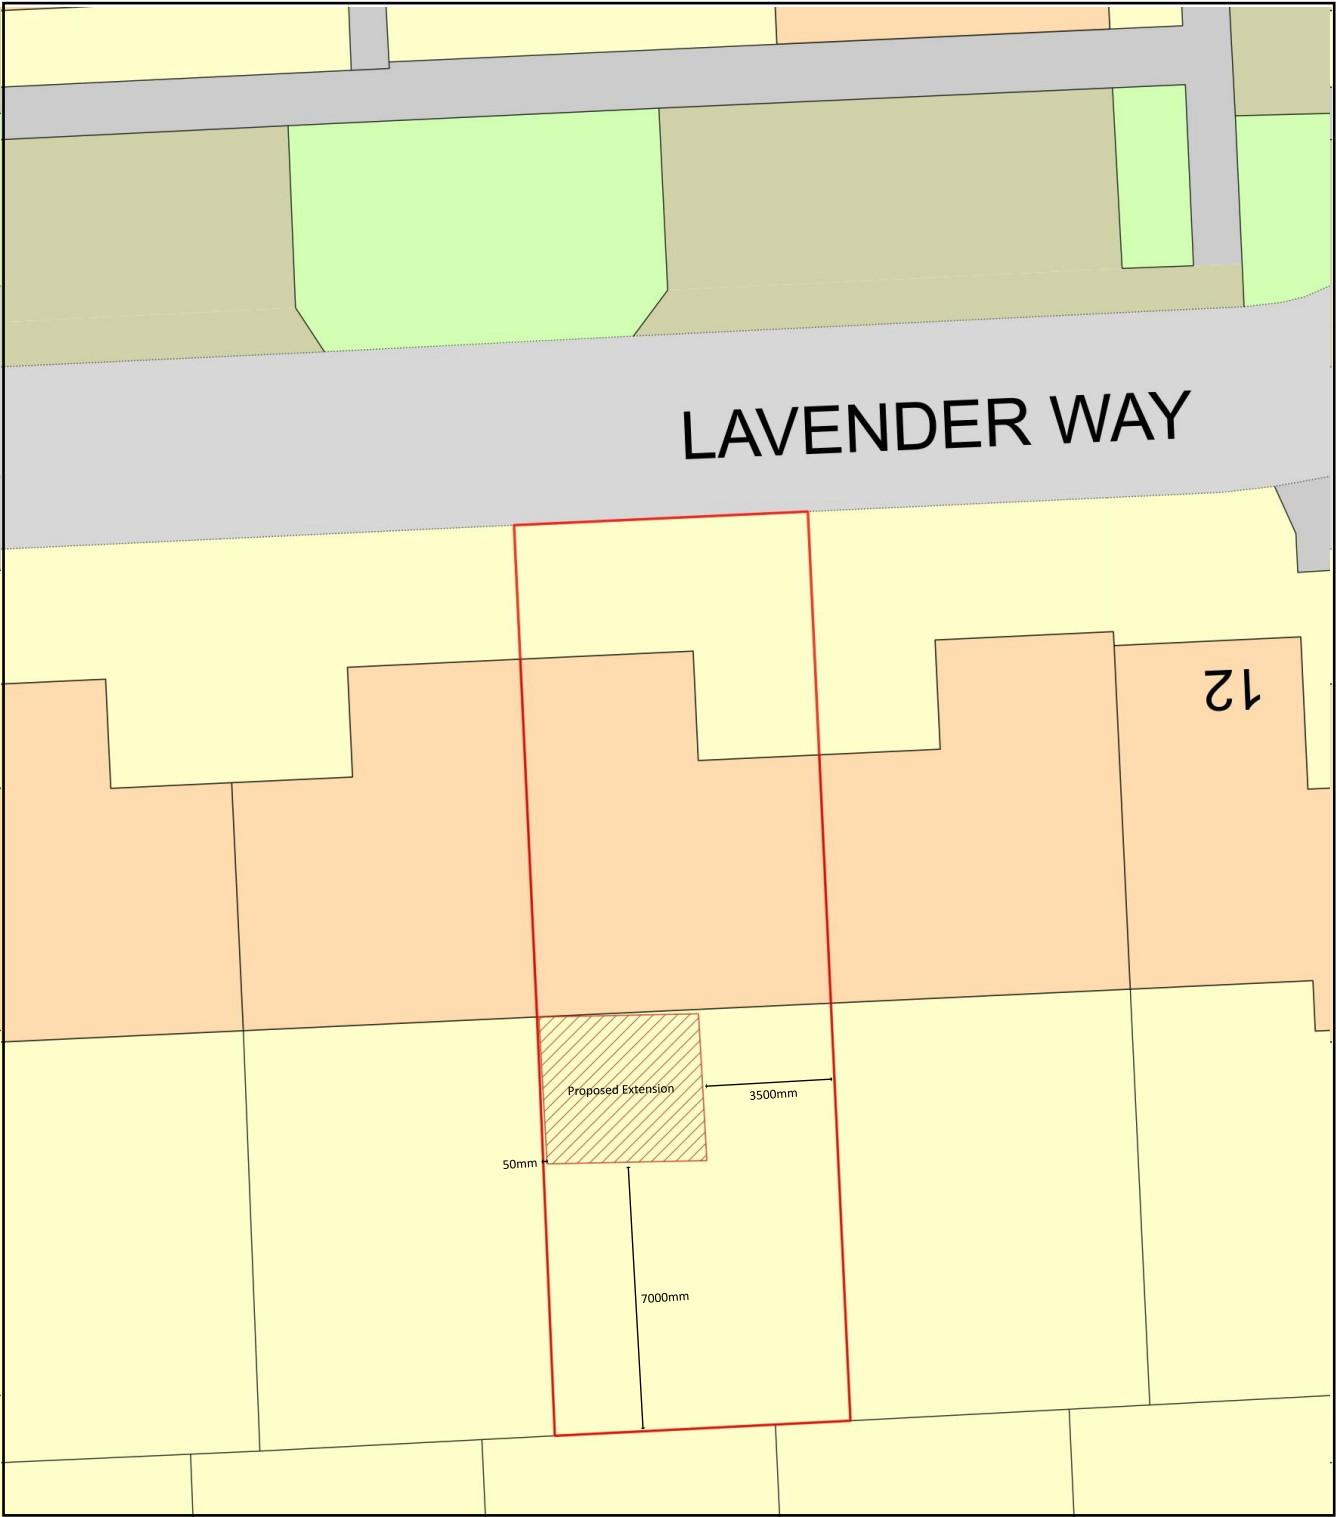

Plan Produced for: John-Paul Jenner

Date Produced: 01 Apr 2021

Plan Reference Number: TQRQM21091161253143

Scale: 1:200 @ A4