
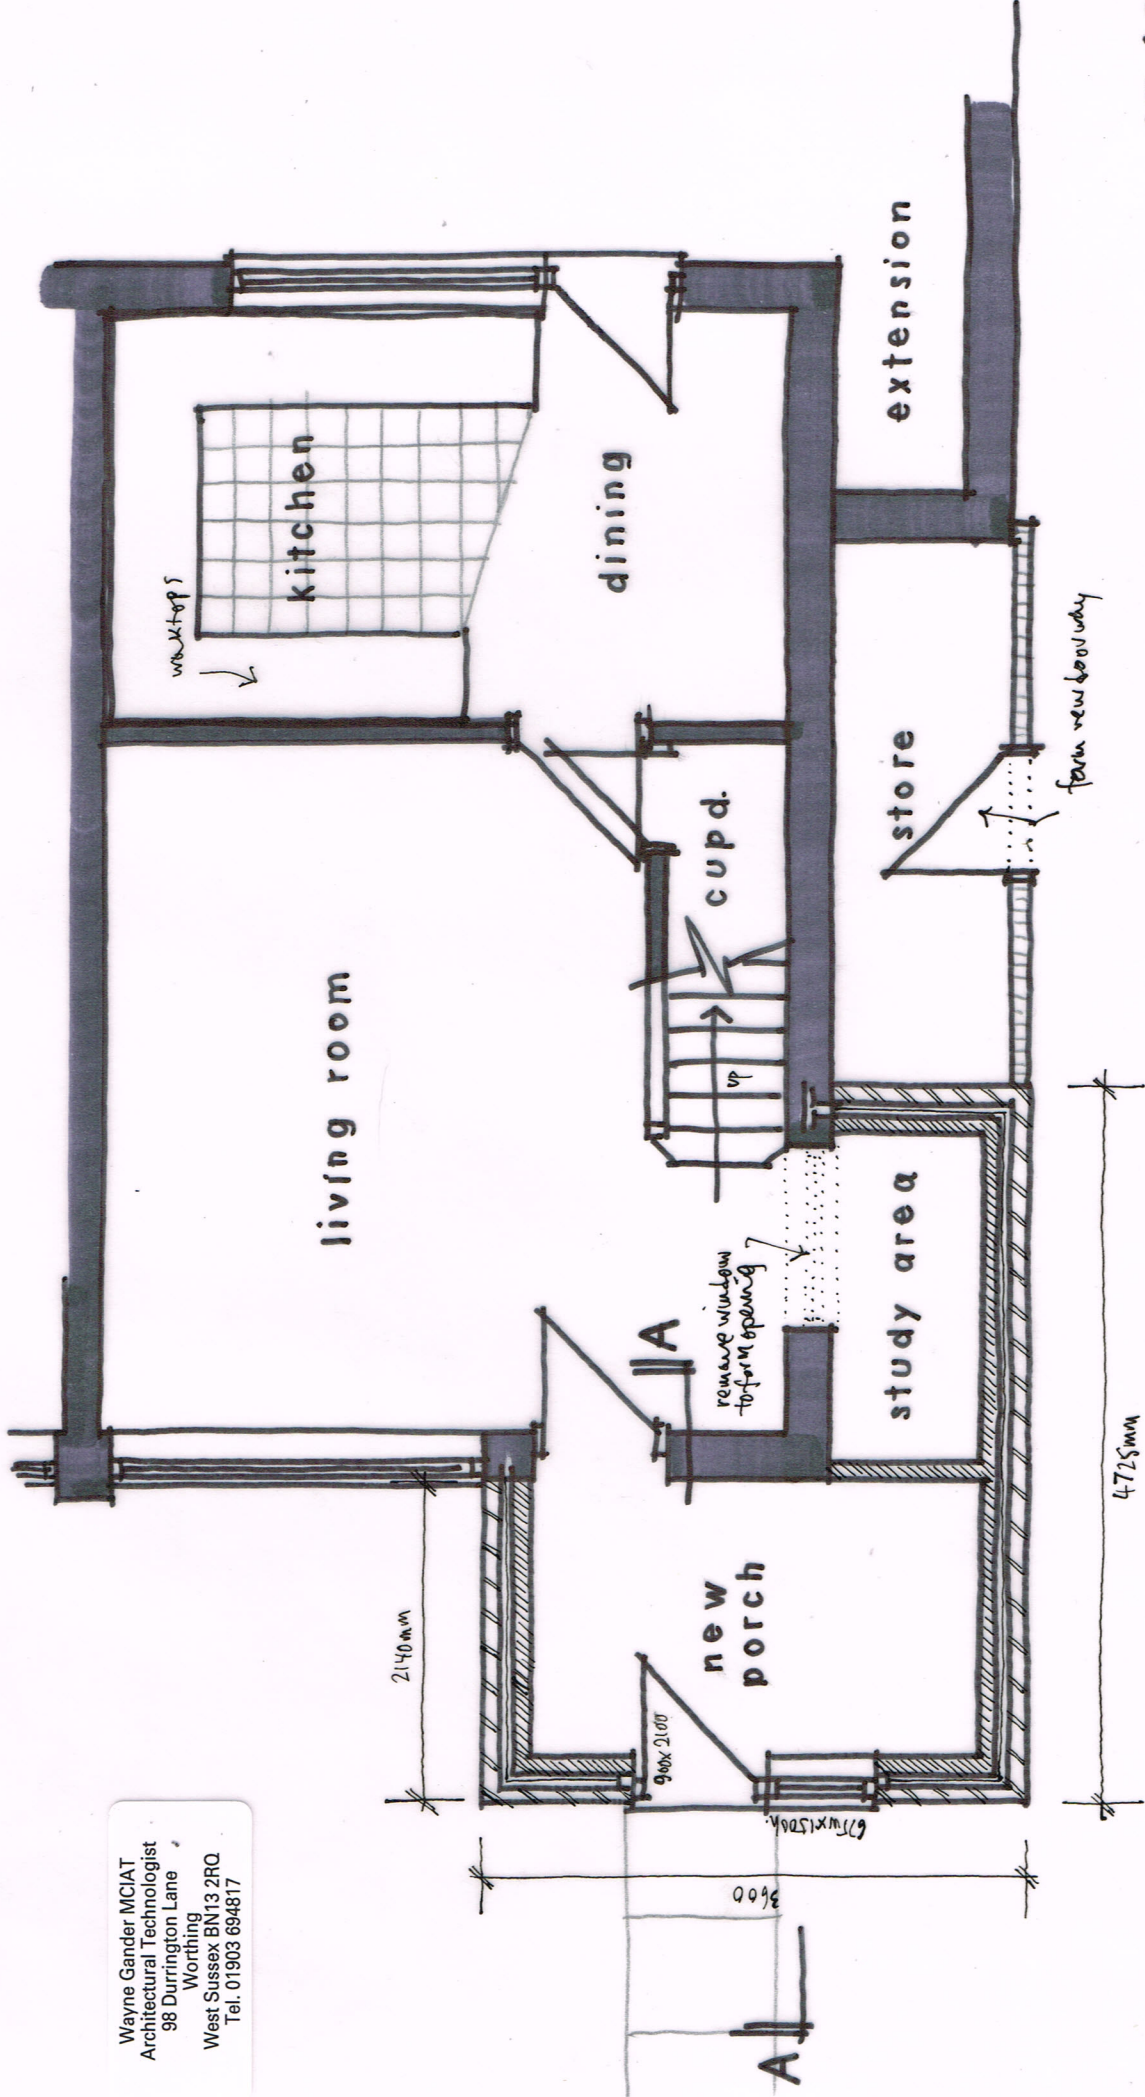


PROPOSED ELEVATIONS 1:100@ A3

ARUN DISTRICT COUNCIL A/63/17/HH

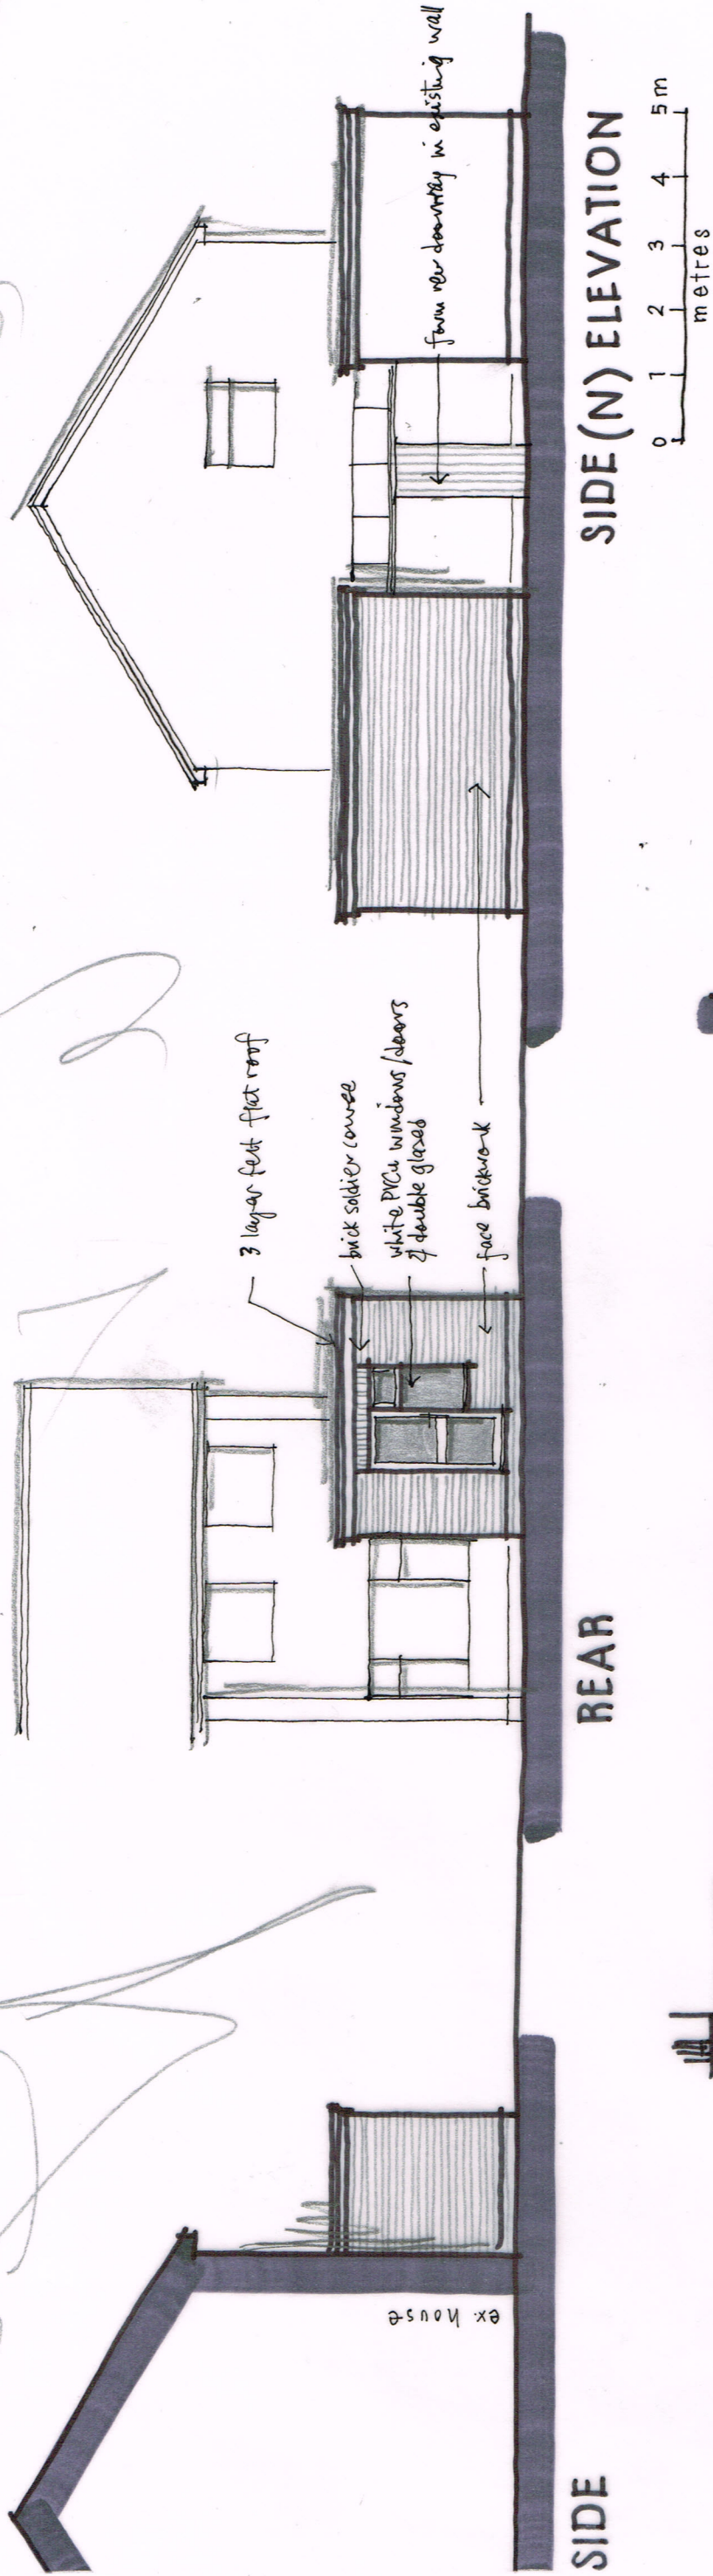

Wayne Gander MCIAT
Architectural Technologist
98 Durrington Lane
Worthing
West Sussex BN13 2RQ
Tel. 01903 694817

GROUND FLOOR PLAN 1:50

17 ARLINGTON CRESCENT, EAST PRESTON
Proposals 02
March 2017