


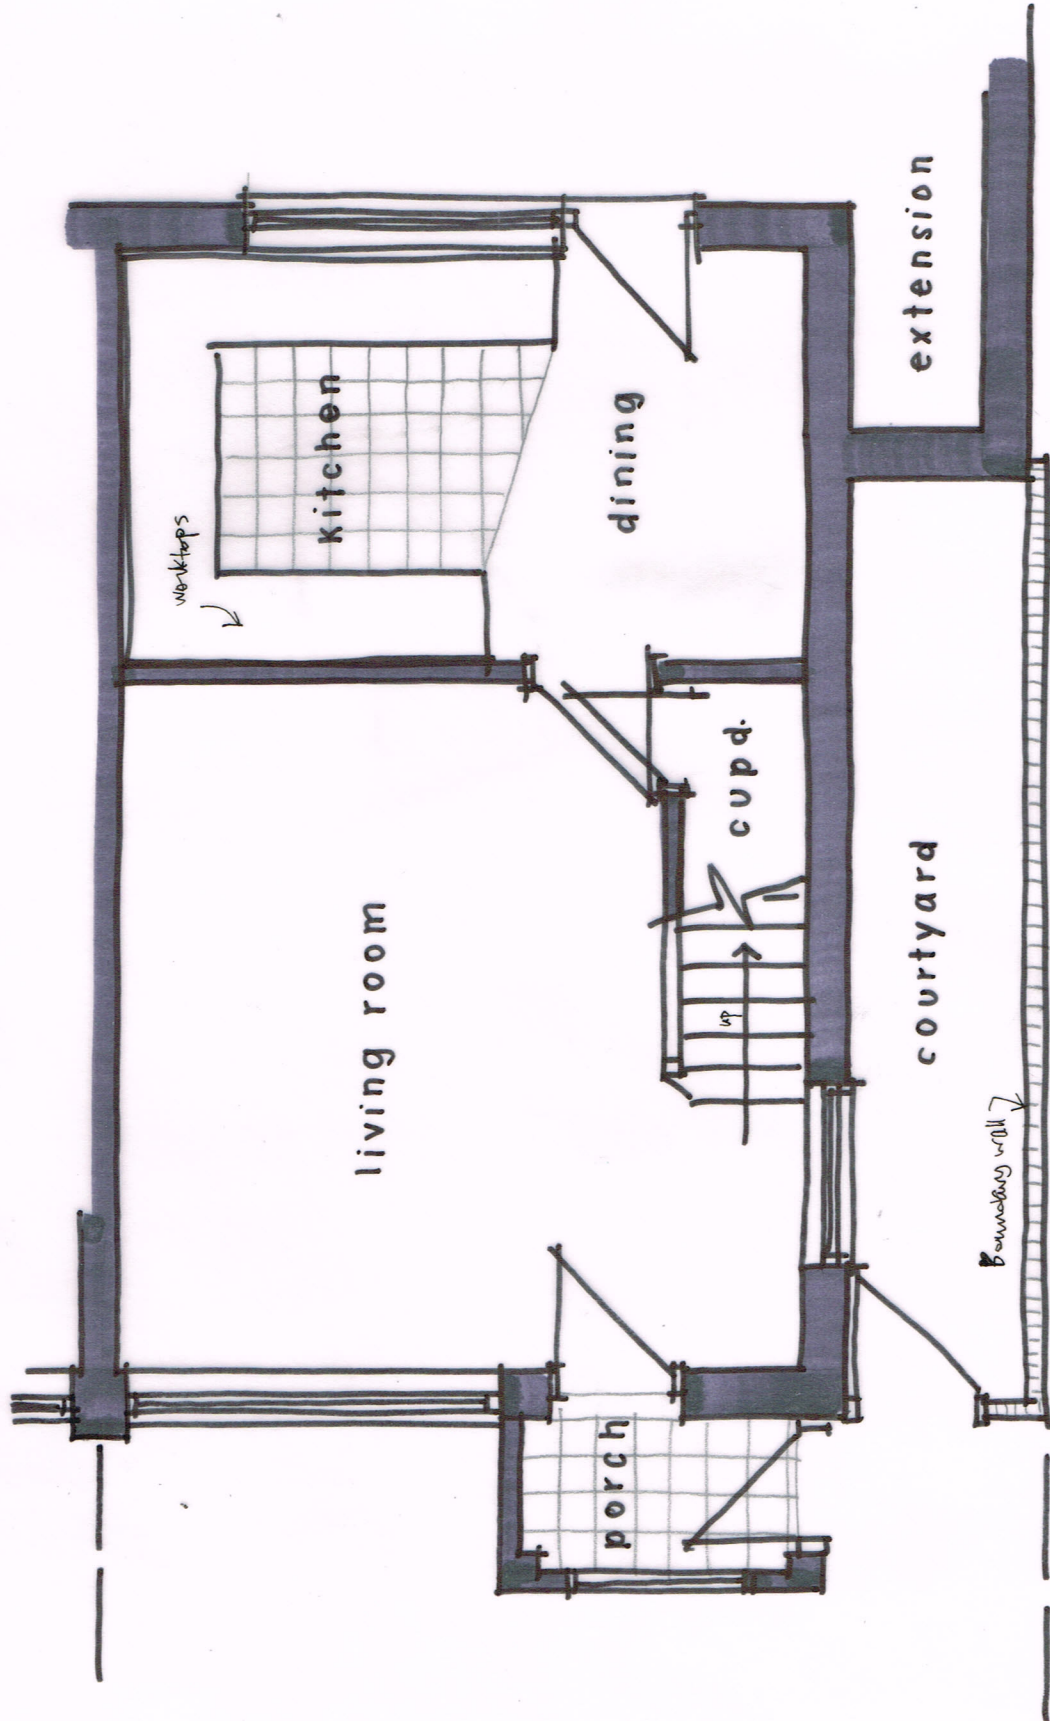

Wayne Gander MCIAT
Architectural Technologist
98 Durrington Lane
Worthing
West Sussex BN13 2RQ
Tel. 01903 694817

GROUND FLOOR PLAN 1:50

Revisions A - porches + gatehouse 11/4/17

17 ARLINGTON CRESCENT, EAST PRESTON
Existing details 01 A
March 2017