


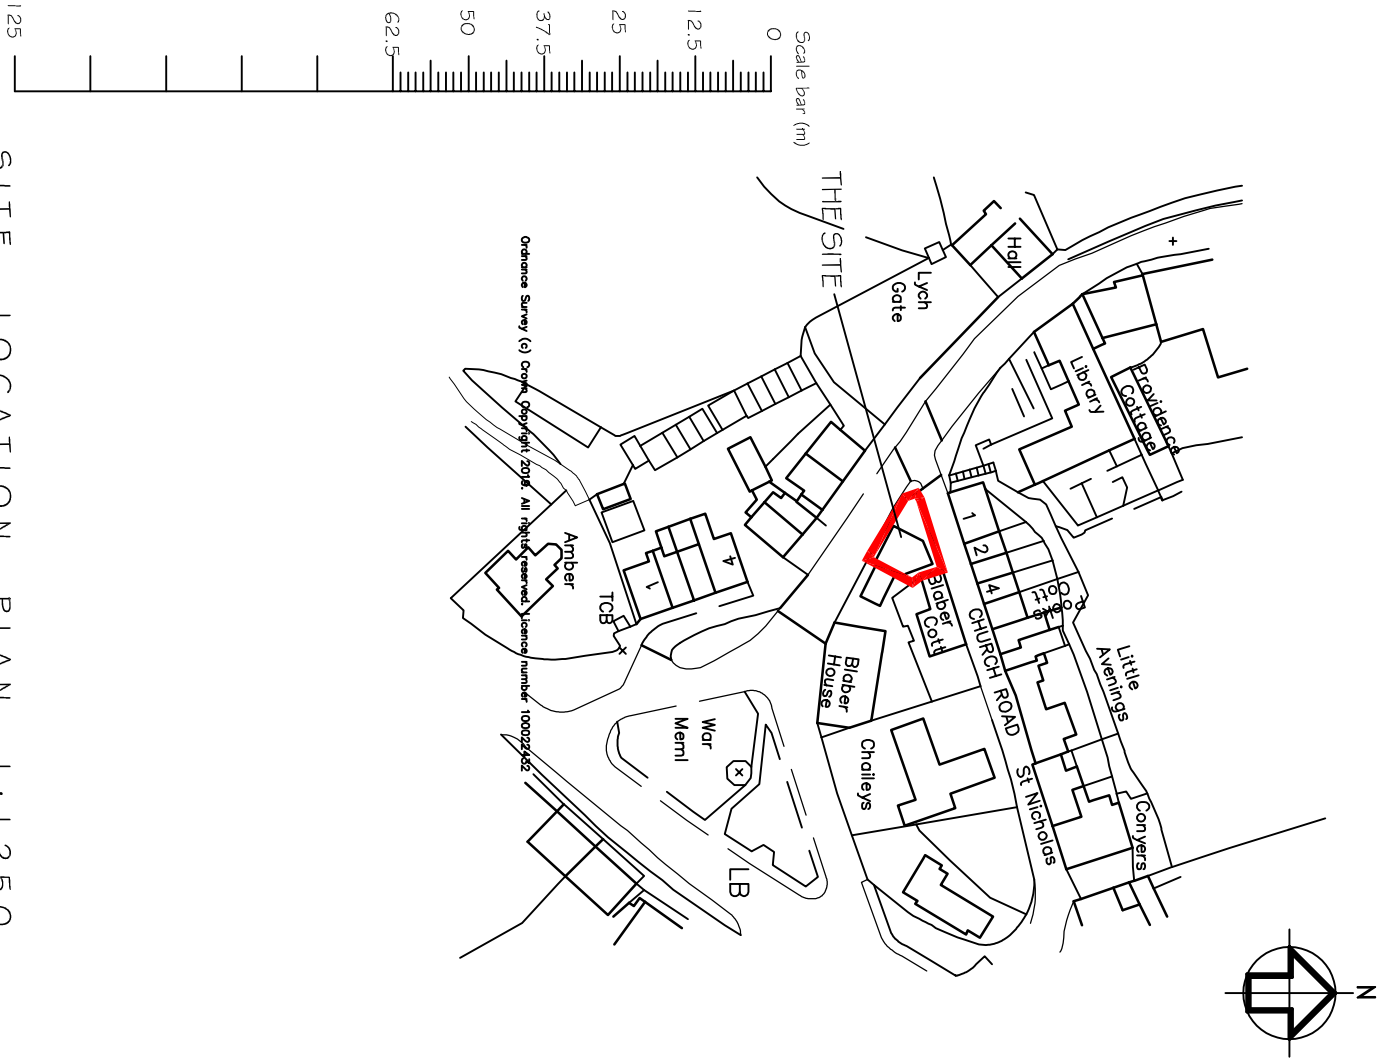

SITE LOCATION PLAN 1 : 1250



BLOCK PLAN 1 : 500

CLIENT
SHAFFQUES

SCALE 1:1250 / 1:500 @A3
DRAWN BY PLB
DATE MAY 19
DWG NO 867/02
REV.-

REV DESCRIPTION

DATE

PROJECT
SHAFFQUES, THE SQUARE
ARUNDEL ROAD
ANGMERING
WEST SUSSEX
DRAWING TITLE
SITE LOCATION AND BLOCK
PLANS



Unit 3b Woodhorn Business Centre
Woodhorn Lane
Oving Chichester
West Sussex PO20 2BX
Tel 01243 774764
www.sloaneandbrown.co.uk

NOTES
WRITTEN DIMENSIONS TO BE TAKEN IN PREFERENCE TO SCALE, AND
ALL DIMENSIONS TO BE TAKEN IN PREFERENCE TO SCALE, AND
THE DRAWING IS TO BE USED IN CONJUNCTION WITH ALL OTHER
DOCUMENTS RELATING TO THIS PROJECT.
ANY DISCREPANCIES ARE TO BE REFERRED IMMEDIATELY TO THE
PROJECT DESIGNER.
THIS DRAWING IS COPYRIGHT AND SHOULD NOT BE USED OR
REPRODUCED WITHOUT PERMISSION.
IT IS THE CONTRACTORS RESPONSIBILITY TO ENSURE COMPLIANCE
WITH THE BUILDING REGULATIONS.