



Wayne Gander MCIAT
 Architectural Technologist
 98 Durrington Lane, Worthing
 West Sussex BN13 2RQ
 E : waynegander08@gmail.com

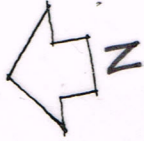


↑ approx. line of ex. boundary

ex. window

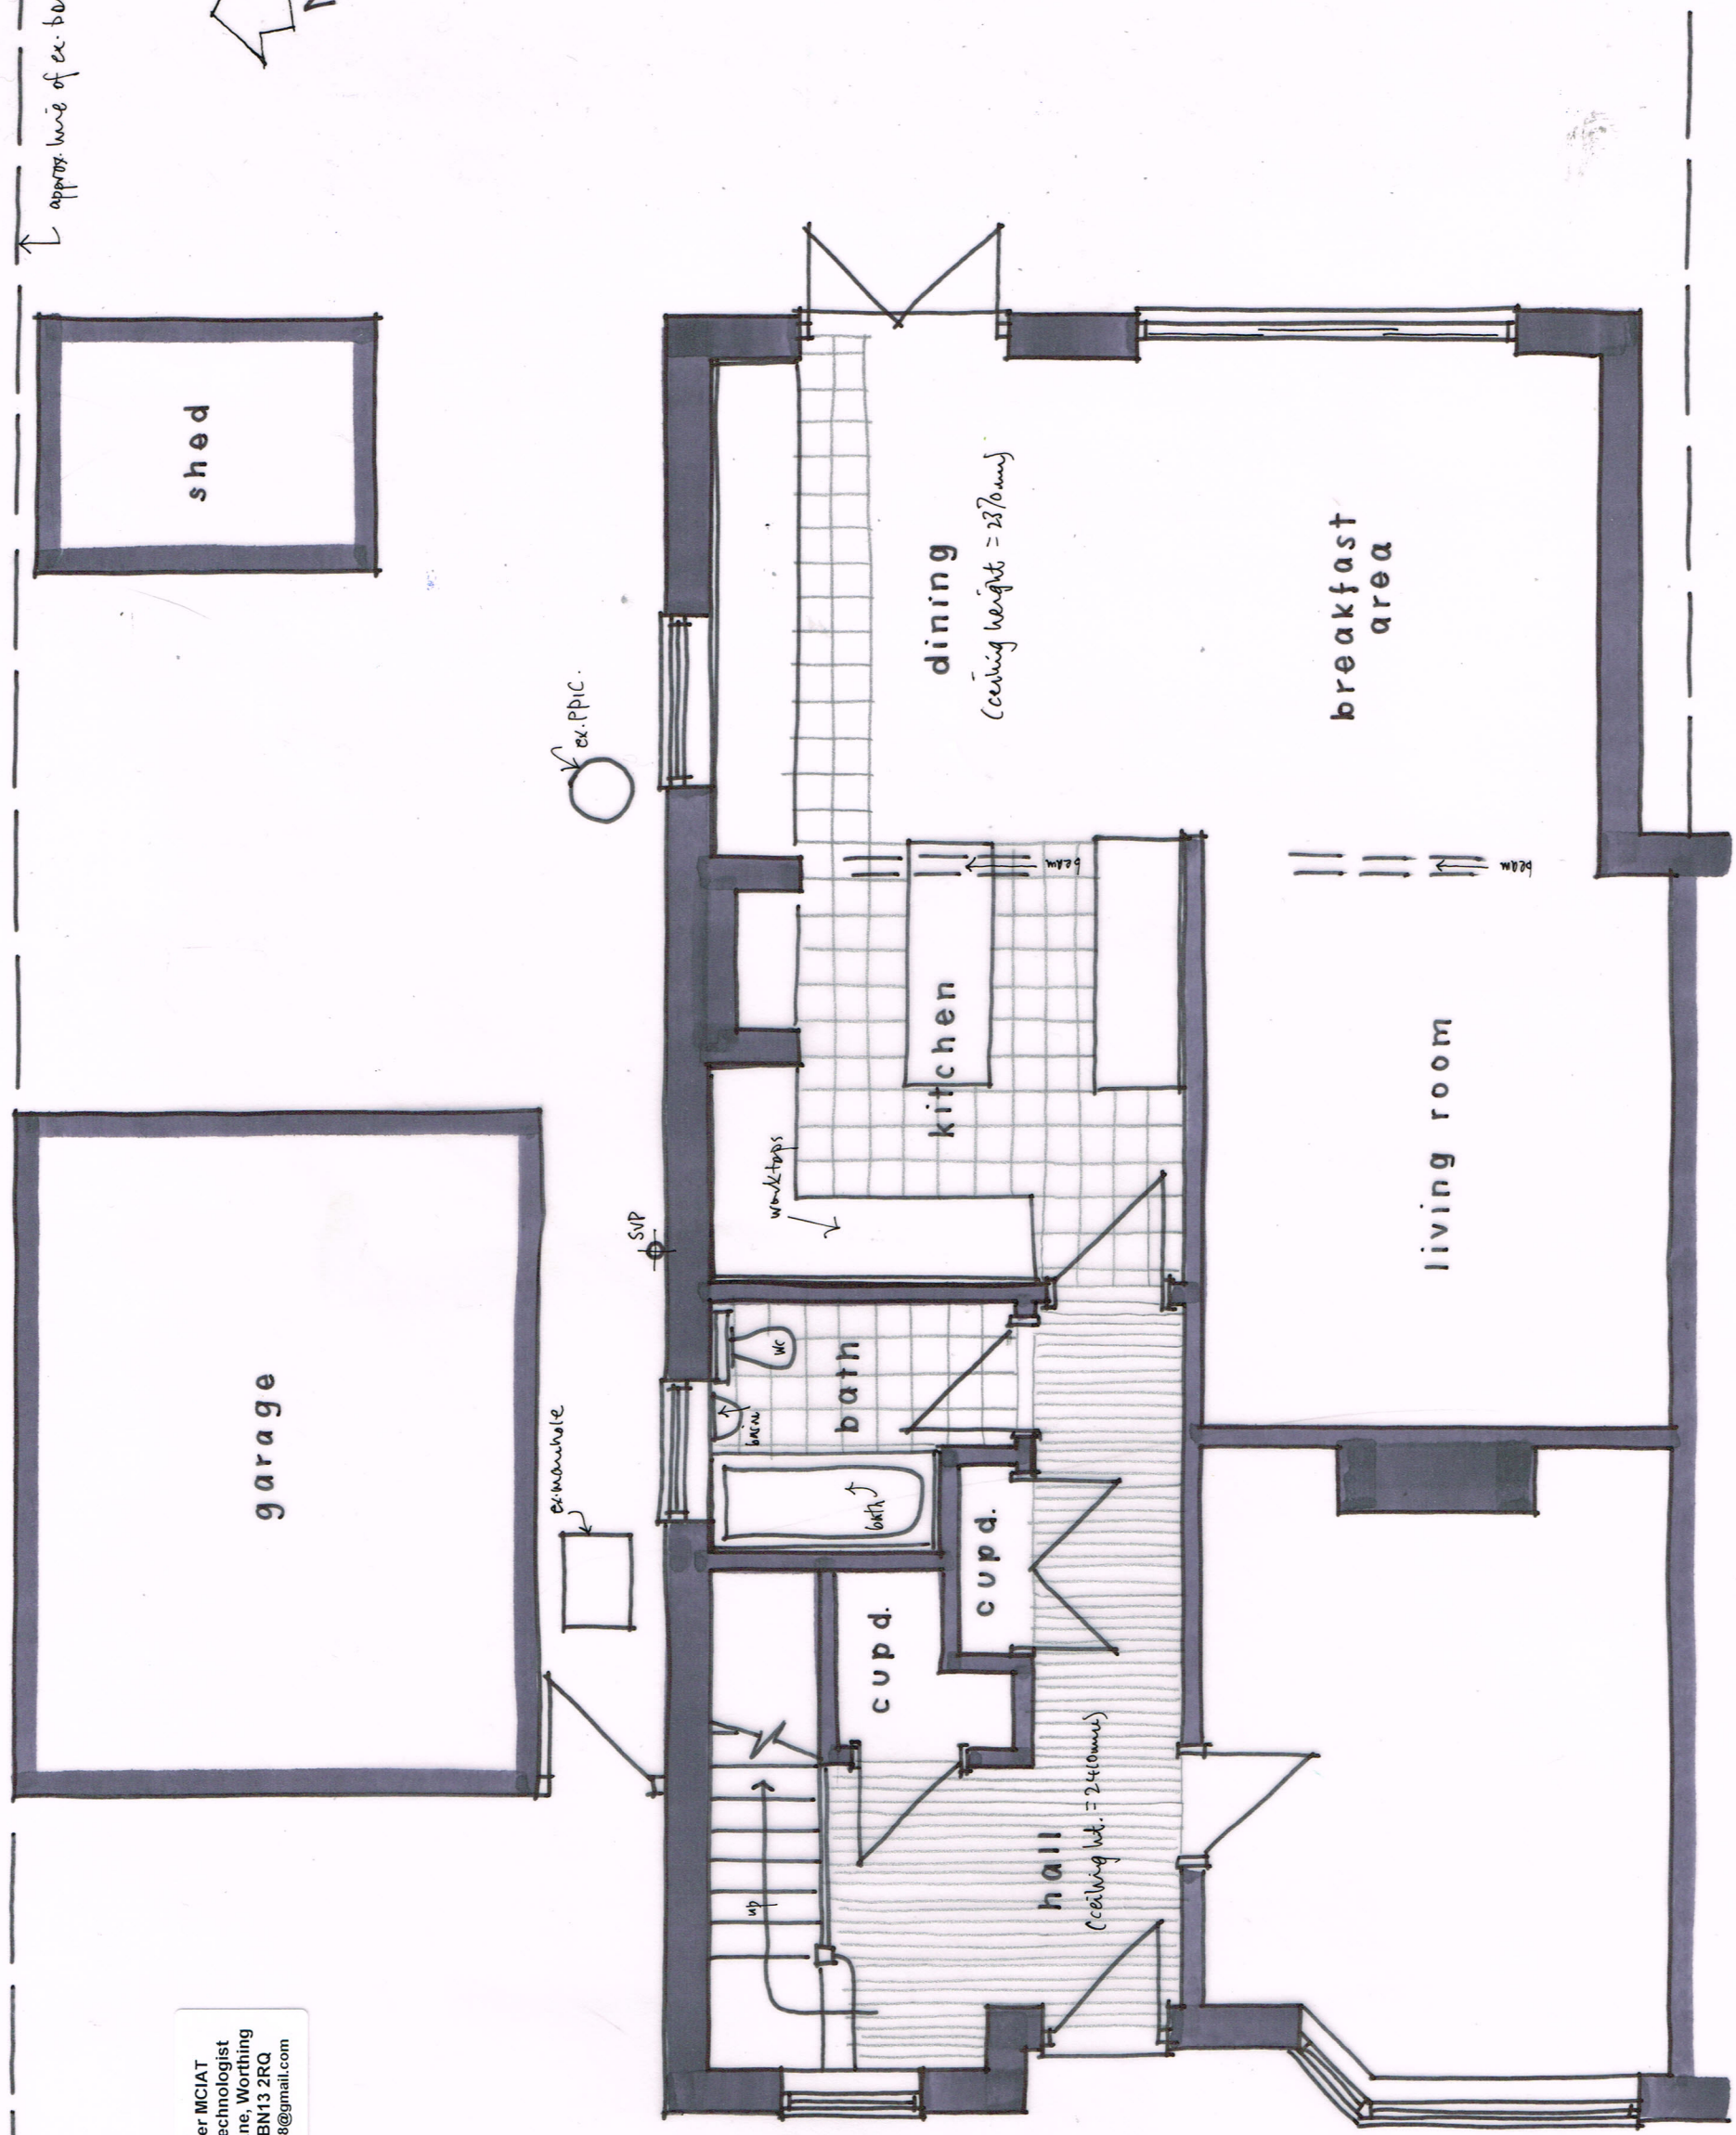

GROUND FLOOR PLAN 1:50 @ A3

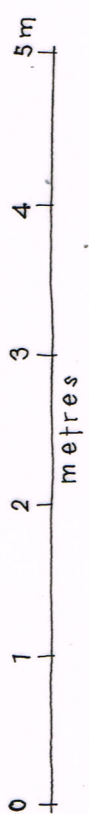

'AFTER ALL', STATION ROAD, ANGMERING
 Existing details 01
 March 2020