



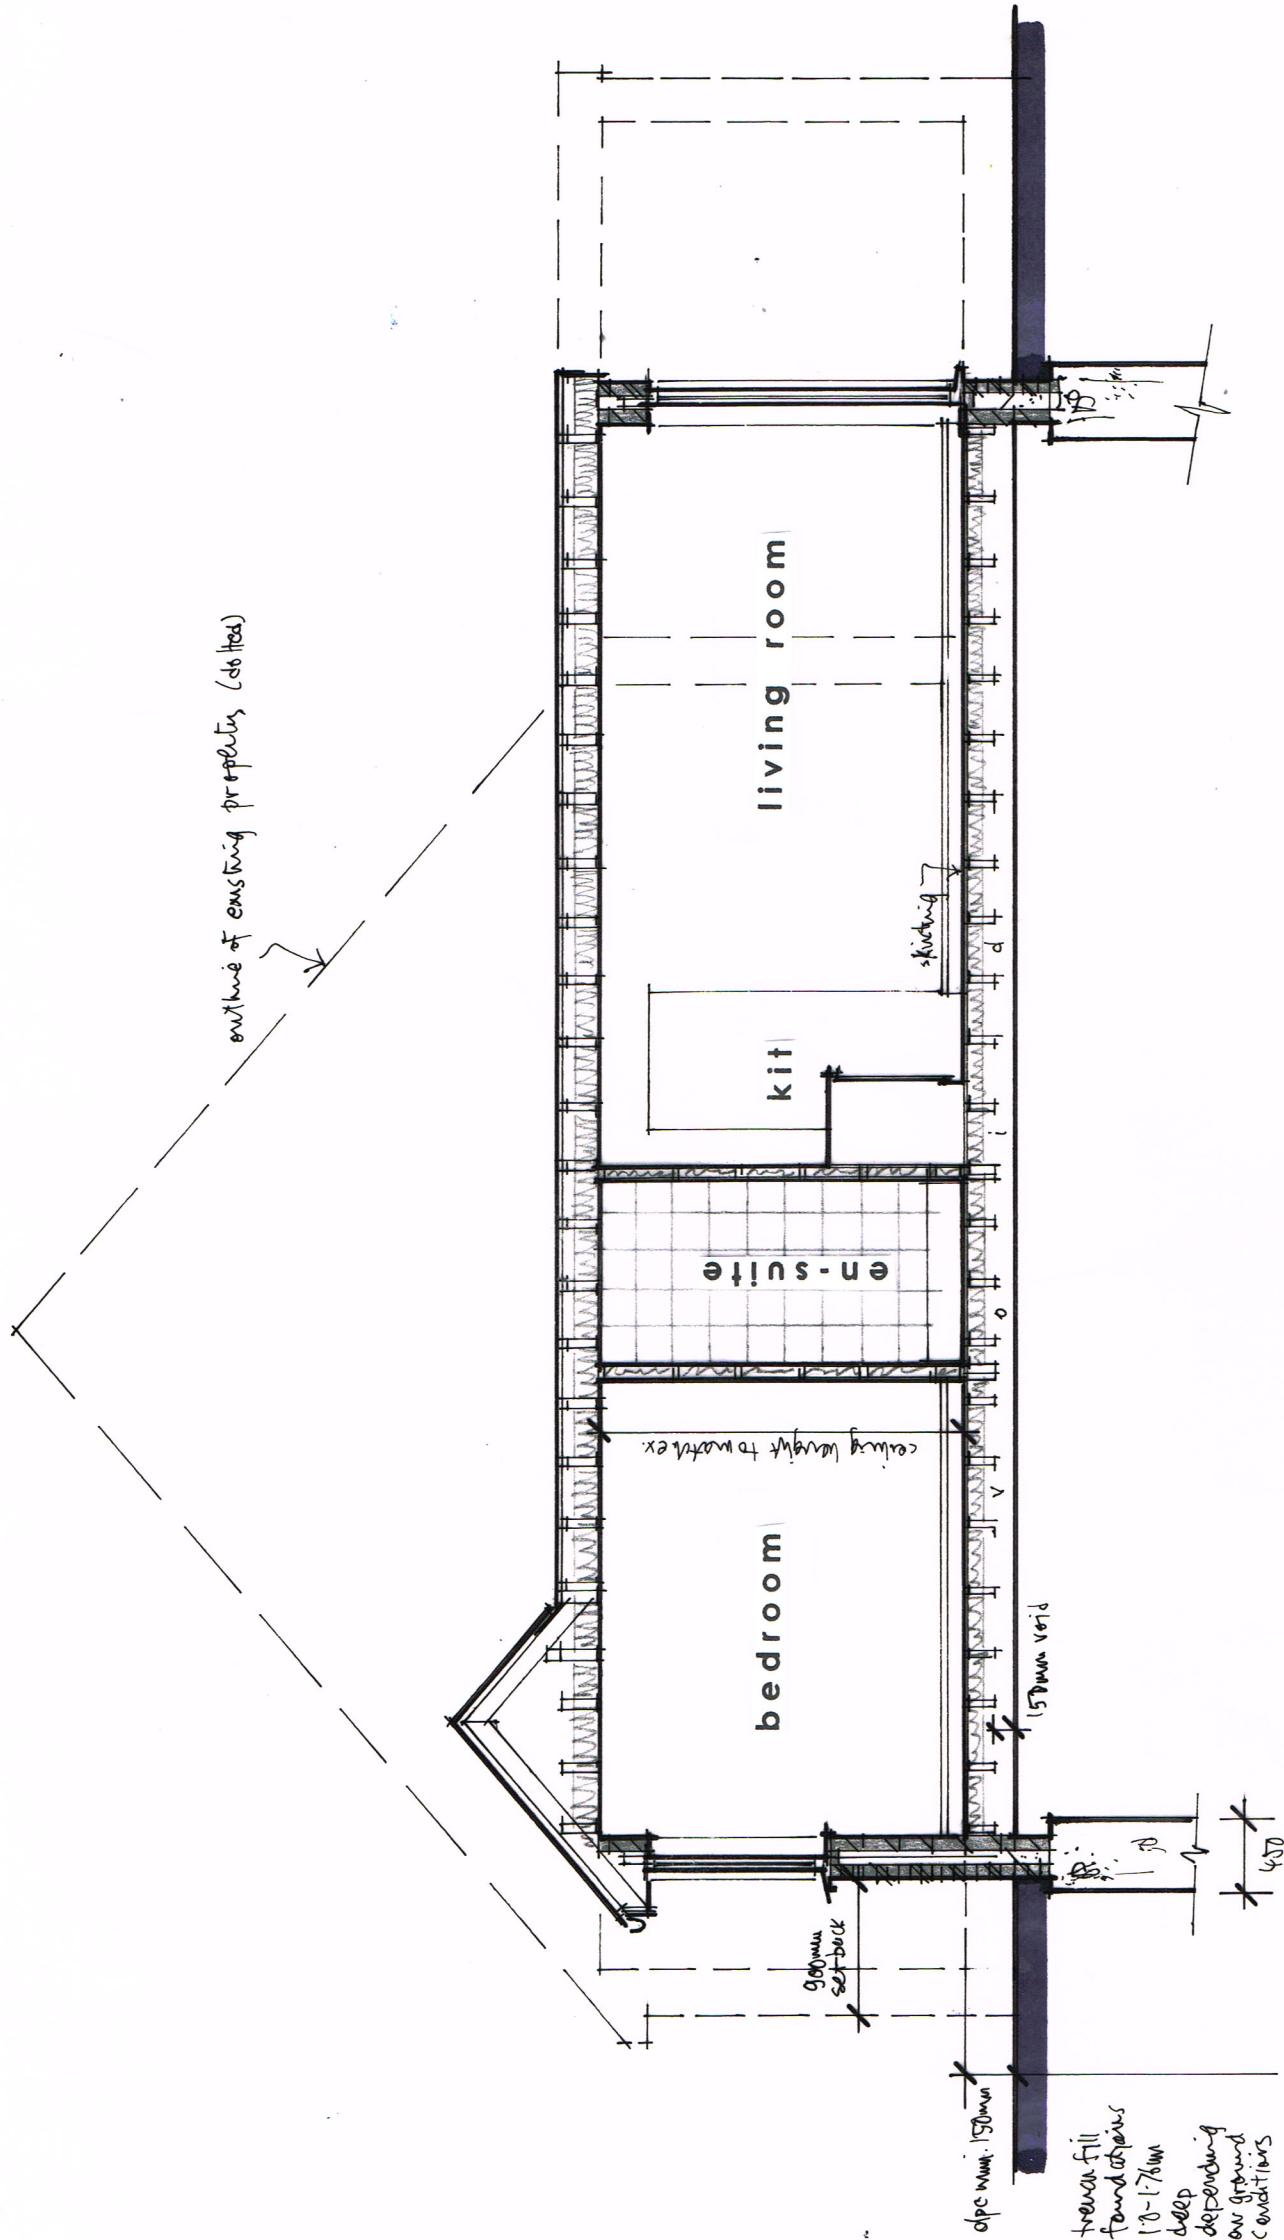

SECTION A-A 1:50 @ A3

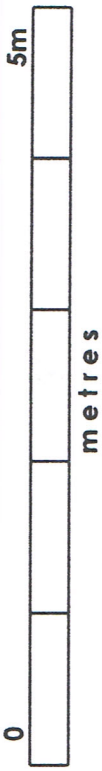

Figured dimensions to take precedence over scaled dimensions. The contractor is to verify all dimensions on site before commencing any works. Any discrepancies whatsoever to be brought to the attention of the client immediately.

The copyright of this drawing is reserved and the drawing must not be disclosed without authority.

Project

'AFTER ALL', STATION ROAD,  
ANGMERING

Proposed single storey side extension

Client

Mr & Mrs Nicklin

Drawing no. AM/SR/05

Scale AS SHOWN

Date March 2020

Drawn By WG

**WAYNE GANDER MCIAT**  
**Chartered Architectural Technologist**  
98 Durrington Lane  
WORTHING  
West Sussex  
BN13 2RQ  
Tel/Fax 01903 694817  
Email - waynegander08@gmail.com