




Location Plan: 1:1250

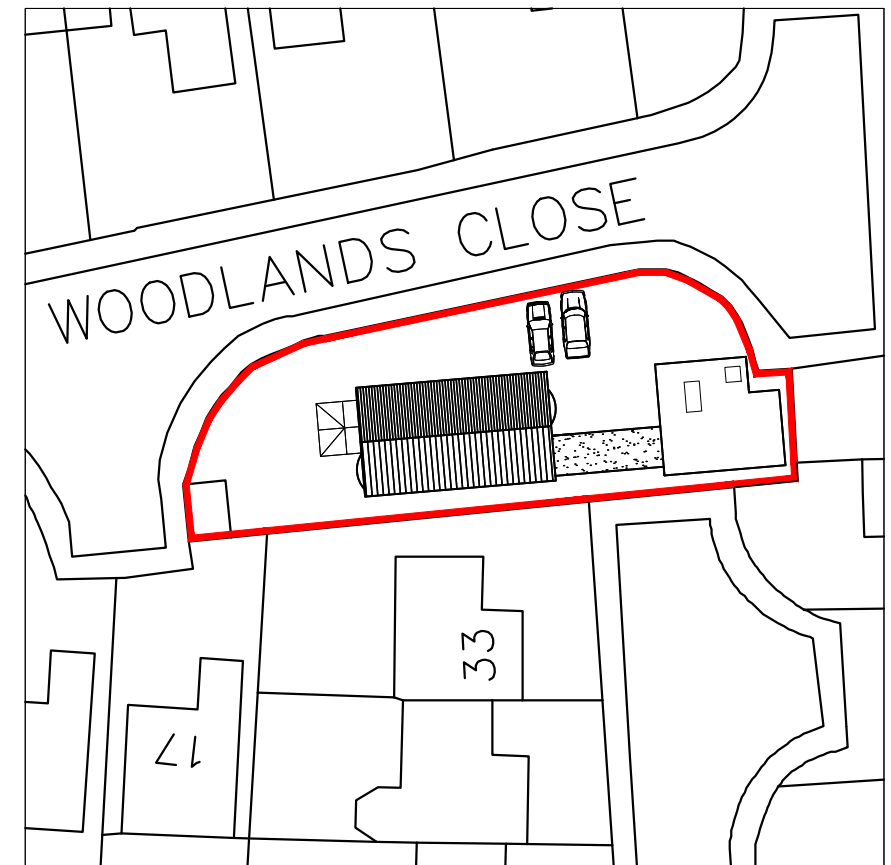

Block Plan: 1:500

16 Woodlands Close,
Angmering,
Littlehampton,
BN16 4NA

SITE PLANS

Revisions a) Note/Date/Initial
 b)
 c)

© Crown Copyright
All right reserved
Reproduced by Permission
Licence No.100046837

CAD

Critchley Architecture And Design Ltd.


Contact: 02392 474 919 | info@caad.online

The Old Brewery, 15E South Street, Havant, PO9 1BU




Scale A3 = As Shown
Drawn OS
Date 01/04/2021


20064-111⁰

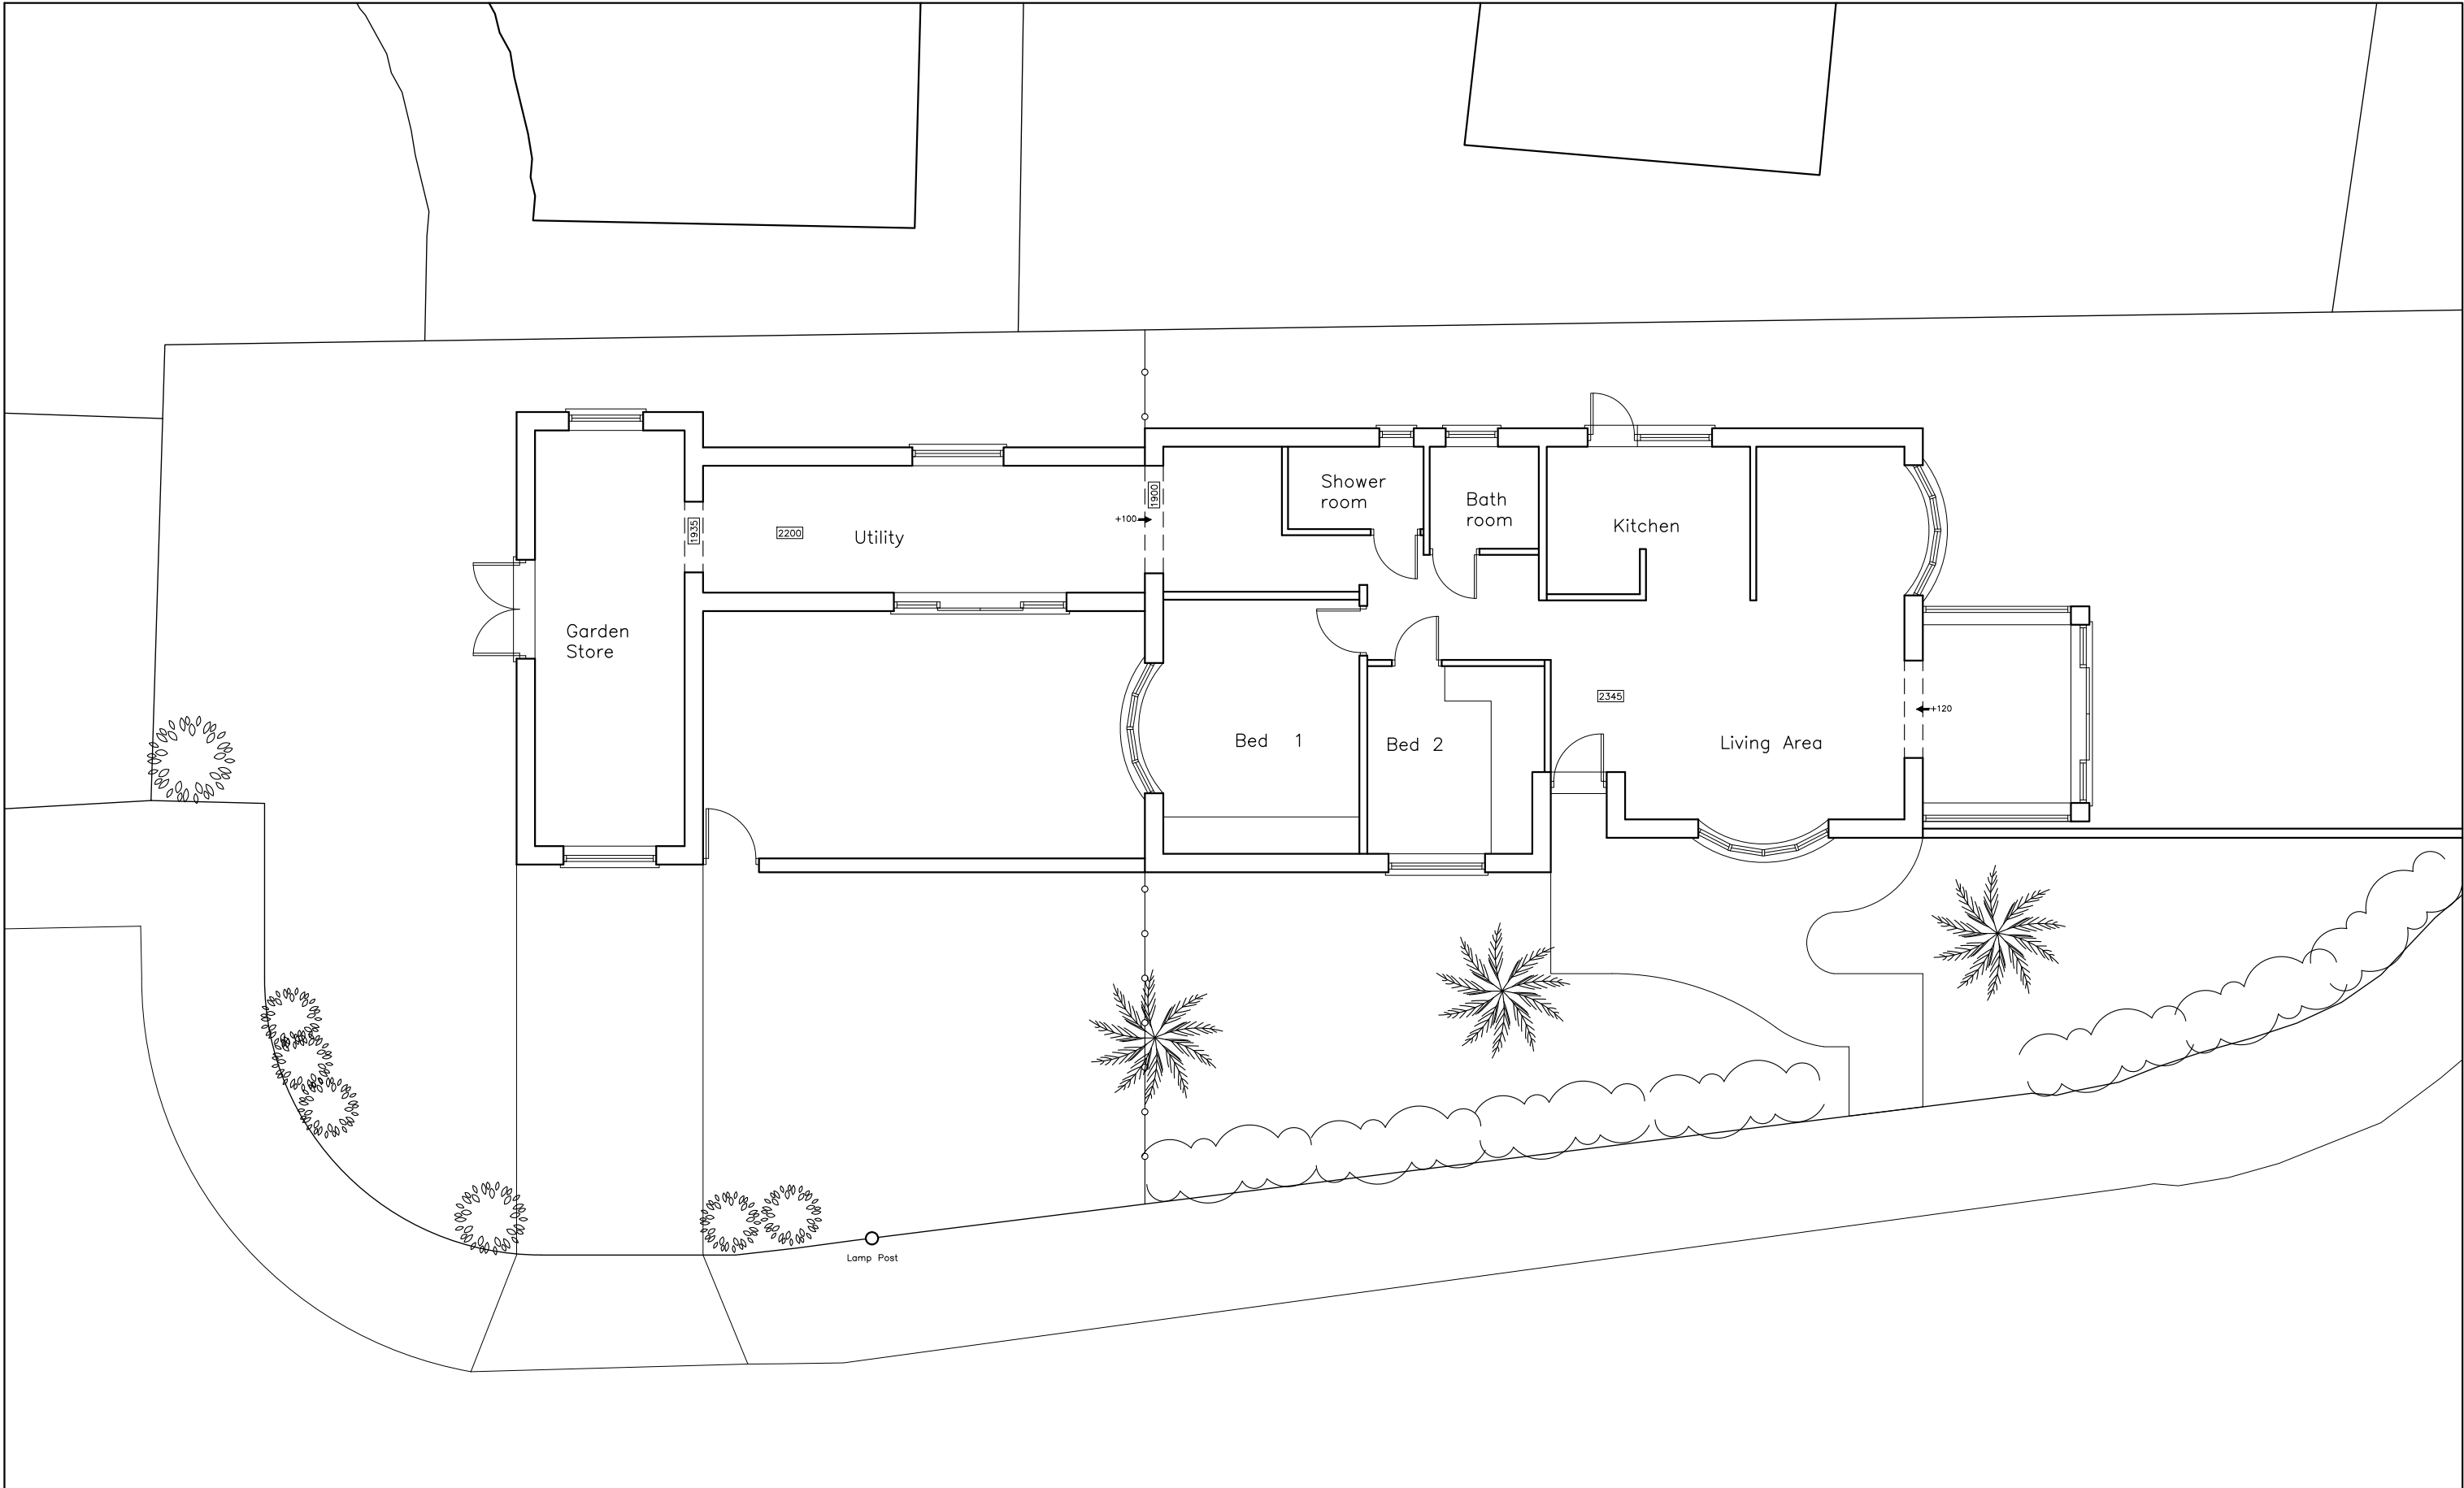


 Critchley Architecture And Design Ltd. Contact: 02392 474 919 info@caad.online The Old Brewery, 15E South Street, Havant, PO9 1BU	 10m	SURVEY PLAN		16 Woodlands Close, Angmering, Littlehampton, BN16 4NA	Scale A1=1:50, A3=1:100 Drawn CAL Date 07/09/2020 20064-201 ^A
		Revisions	a) Soft landscaping added/24.09.20/JHL b) c) d)		
		20m		30m	
				40m	

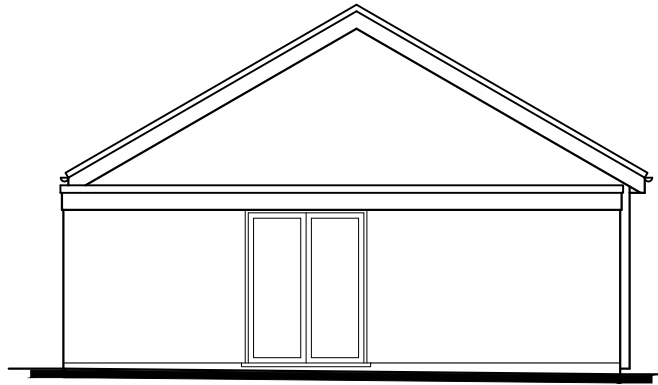


EAST

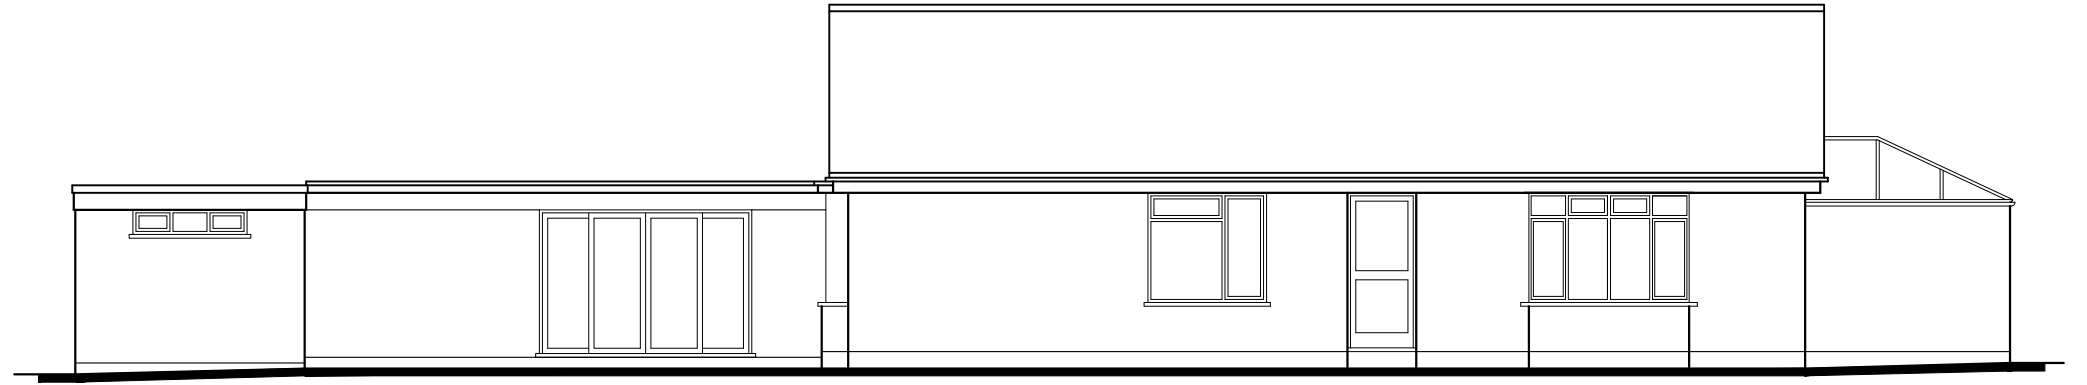

NORTH

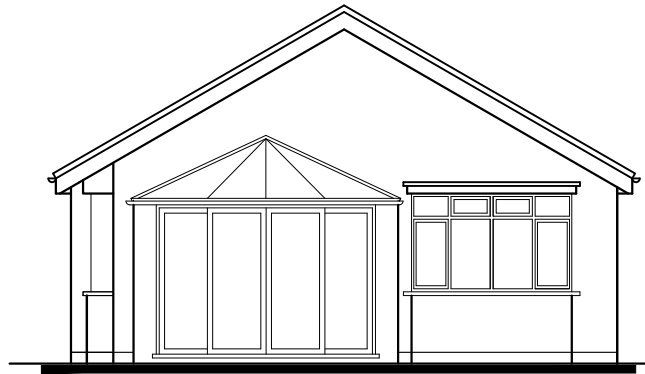

WEST

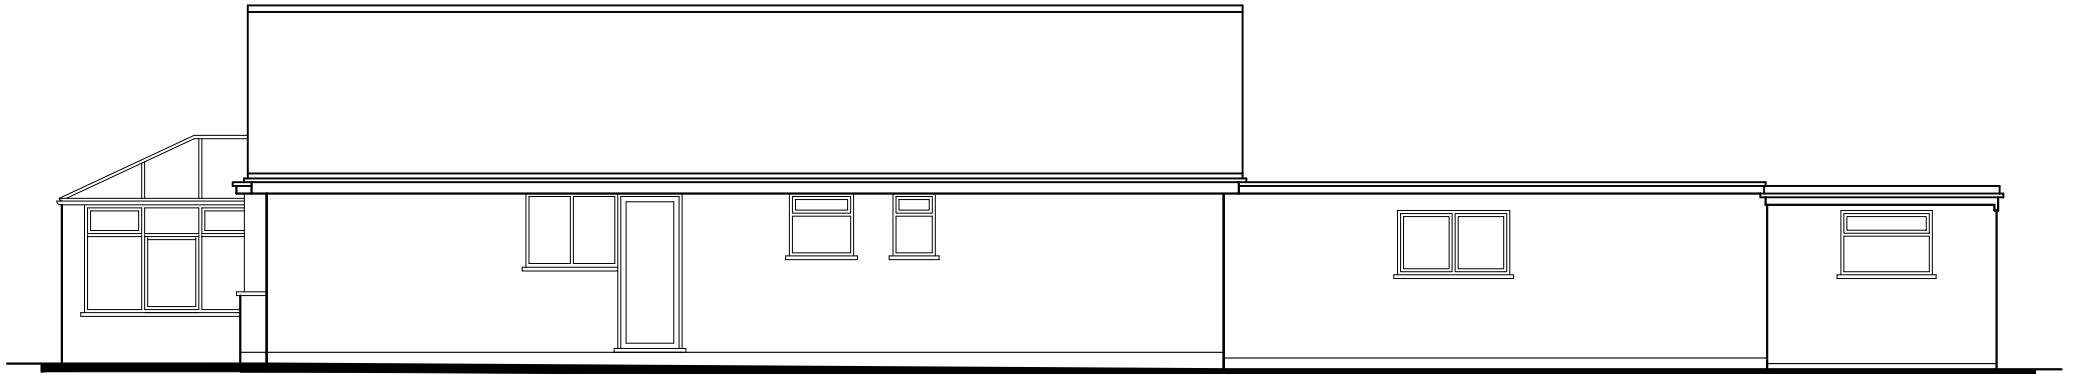

SOUTH



Critchley Architecture And Design Ltd.
Contact: 02392 474 919 | info@caad.online
The Old Brewery, 15E South Street, Havant, PO9 1BU

SURVEY ELEVATIONS

Revisions a) Note/Date/Initial
b)
c)
d)

16 Woodlands Close,
Angmering,
Littlehampton,
BN16 4NA

Scale A1=1:50, A3=1:100
Drawn CAL
Date 07/09/2020


20064-301⁰





10m

20m

30m

40m

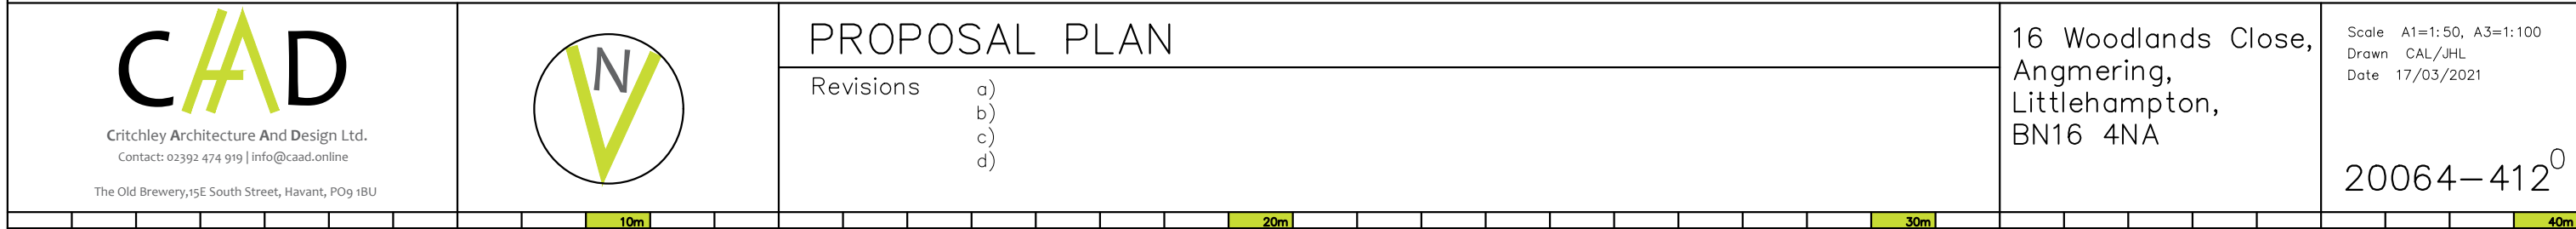

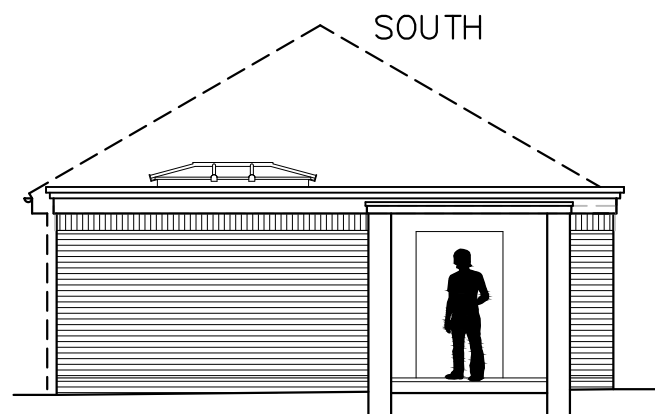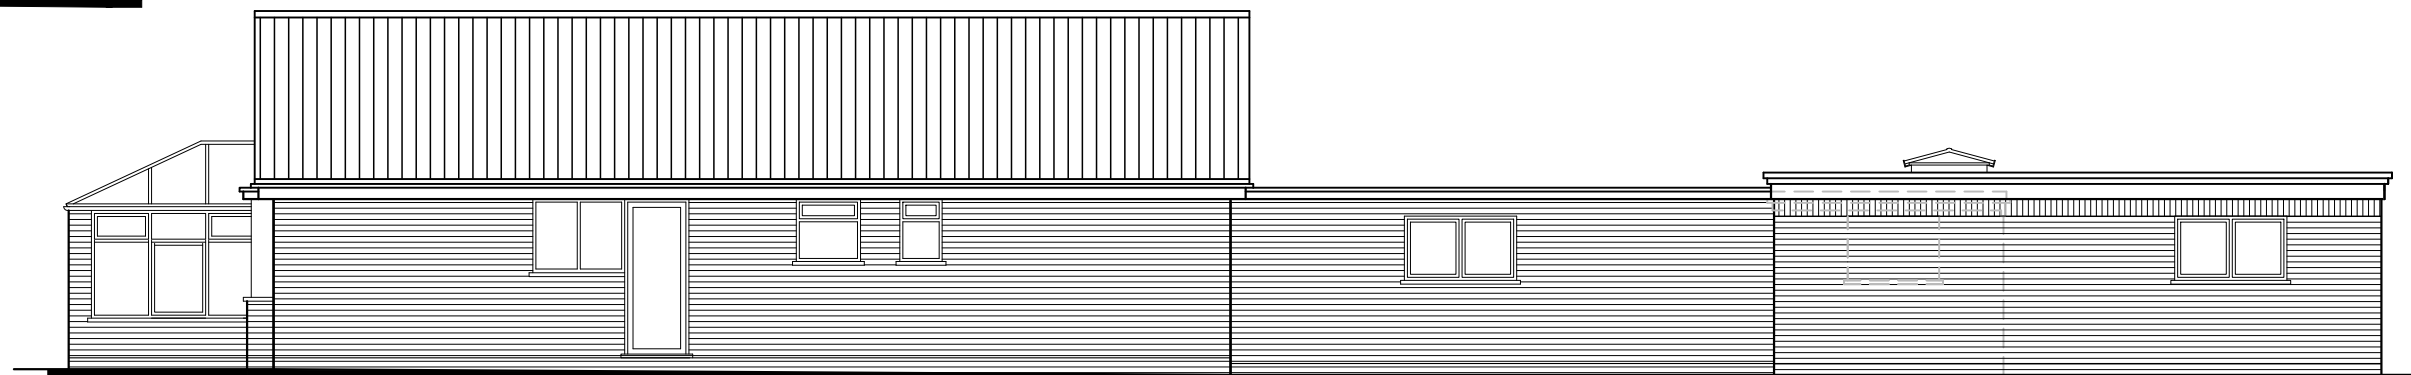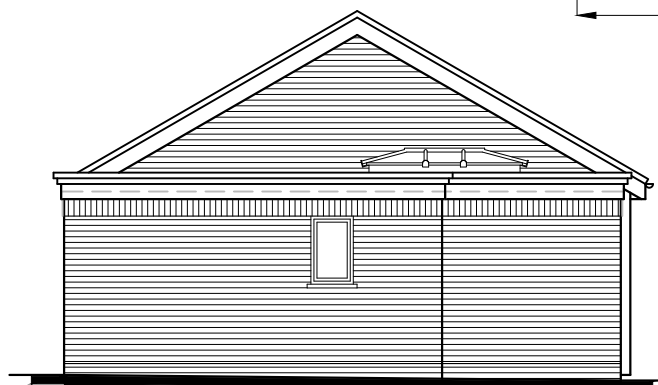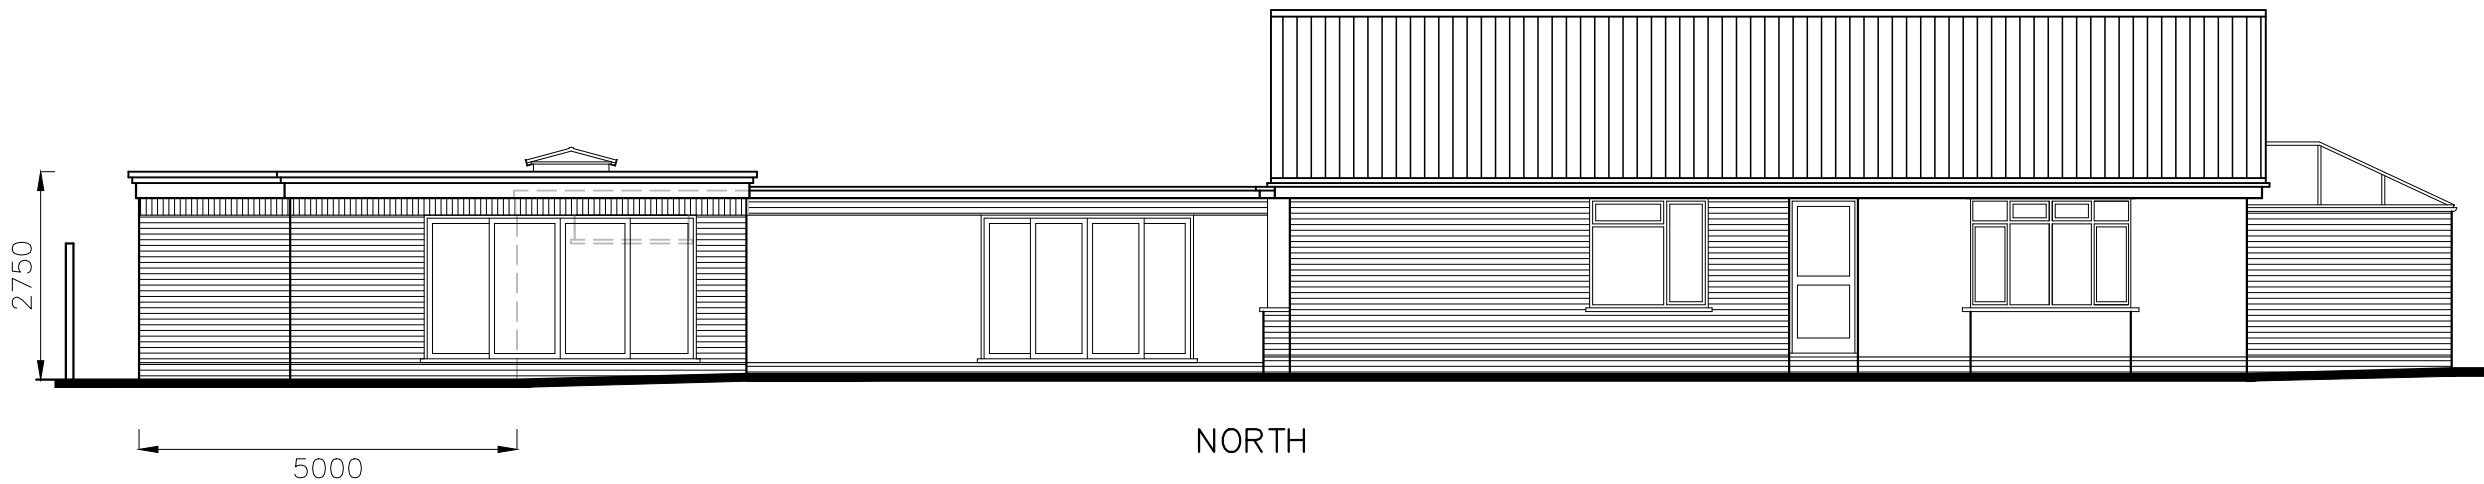

CAD

Critchley Architecture And Design Ltd.
Contact: 02392 474 919 | info@caad.online

The Old Brewery, 15E South Street, Havant, PO9 1BU

PROPOSAL ELEVATIONS

Revisions

- a)
- b)
- c)
- d)

16 Woodlands Close,
Angmering,
Littlehampton,
BN16 4NA

Scale A1=1:50, A3=1:100
Drawn CAL/JHL
Date 17/03/2021


20064-512⁰

10m


20m

30m

40m

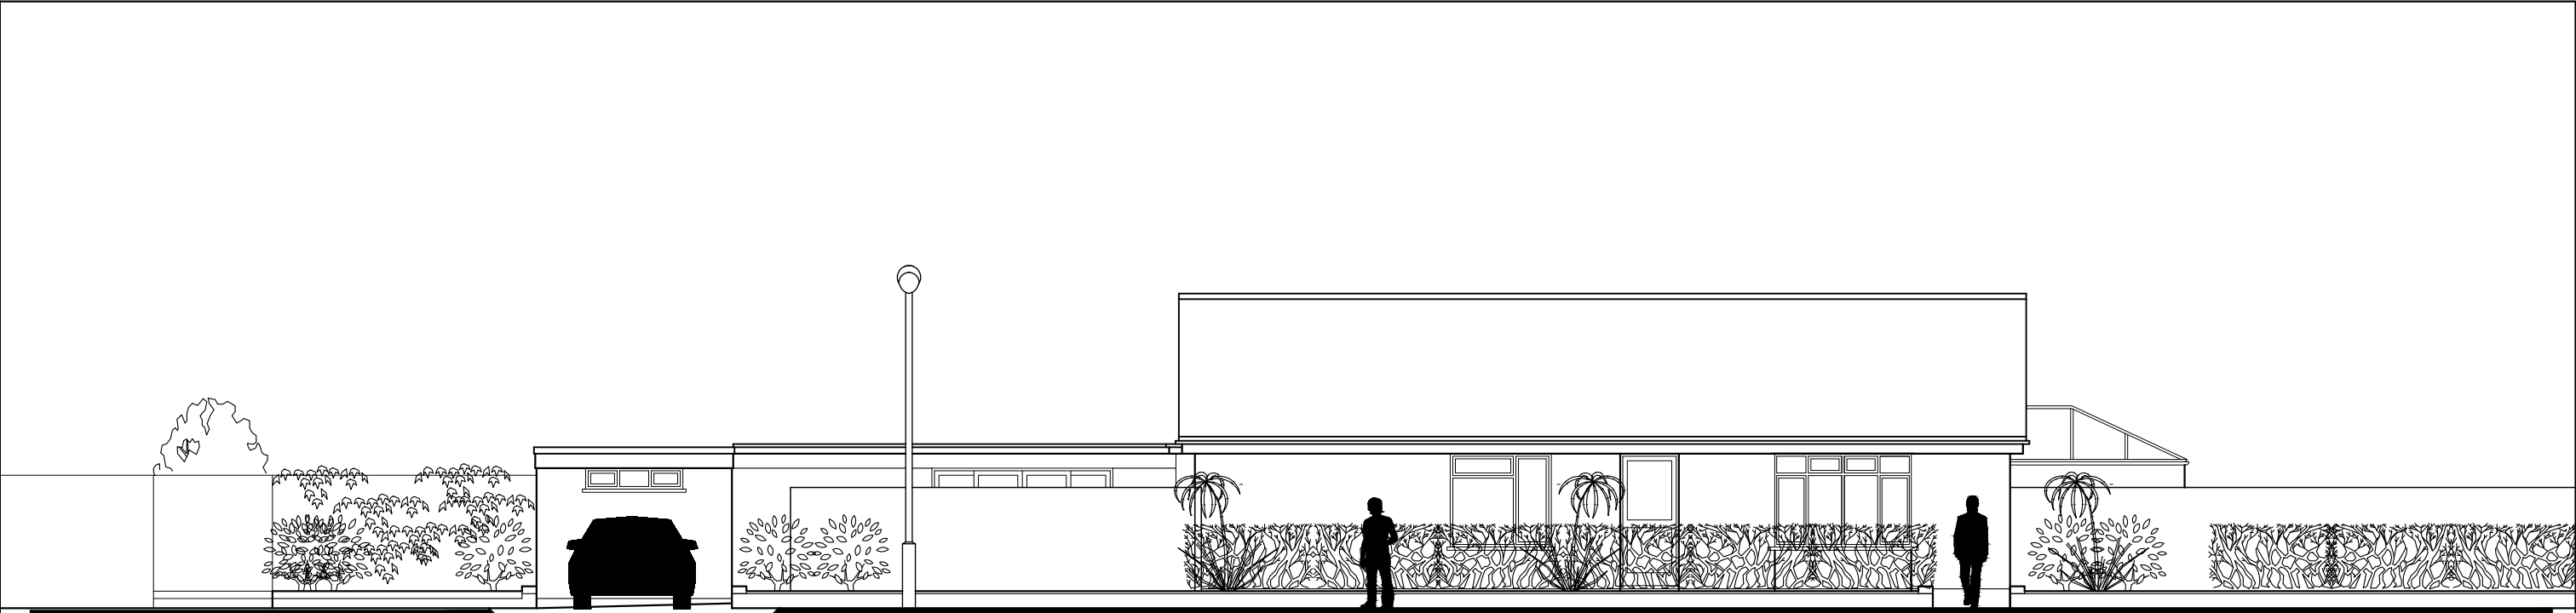

EXISTING

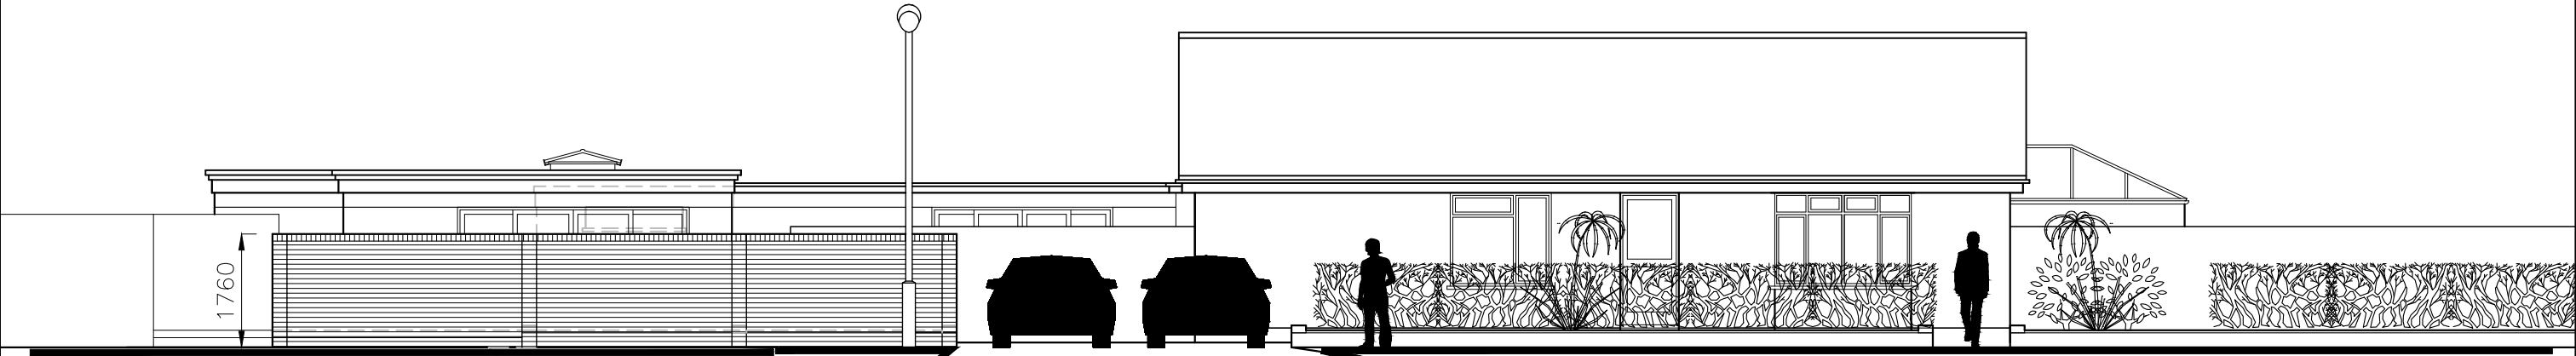

Wall to match No. 11

new crossover

PROPOSED



Critchley Architecture And Design Ltd.
Contact: 02392 474 919 | info@caad.online

The Old Brewery, 15E South Street, Havant, PO9 1BU

STREET ELEVATIONS

- Revisions
- a)
 - b)
 - c)
 - d)

16 Woodlands Close,
Angmering,
Littlehampton,
BN16 4NA

Scale A1=1:50, A3=1:100
Drawn JHL
Date 01/04/2021

20064-513⁰

10m

20m

30m

40m