



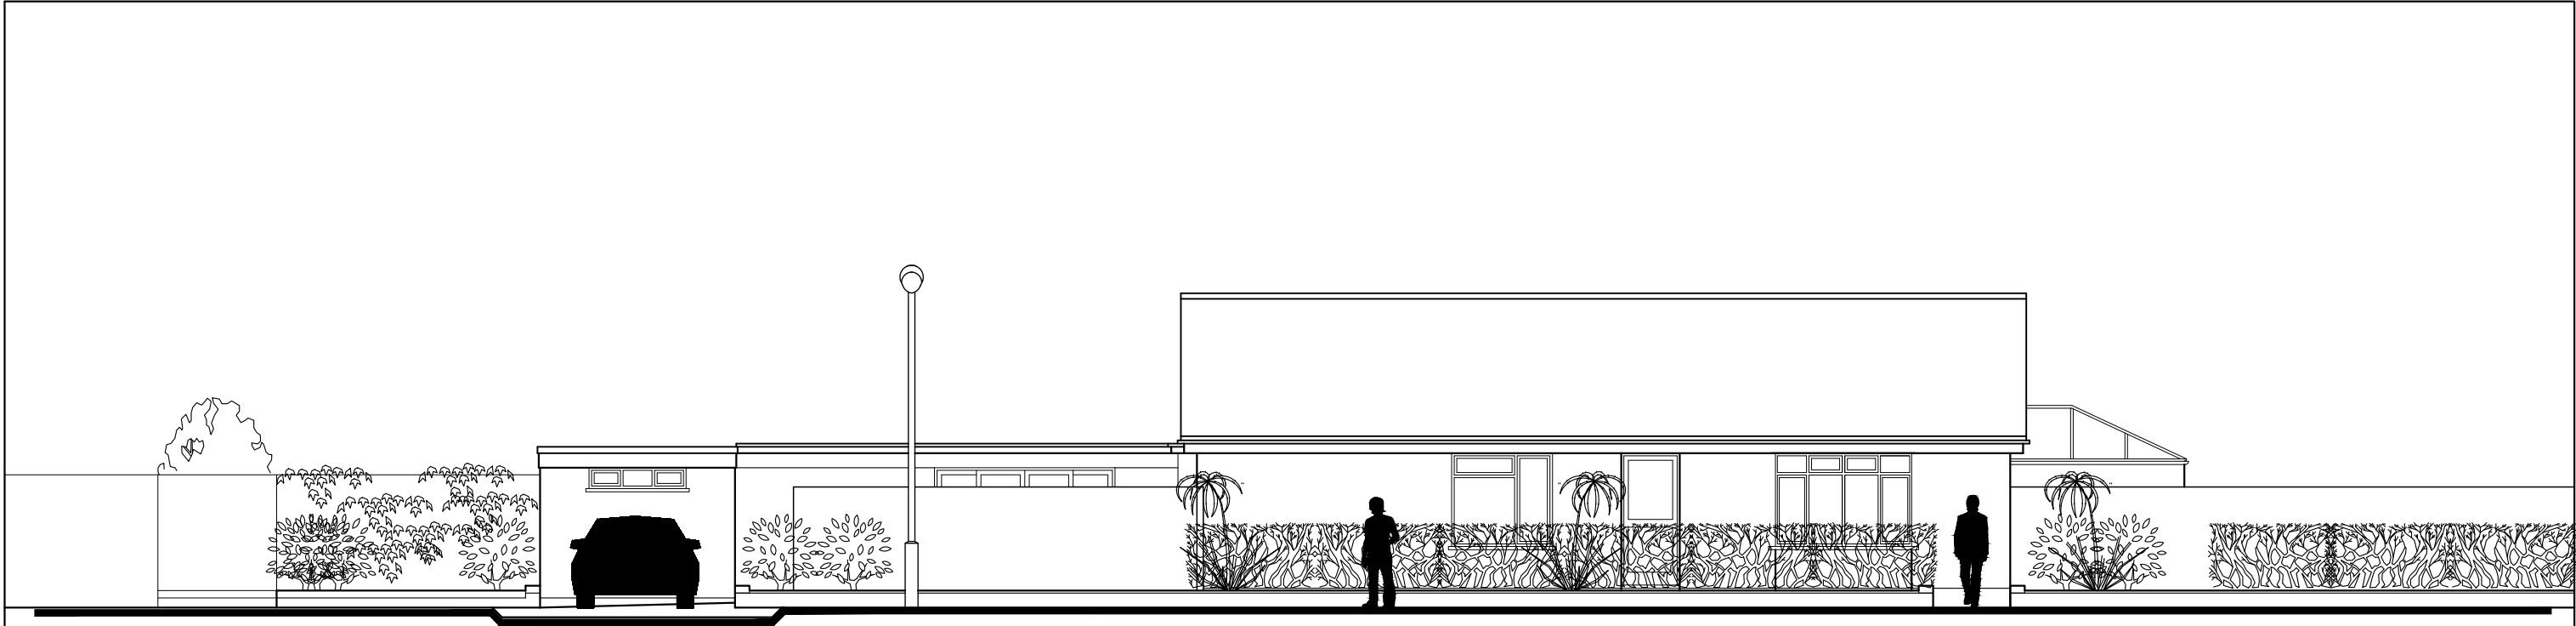

EXISTING

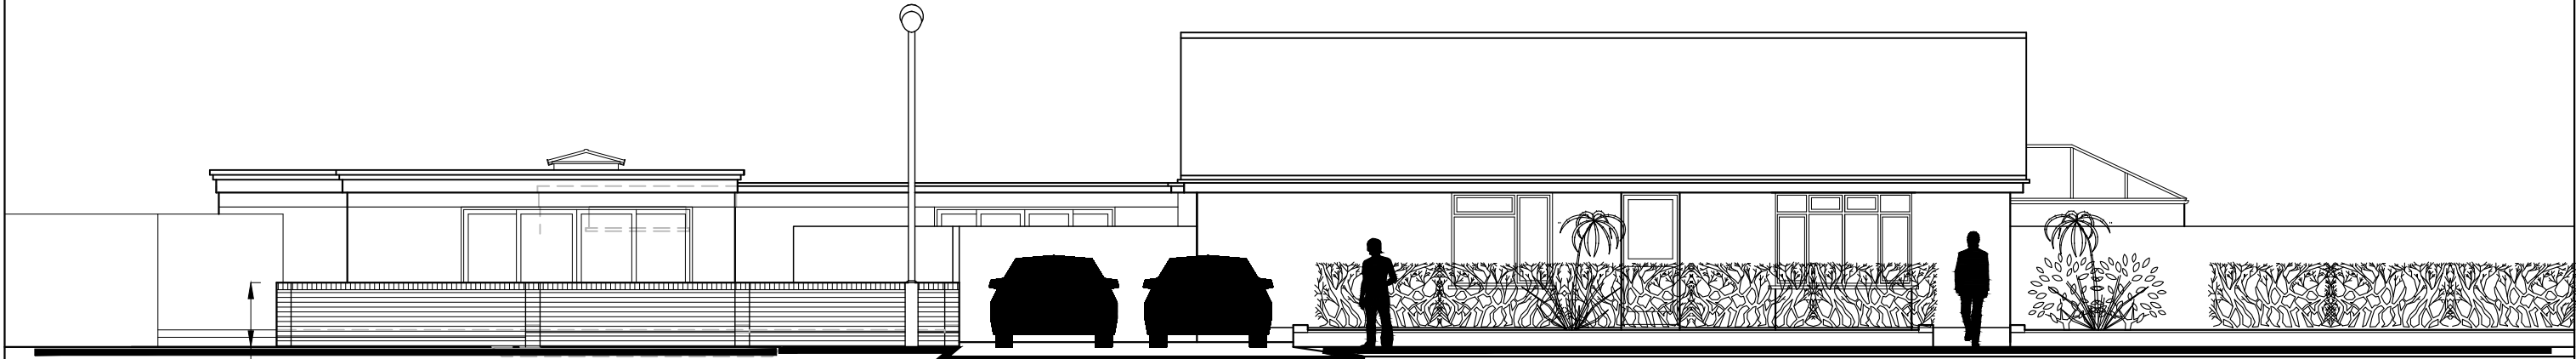

1000

new crossover

PROPOSED

CAD

Critchley Architecture And Design Ltd.
Contact: 02392 474 919 | info@caad.online

The Old Brewery, 15E South Street, Havant, PO9 1BU

STREET ELEVATIONS

- Revisions
- a) Planning revisions/25.05.21/JHL
 - b)
 - c)
 - d)

16 Woodlands Close,
Angmering,
Littlehampton,
BN16 4NA

Scale A1=1:50, A3=1:100
Drawn JHL
Date 01/04/2021

20064-513^A

10m

20m

30m

40m