


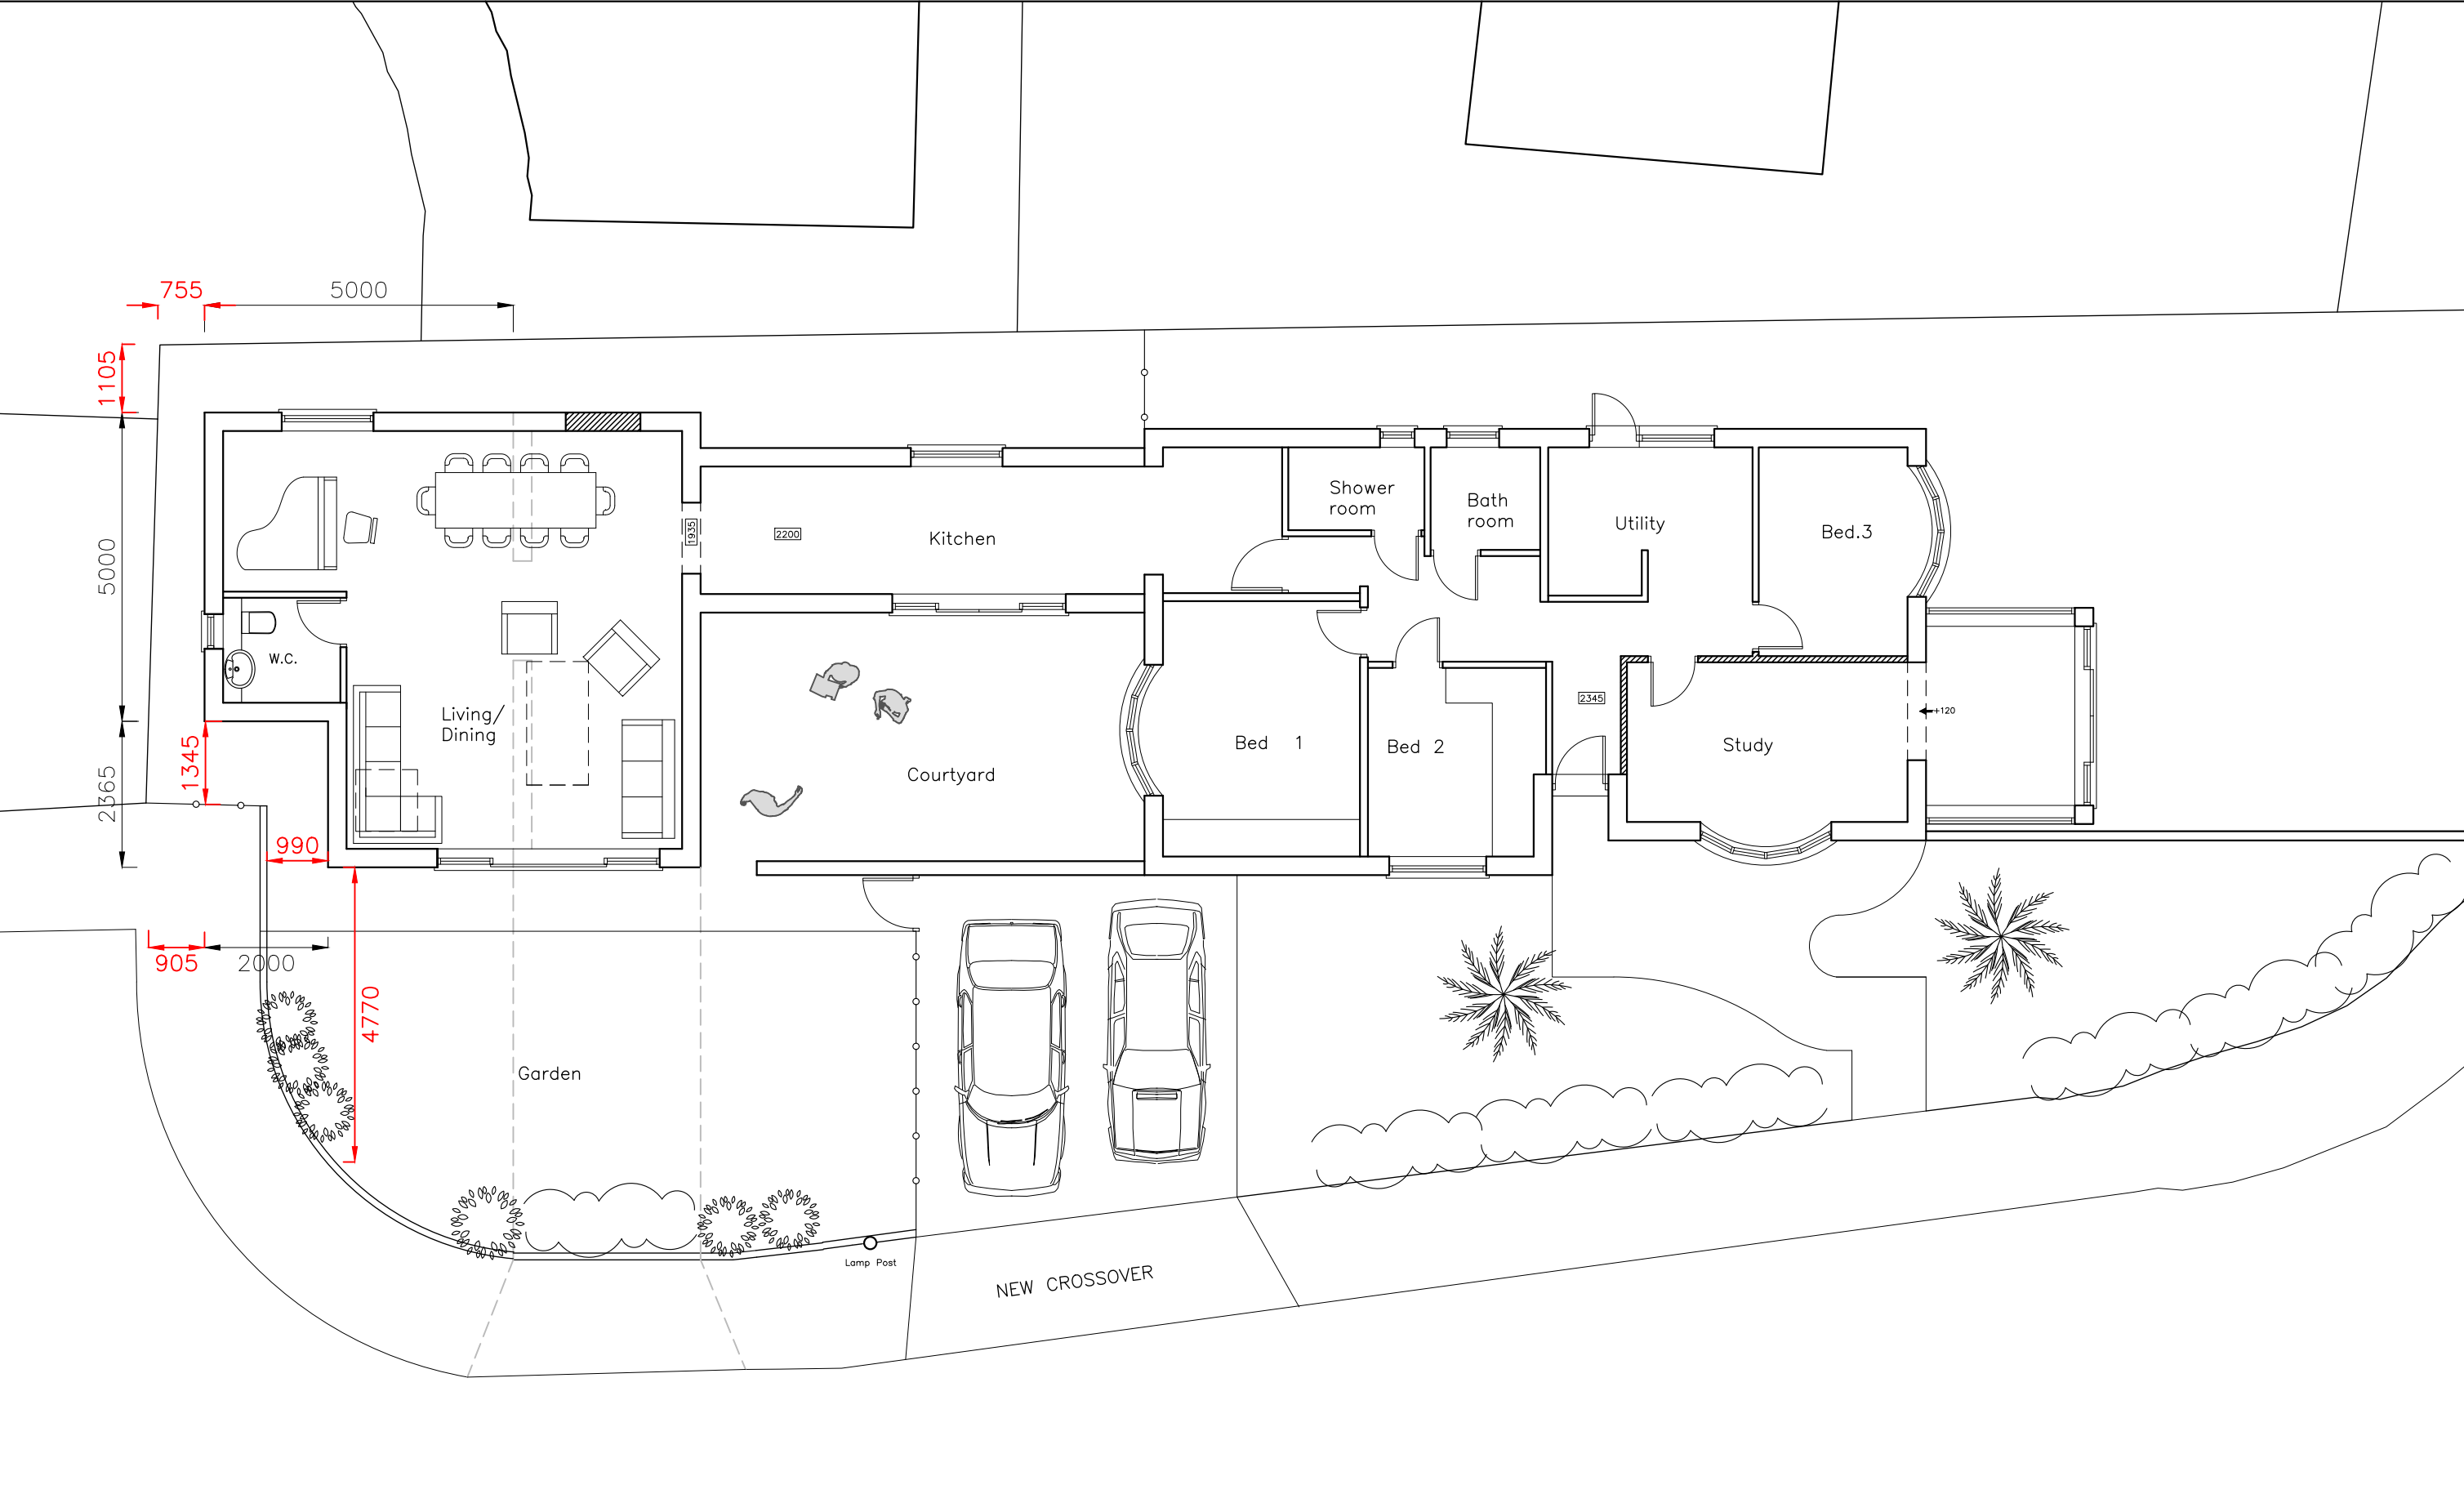

 Critchley Architecture And Design Ltd. Contact: 02392 474 919 info@caad.online The Old Brewery, 15E South Street, Havant, PO9 1BU		PROPOSAL PLAN		16 Woodlands Close, Angmering, Littlehampton, BN16 4NA	Scale A1=1:50, A3=1:100 Drawn CAL/JHL Date 17/03/2021
		Revisions	a) Planning revisions/28.05.21/JHL b) c) d)		
10m		20m		30m	
				40m	