




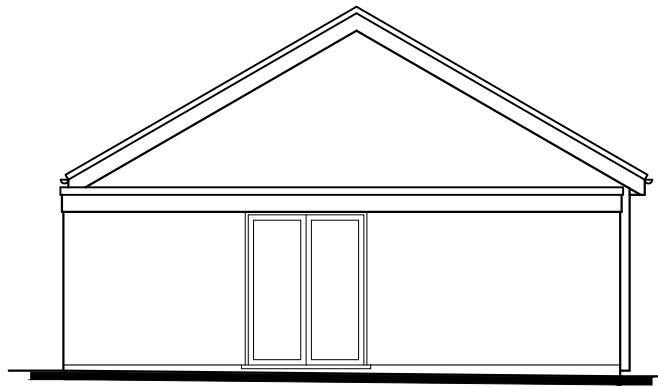


EAST

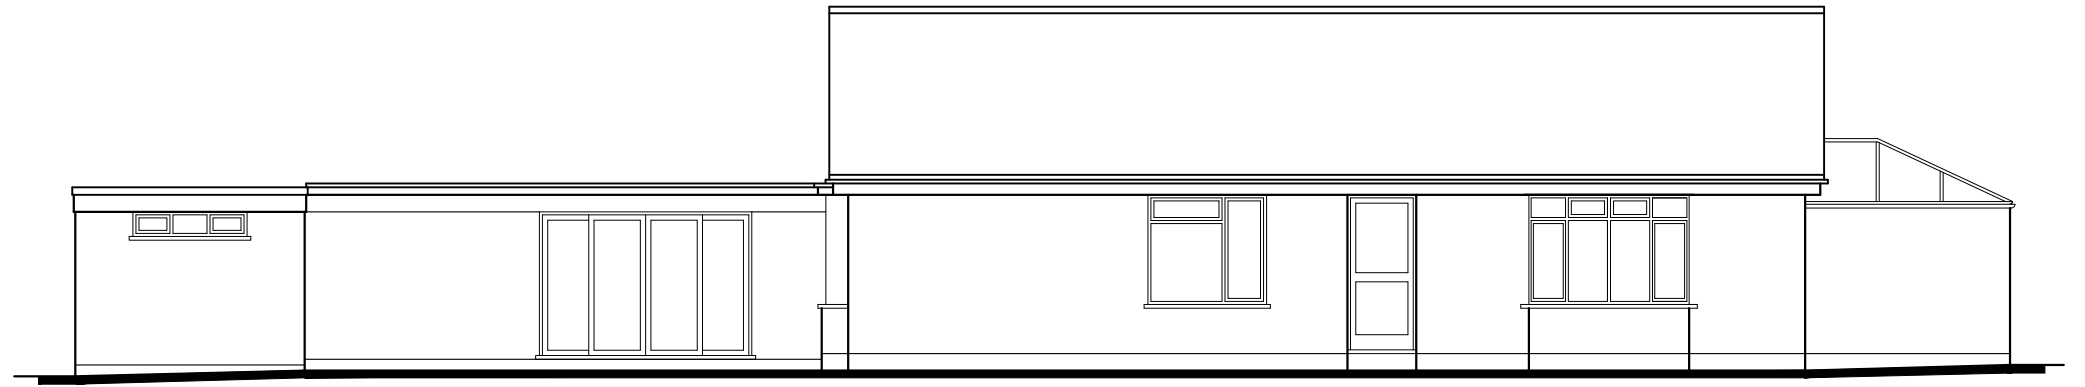

NORTH

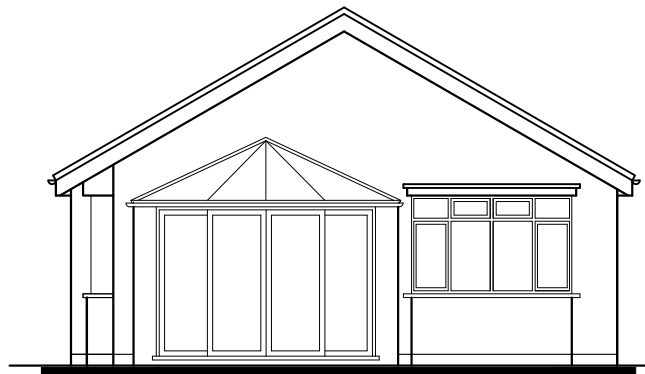

WEST

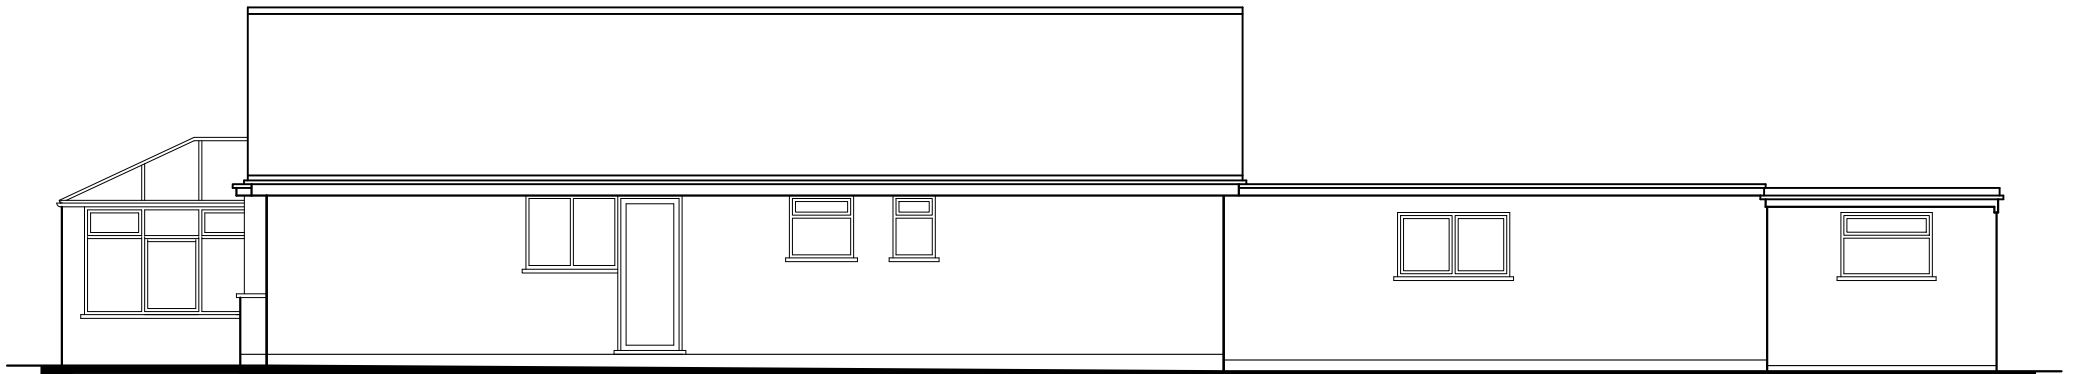

SOUTH

CAD

Critchley Architecture And Design Ltd.
Contact: 02392 474 919 | info@caad.online
The Old Brewery, 15E South Street, Havant, PO9 1BU

SURVEY ELEVATIONS

Revisions

a)	Note/Date/Initial
b)	
c)	
d)	

16 Woodlands Close,
Angmering,
Littlehampton,
BN16 4NA

Scale A1=1:50, A3=1:100
Drawn CAL
Date 07/09/2020

20064-301⁰

10m

20m

30m

40m