




Critchley Architecture And Design Ltd.
Contact: 02392 474 919 | info@caad.online

The Old Brewery, 15E South Street, Havant, PO9 1BU

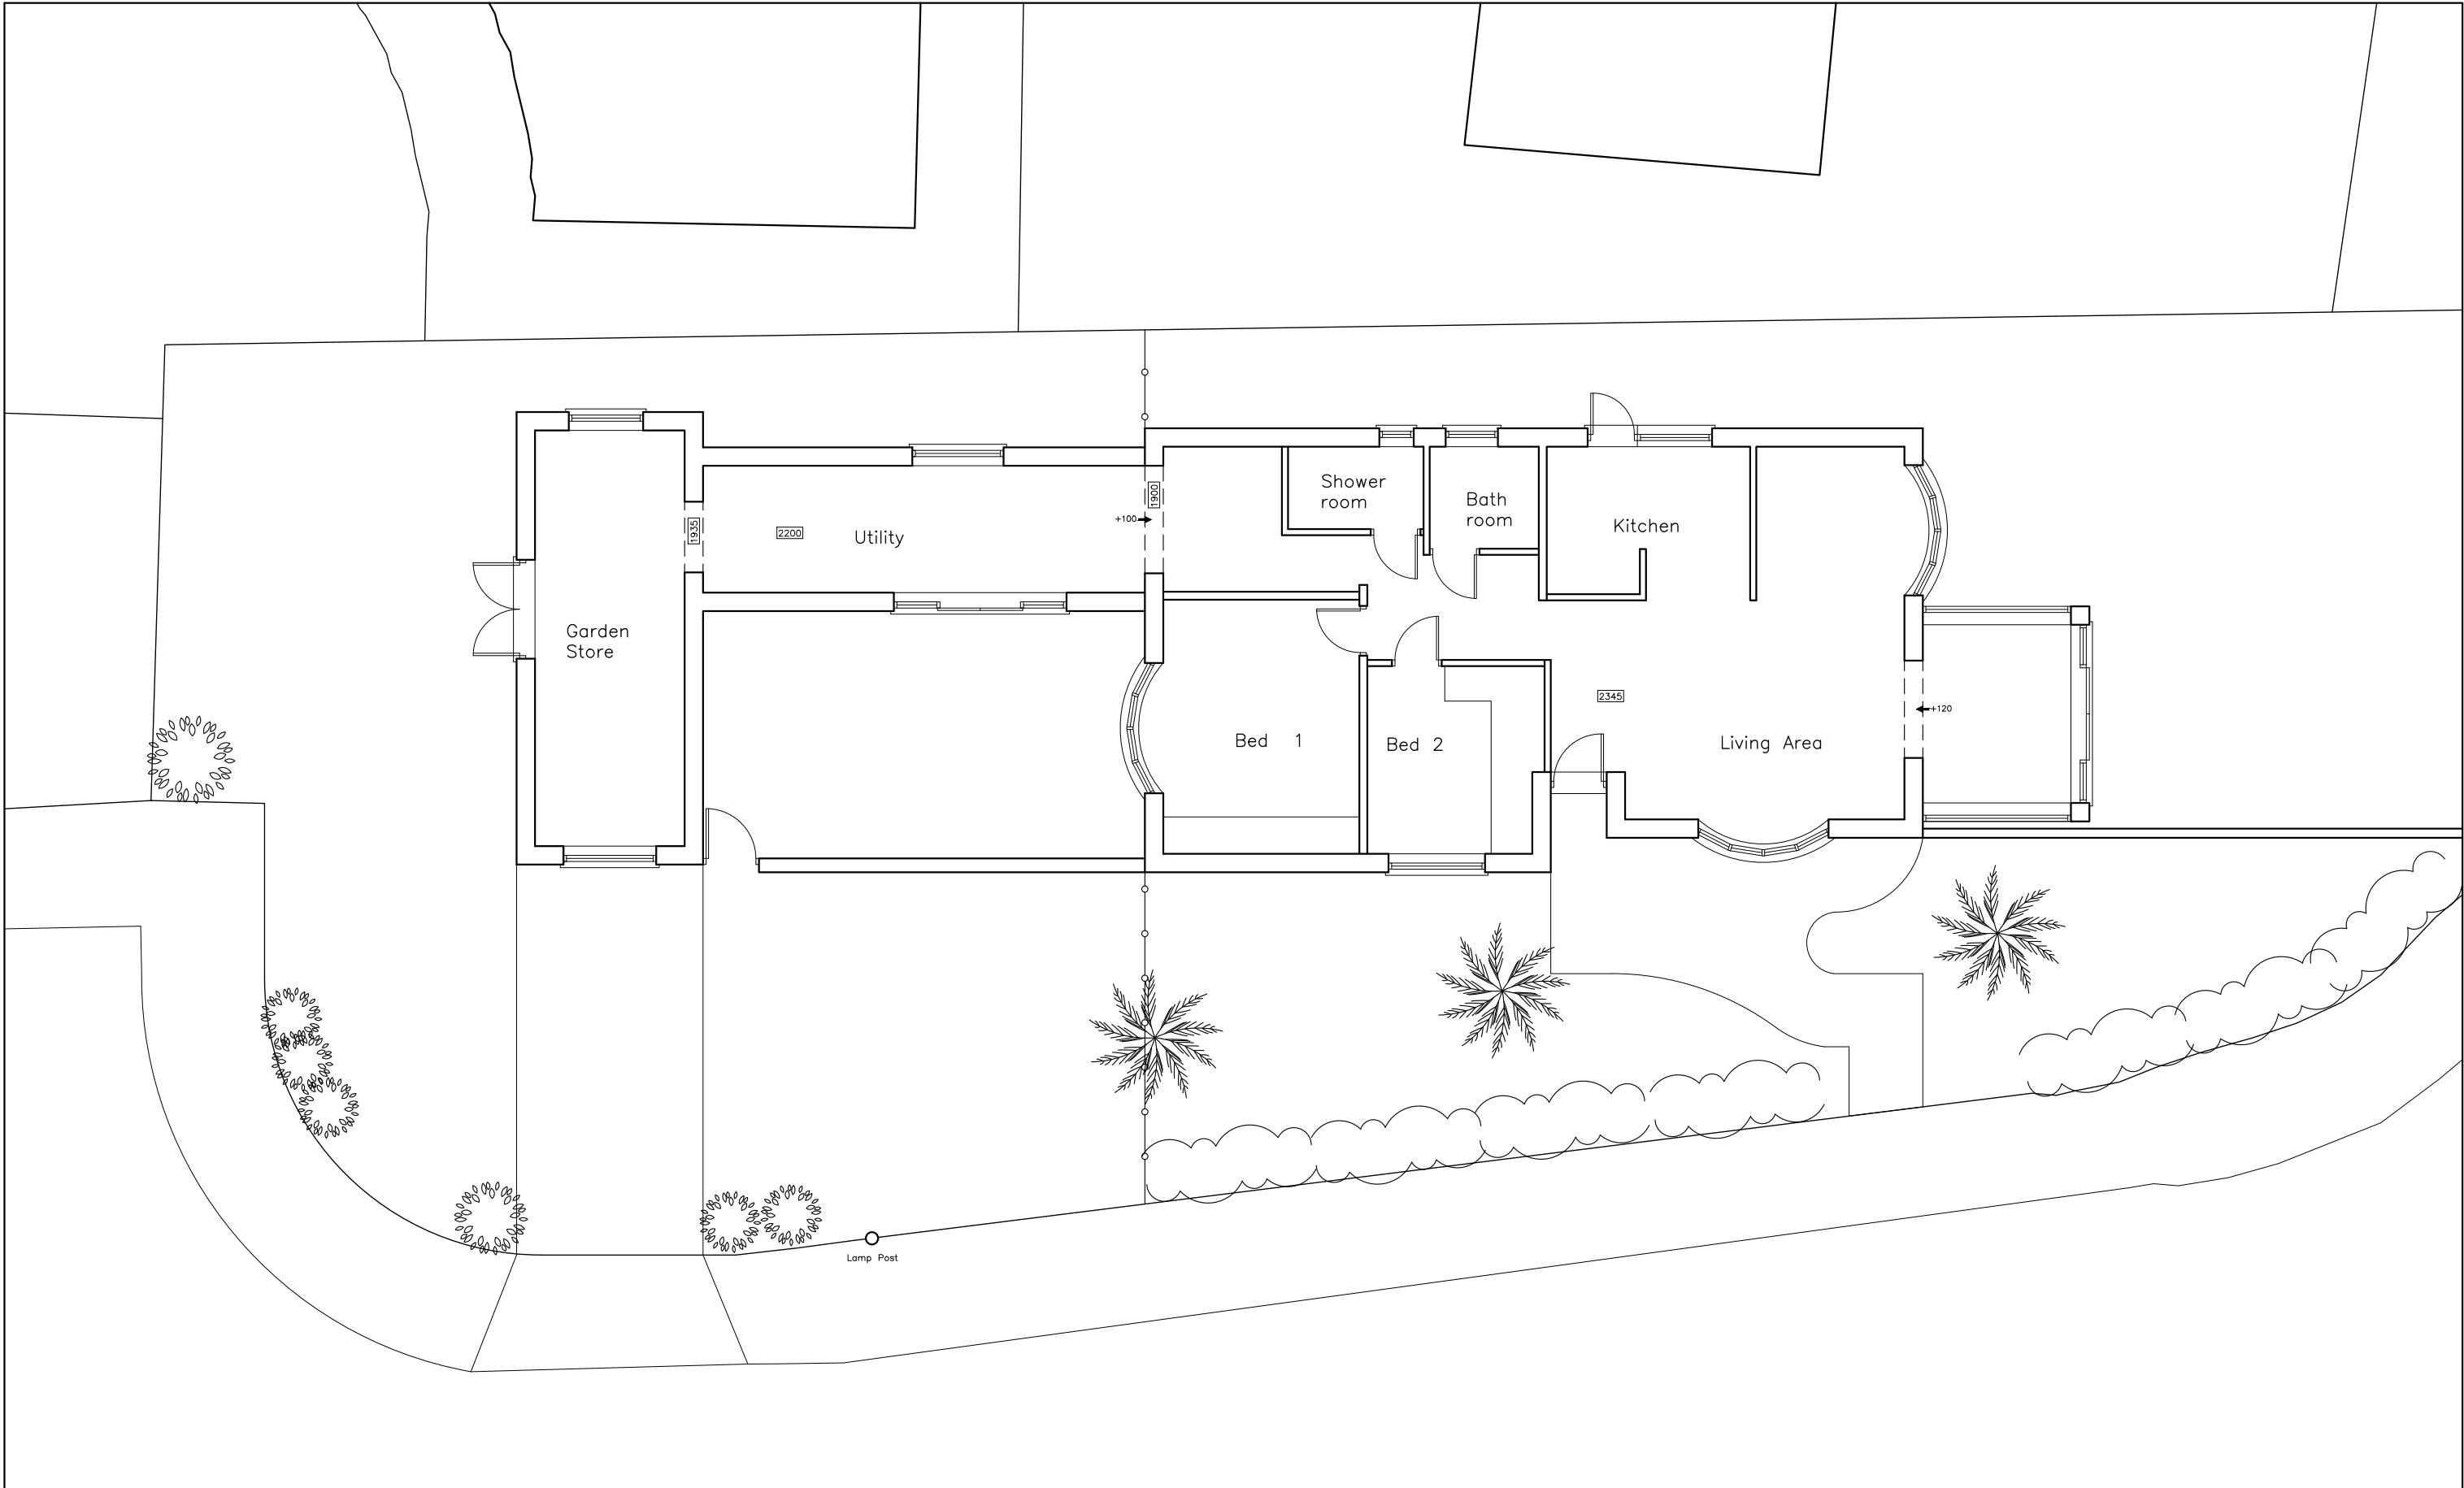

SURVEY PLAN

- Revisions
- a) Soft landscaping added/24.09.20/JHL
 - b)
 - c)
 - d)

16 Woodlands Close,
Angmering,
Littlehampton,
BN16 4NA

Scale A1=1:50, A3=1:100
Drawn CAL
Date 07/09/2020

20064-201^A

10m

20m

30m

40m